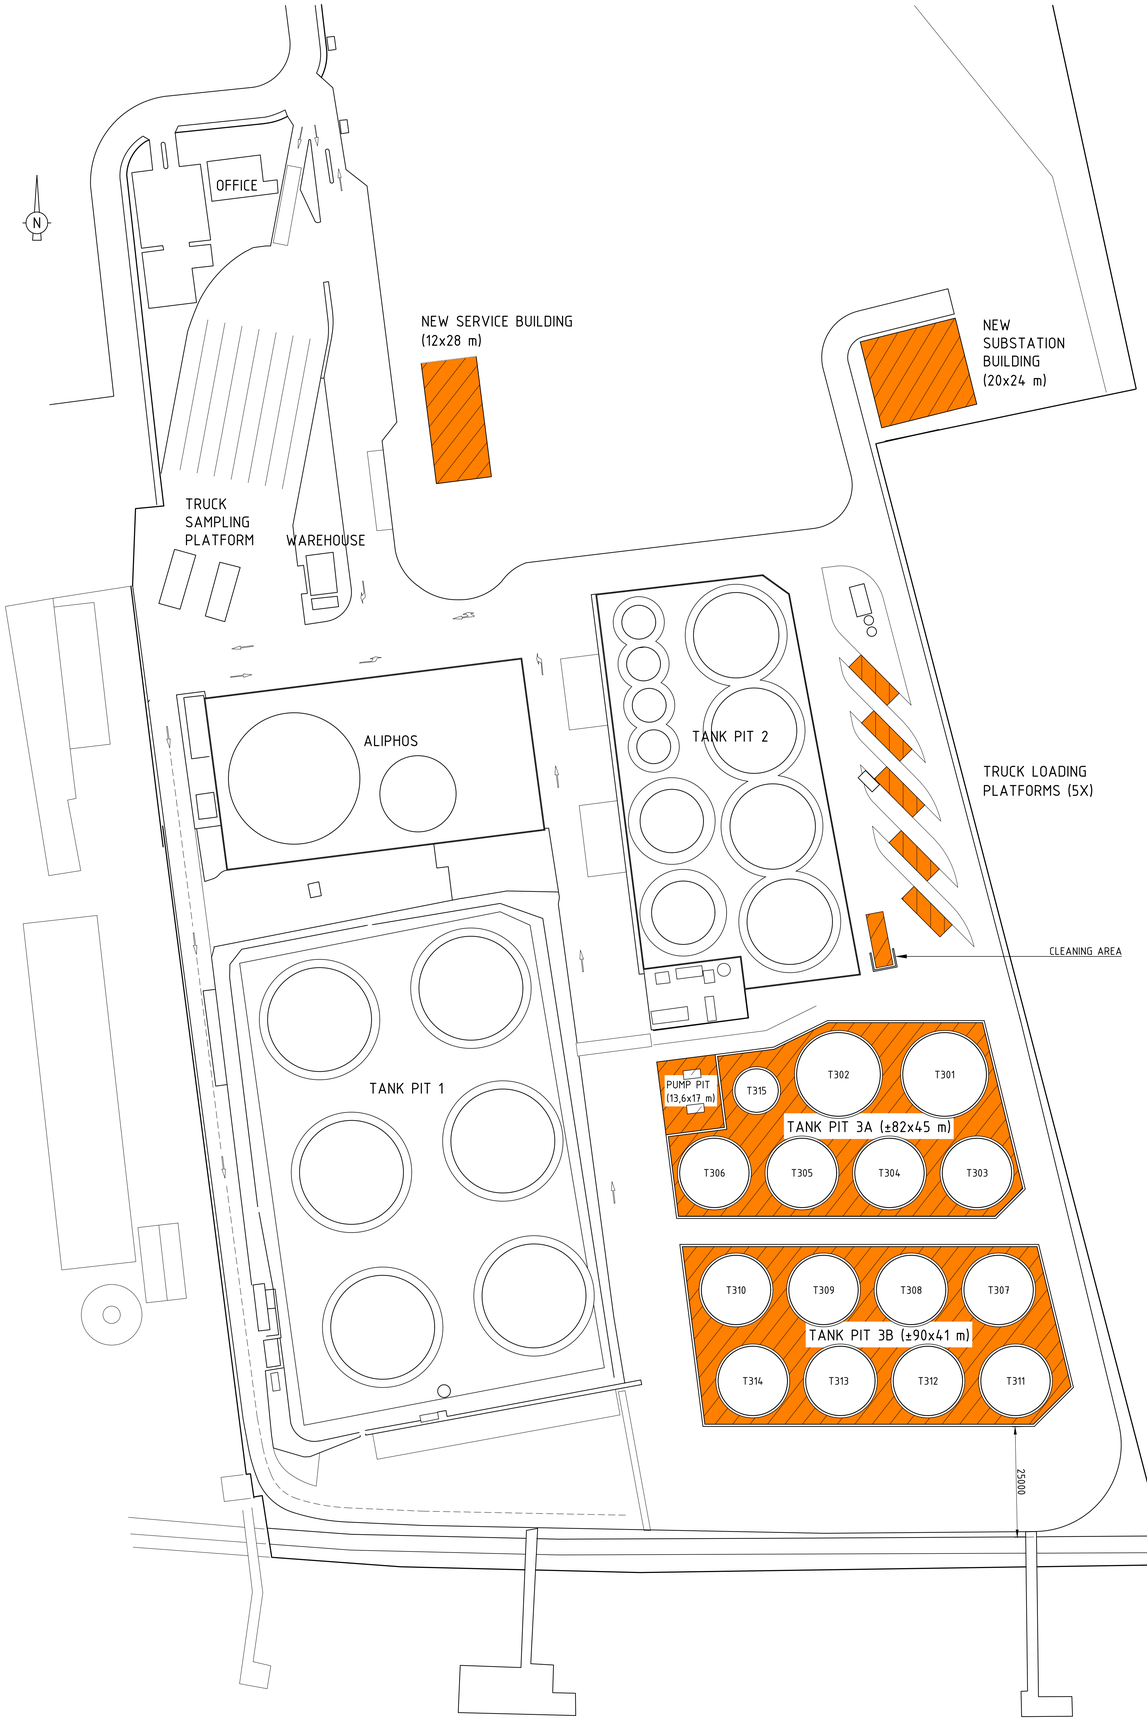

TANK TABLE - TANK PIT 3

ID	SERVICE	D [m]	H [m]	V [m^3]	TANK PIT
T301	SETTLING TANK	19.3	16.5	4825	A
T302	SETTLING TANK	19.3	16.5	4825	A
T303	STRATEGIC TANK	16,0	24.5	4925	A
T304	STRATEGIC TANK	16,0	24.5	4925	A
T305	STRATEGIC TANK	16,0	24.5	4925	A
T306	STRATEGIC TANK	16,0	24.5	4925	A
T307	STRATEGIC TANK	16,0	24.5	4925	B
T308	STRATEGIC TANK	16,0	24.5	4925	B
T309	STRATEGIC TANK	16,0	24.5	4925	B
T310	STRATEGIC TANK	16,0	24.5	4925	B
T311	STRATEGIC TANK	16,0	24.5	4925	B
T312	STRATEGIC TANK	16,0	24.5	4925	B
T313	STRATEGIC TANK	16,0	24.5	4925	B
T314	STRATEGIC TANK	16,0	24.5	4925	B
T315	SLOBS TANK	10,0	16,5	1296	A

OVERVIEW WITH NEW TANK PIT
SCALE 1:2000

SITUATION:

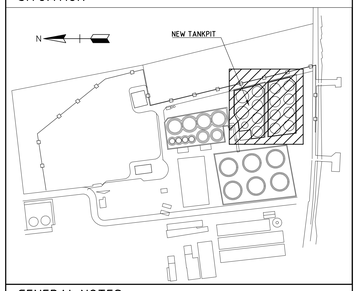

GENERAL NOTES:

- ALL DIMENSIONS IN MM
- ELEVATION IN M ACC. TO N.A.P.

LOCAL ORIGIN (0,0):

RD X= T.B.D.
RD Y= T.B.D.
ANGLE ROTATION: T.B.D.

AVERAGE GRADE EL 3,500+

T.B.D. = TO BE DETERMINED

NEW BUILD LOCATIONS

DRAWING ONLY TO BE USED FOR FIRST BUILDING PERMIT REQUEST

EXACT LOCATIONS AND FINAL DIMENSIONS TO BE DETERMINED

REFERENCE DRAWINGS:

2305-00-DW-1423-001 SITE LAY-OUT - EXISTING SITUATION
2305-00-DW-1423-003 SITE LAY-OUT - OVERALL VIEWS

KH Engineering
FOR BUILDING PERMIT

REV.	DATE	DESCRIPTION	DRAWN	CHECK	APP'D
0	05-05-2021	FOR BUILDING PERMIT APPLICATION	LER	RW	RW

PROJECT : ROTTERDAM TERMINAL EXPANSION
CLIENT : NESTE
TITLE : SITE LAY-OUT
NEW SITUATION

KH Engineering
KH PROJ No : 68685-001
CLIENT PROJ No : 2305
DRAWING No : 2305-00-DW-1423-002
SCALE : 1:500
SHEET : -
A0
REV 0

K:\BU3\Proj\OpenNeste\68685-001\14-CSA\16-Layouts\001 Algemene layouts\2305-00-DW-1423-002_site lay-out - New.dwg