


## NORTH VIEW

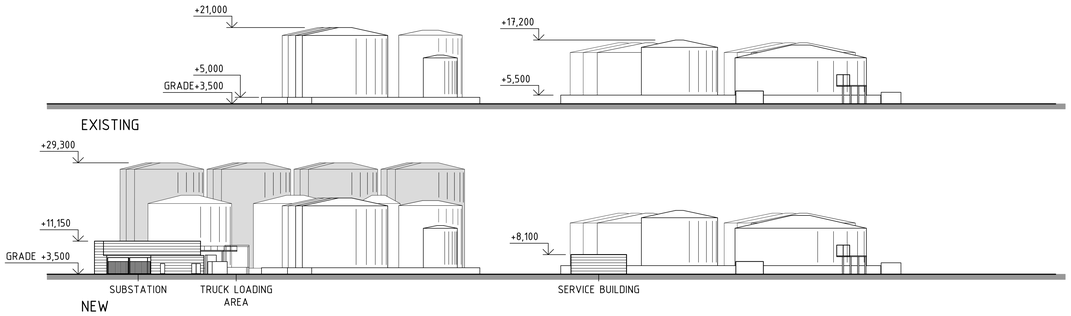


## EAST VIEW




## SOUTH VIEW

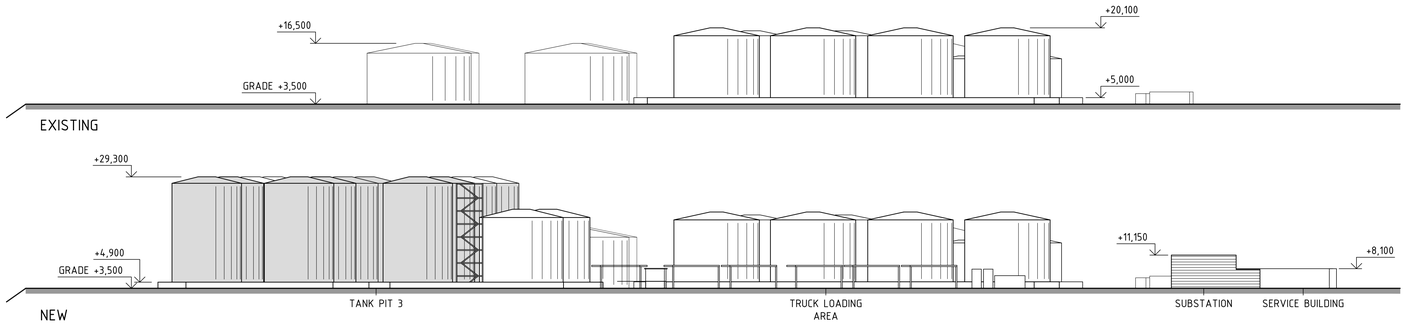


## KEY PLAN

SCALE 1:2000
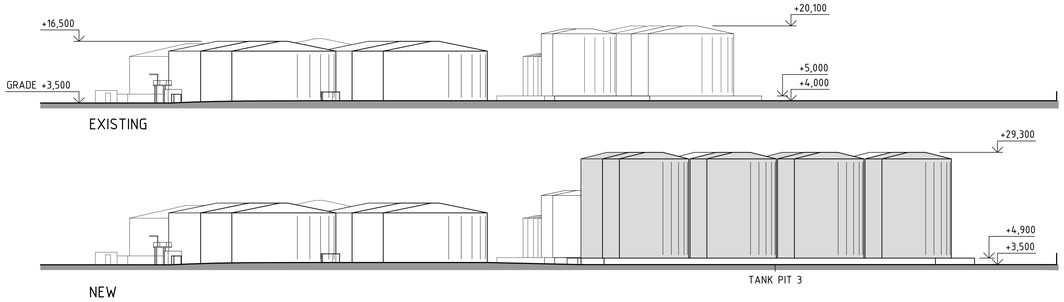
## SITUATION:

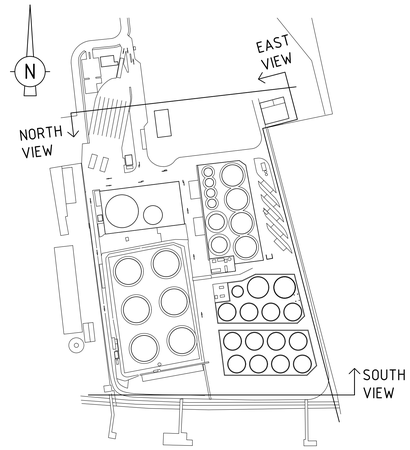


## GENERAL NOTES:

- ALL DIMENSIONS IN MM
- ELEVATION IN M ACC. TO N.A.P.

LOCAL ORIGIN (0,0):

RD X= T.B.D.
RD Y= T.B.D.
ANGLE ROTATION: T.B.D.

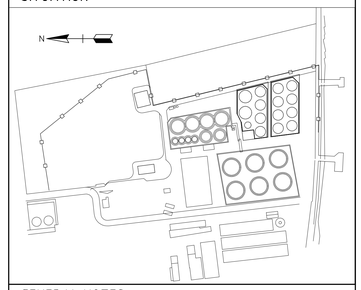AVERAGE GRADE EL 3,500+

T.B.D. = TO BE DETERMINED

DRAWING ONLY TO BE USED FOR FIRST BUILDING PERMIT REQUEST
EXACT ELEVATIONS TO BE DETERMINED

HEIGHT OF TANKS SHALL BE < 30 M (ABOVE GRADE)

## REFERENCE DRAWINGS:

| | |
|---|---|
| 2305-00-DW-1423-001 | SITE LAY-OUT - EXISTING SITUATION |
| 2305-00-DW-1423-002 | SITE LAY-OUT - NEW SITUATION |

KH Engineering
FOR BUILDING PERMIT

| REV | DATE | DESCRIPTION | DRAWN | CHECK | APP'D |
|---|---|---|---|---|---|
| 0 | 05-05-2021 | FOR BUILDING PERMIT APPLICATION | LER | RW | RW |

PROJECT: ROTTERDAM TERMINAL EXPANSION
CLIENT: NESTE
TITLE: SITE LAY-OUT
OVERALL VIEWS

KH Engineering
KH PROJ No: 68685-001
CLIENT PROJ No: 2305
DRAWING No: 2305-00-DW-1423-003
SCALE: 1:500
SHEET: -
REV: 0
A0

K:\BU3\Proj-Open\Neste\68685-001\14-1-CSA\14-16-Layouts\001 Algemene layouts\2305-00-DW-1423-003_site lay-out - Views.dwg