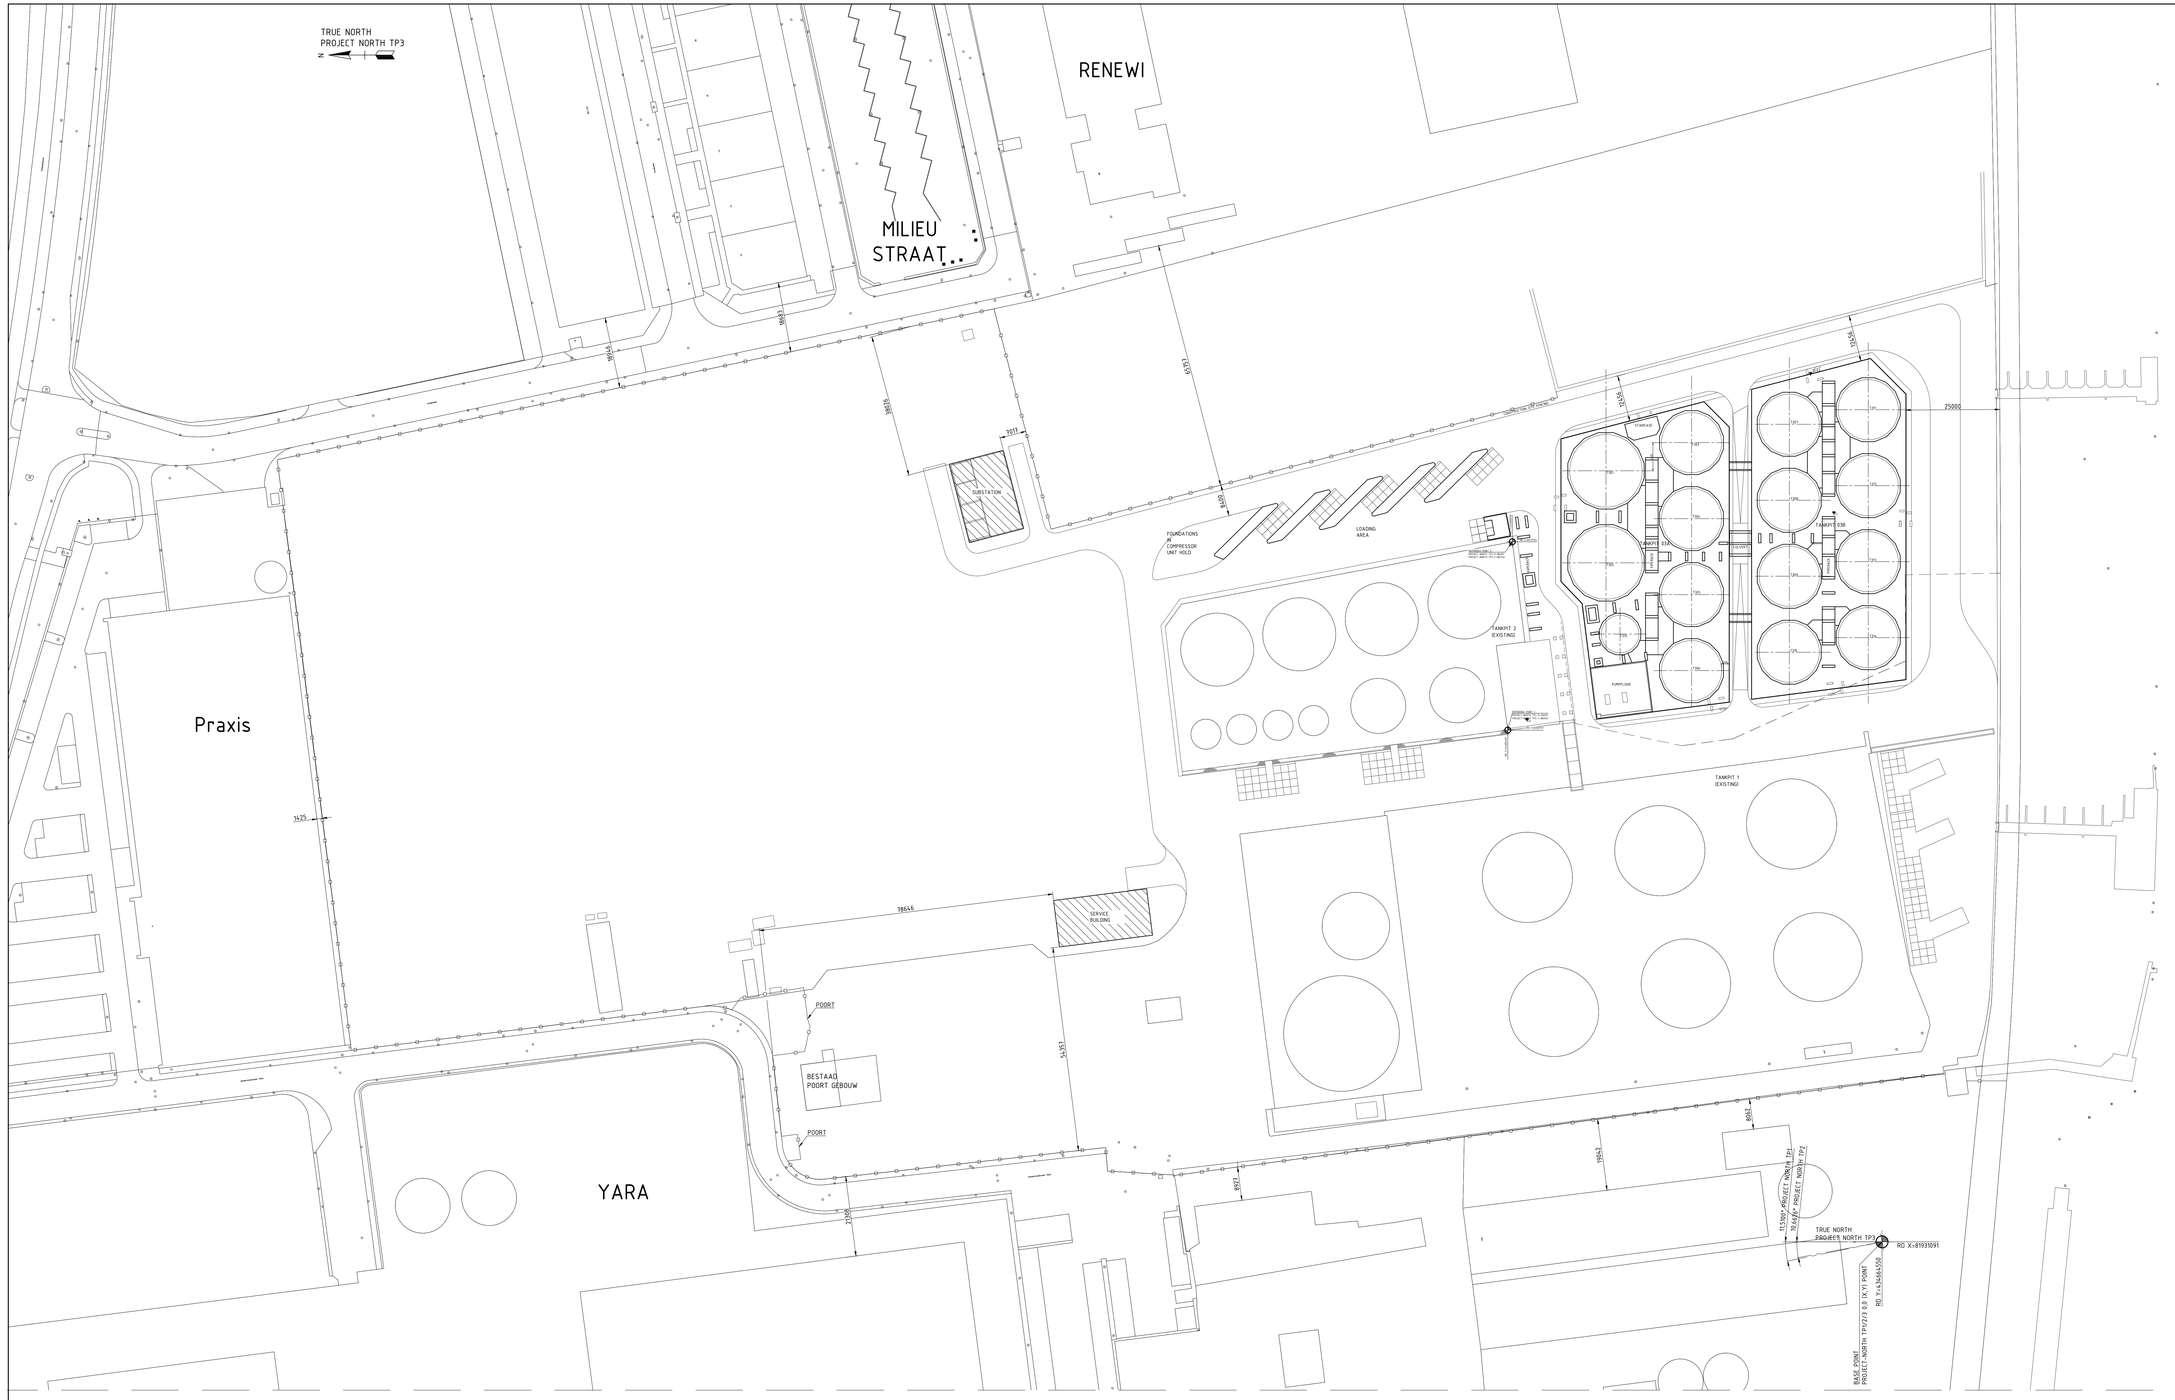

OVERALL FOUNDATION LAYOUT
SCALE 1:500

SITUATION

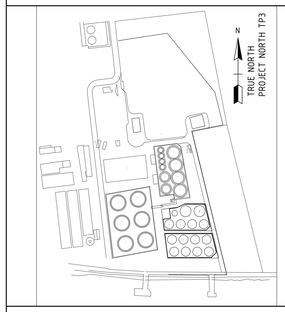

GENERAL NOTES

- ALL DIMENSIONS IN MM
- ELEVATION IN M ACC. TO N.A.P.

LOCAL ORIGIN (0,0)

RD X= 81931.091
RD Y= 434.664.550
ROTATION ANGLE: 0,00

WORKING LEVEL= EL 3,250+ NAP

REFERENCES

TANK FOUNDATIONS
2307-EA0-DW-1743-0001 FORM DRAWING TANK FOUNDATION T301-302
2307-EA0-DW-1743-0002 FORM DRAWING TANK FOUNDATION T303 TO T314
2307-EA0-DW-1743-0003 FORM DRAWING TANK FOUNDATION T315

PUMPFLOOR
2307-EA0-DW-1744-0001 FORM DRAWING PUMPFLOOR

PIPERACKS
2307-EA0-DW-1741-0001 FORM DRAWING PIPERACK FOUNDATIONS TANKPIT 3A
2307-EA0-DW-1741-0002 FORM DRAWING PIPERACK FOUNDATIONS TANKPIT 3B
2307-EA0-DW-1741-0003 FORM DRAWING PIPERACK FOUNDATIONS OUTSIDE TANKPIT 3A

STAIRCASE TOWER
2307-EA0-DW-1742-0001 FORM DRAWING FOUNDATION STAIRCASE TOWER

CULVERTS & TRENCHES
2307-EA0-DW-1742-0002 FORM DRAWING CULVERT
FORM DRAWING CABLE TRENCHES

LOADING AREA
2307-EA5-DW-1744-0001 FORM DRAWING LOADING AREA
2307-EA0-DW-2028-0002 FORM DRAWING CLEANING PLACE

COMPRESSOR AREA
FORM DRAWING COMPRESSOR AREA

TANKPIT 02
2307-FS0-DW-1743-0001 FORM DRAWING FOUNDATIONS TANKPIT 02

SUBSTATION
2307-B50-DW-2022-0001 FORM DRAWING SUBSTATION

SERVICE BUILDING
2307-C50-DW-2025-0001 FORM DRAWING SERVICE BUILDING

KH Engineering
FOR BUILDING PERMIT

REV.	DATE	DESCRIPTION	DRAWN	CHECK	APP'D
0	15-03-2021	FOR COMMENTS	HAS	RW	RW/PS

PROJECT : EXPANSION STORAGE CAPACITY
CLIENT : NESTE

TITLE : GENERAL LAYOUT
DISTANCES BUILDING OBJECTS TO BOUNDARY

KH Engineering

KH PROJ No : 68685		SCALE :	A0+
CLIENT PROJ No : 2307		1:500	
DRAWING No : 2307-000-DW-1423-0003		SHEET : 1/1	REV. 0