ANALYZE FOR SAFETY, ECOLOGY, AND MINIMUM ESSENTIAL DESIGN

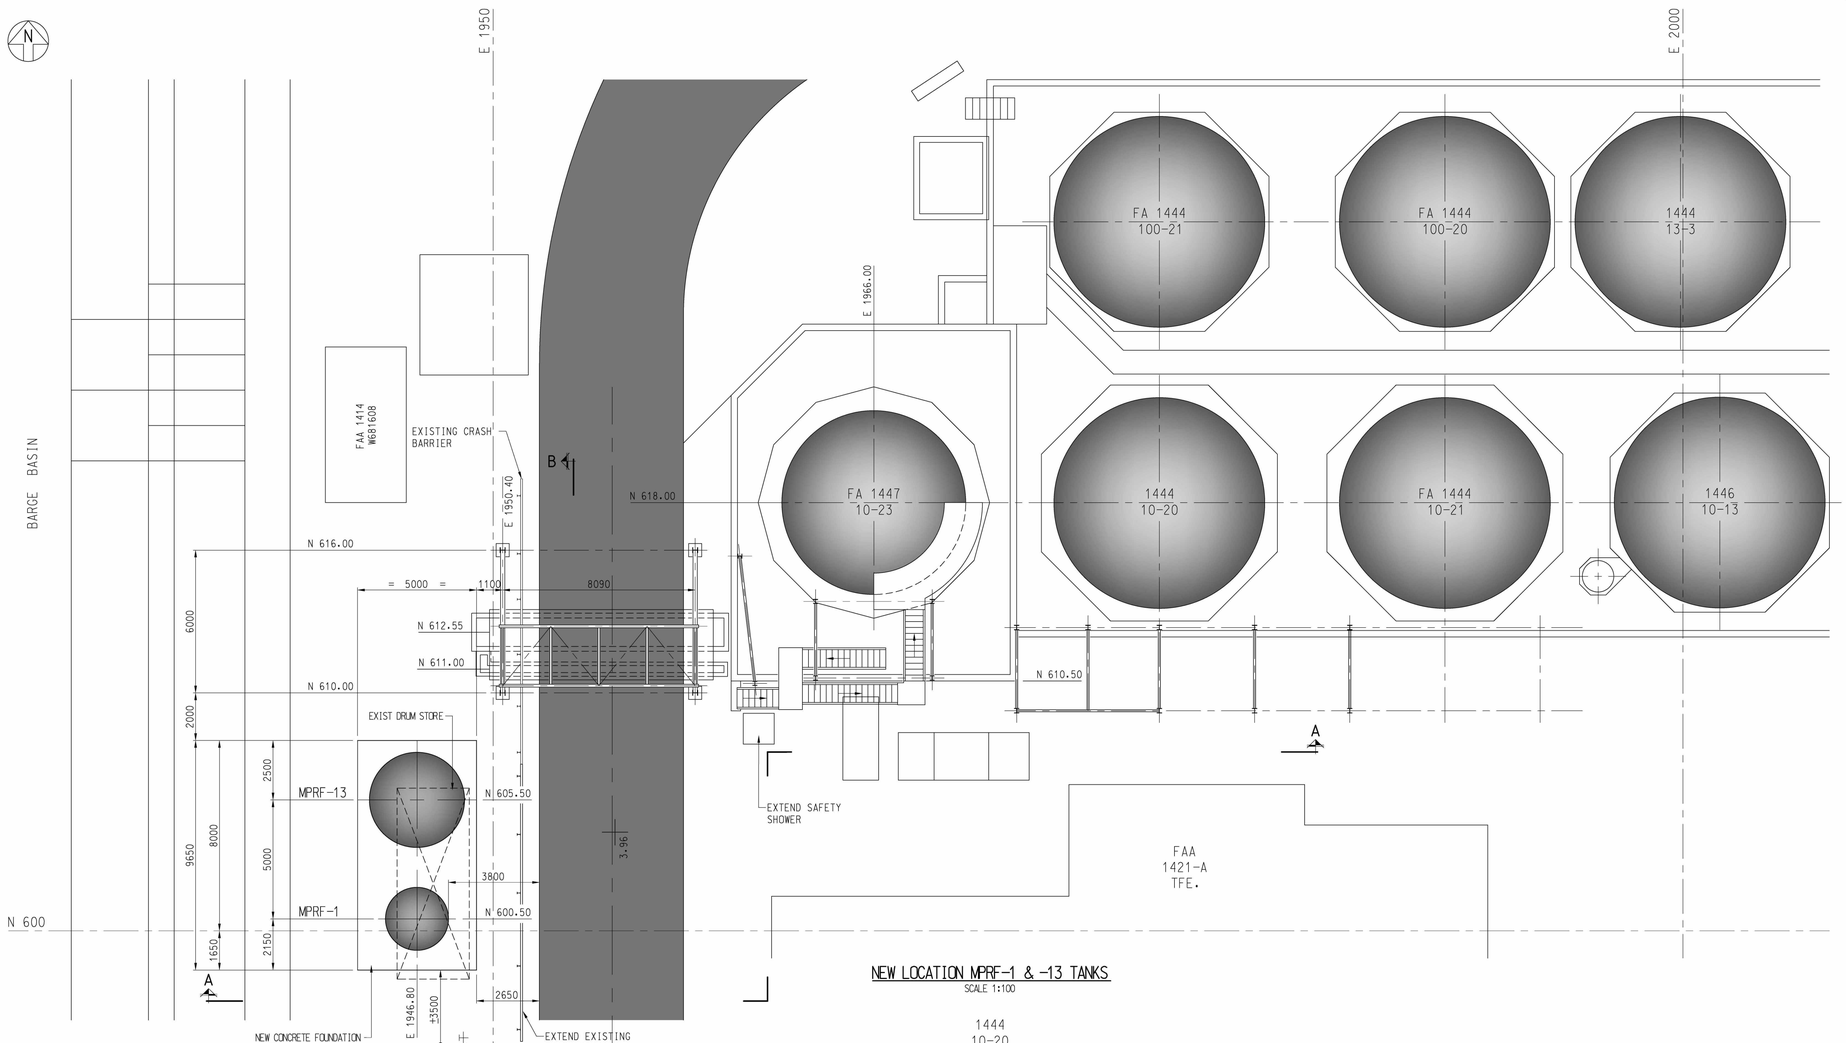

NEW LOCATION MPRF-1 & -13 TANKS
SCALE 1:100

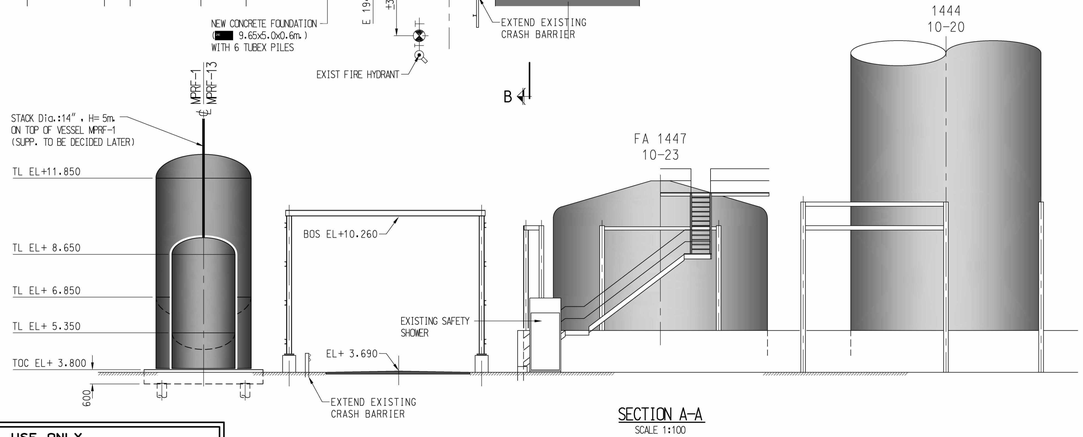

SECTION A-A
SCALE 1:100

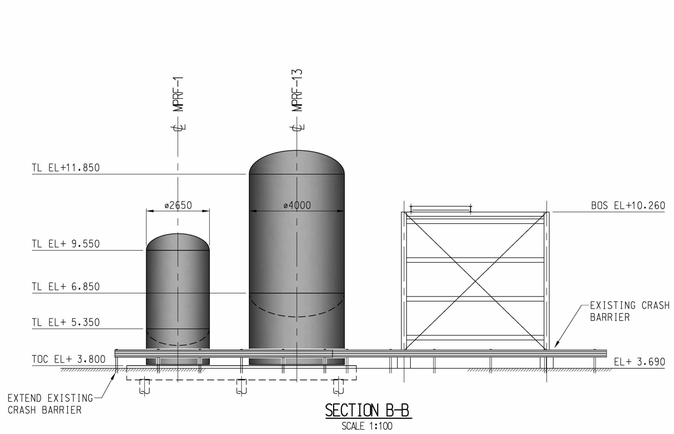

SECTION B-B
SCALE 1:100

KEY-PLAN

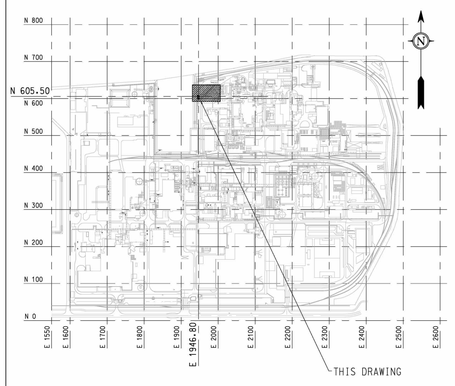

GENERAL NOTES

- ALL ELEVATIONS RELATED TO N.A.P.
- ALL ELEVATIONS AND COORDINATES ARE IN METERS
- ALL DIMENSIONS ARE IN MILLIMETERS, UNLESS OTHER UNITS ARE STATED
- ALL DIMENSIONS AND ELEVATIONS TO BE CHECKED AT SITE

HOLD FOR:

- FINAL DEPTH OF THE FOUNDATION (BOC) t.b.d. IN NEXT PROJECT PHASE.

REFERENCE DRAWINGS / DOCUMENTS

- P-2751-DW-408-002	TFE/HFP MONOMER - MPRF-1 & -13 TANKS - PILING PLAN
- P-2751-DW-428-003	TFE/HFP MONOMER - MPRF-1 & -13 TANKS - FOUNDATION PLAN

LEGEND AND ABBREVIATIONS

TOC	= TOP OF CONCRETE
BOC	= BOTTOM OF CONCRETE
BOS	= BOTTOM OF STEEL
NAP	= NORMAAL AMSTERDAMS PEIL
CL	= CENTER LINE

P-2751-DW-169-001

PROJECT KOPIE
FOC Air Abatement
CHEMOURS PROJECT NR.: P-2751
FLUOR
FLUOR PROJECT NR.: W030

REV	DATE	DESCRIPTION	BY	CHKD	APPR
01	31-03-21	FOR COMMENTS	AKE	HvV	AC

BLDG	PROJ	AREA	TYPE	LAST
0000	2751	1407	169	–
				REV

TFE/HFP MOMOMER
TFE/HFP MOMOMER - STILL HOUSE
NEW FOUNDATION MPRF-1 & -13 TANKS
BUILDING PERMIT

INTERNAL USE ONLY
THIS DOCUMENT CONTAINS INFORMATION CLASSIFIED AS INTERNAL USE ONLY. PROTECTION OF THIS DOCUMENT MUST COMPLY WITH THE CHEMOURS COMPANY POLICY AND GUIDANCE. CONTACT THOSE SECRET RISK MANAGER FOR YOUR BUSINESS FOR FURTHER GUIDANCE.

PROJ	NO	REVISION	RVSD	CHKD	APPROVED

THIS DRAWING HAS BEEN FURNISHED BY THE CHEMOURS COMPANY. THE INFORMATION AND KNOW-HOW THEREON MAY NOT BE USED NOR THE DRAWING REPRODUCED WITHOUT THE WRITTEN PERMISSION OF THE CHEMOURS COMPANY. ALL REPRODUCTIONS IN WHOLE OR IN PART, INCLUDING VENDOR'S SHOP DRAWINGS, SHALL BEAR OR REFER TO THIS STAMP.

PROJECT	P-2751	
SCALE	1:100	DATE
DRAWN	AKE	03/21
CHECKED		
APPROVED- DESIGN RELEASE		
APPROVED- CONSTR. RELEASE		

THE CHEMOURS COMPANY (NED)
DORDRECHT, NEDERLAND

$$DATE$$
$$TEXT1$$

INTERGRAPH COMPUTER DRAWING