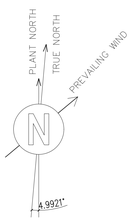

GENERAL NOTES

1. COORDINATES ARE REFERRED TO PLANT NORTH.
   PLANT REFERENCE POINT (N=1000.000 AND E=1000.000)
   CORRESPONDS TO GEOGRAPHIC COORDINATES:
   (N=443433.61 / E=60602.33)
2. ALL DIMENSIONS AND ELEVATIONS ARE IN MILLIMETERS AND 360° DEGREES CIRCLE UNLESS OTHERWISE INDICATED
3. ALL COORDINATES ARE IN METERS
4. THE ELEVATION 100.000 CORRESPONDS TO (HIGHT POINT OF PAVING) AND IS EQUIVALENT +5.80 m. N.A.P.
5. ——— — ——— DENOTES BOUNDARY LIMIT
6. ——— X ——— X – DENOTES FENCE LIMIT

LEGEND

- ELECTRICAL/INSTRUMENT CABLE TRENCH
- ELECTRICAL DUCT BANK
- INSTRUMENT DUCT BANK
- PULLING PIT FOR ELECTR. / INSTRUMENT CABLES
- OV — OILY WASTE WATER (GRAVITY LINE)
- RW — CLEAN RAIN WATER (GRAVITY LINE)
- WW — SANITARY WASTE WATER (GRAVITY LINE)
- WW — SANITARY WASTE WATER (PRESSURE LINE)
- DW — DRINKING WATER (PRESSURE LINE)
- REINFORCED CONCRETE STORM DITCH

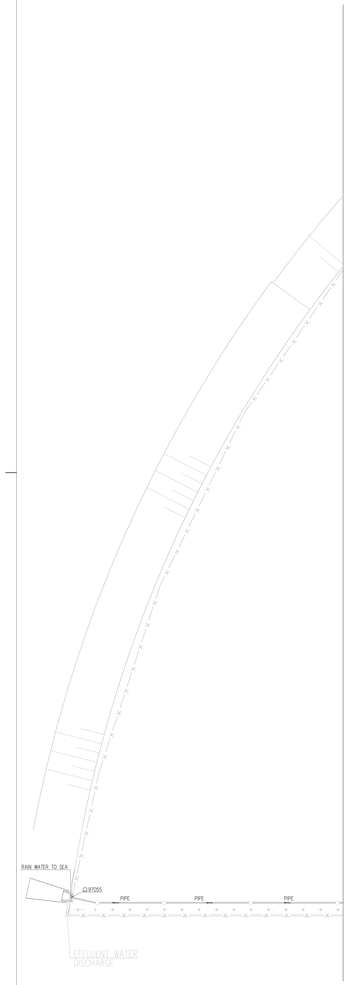

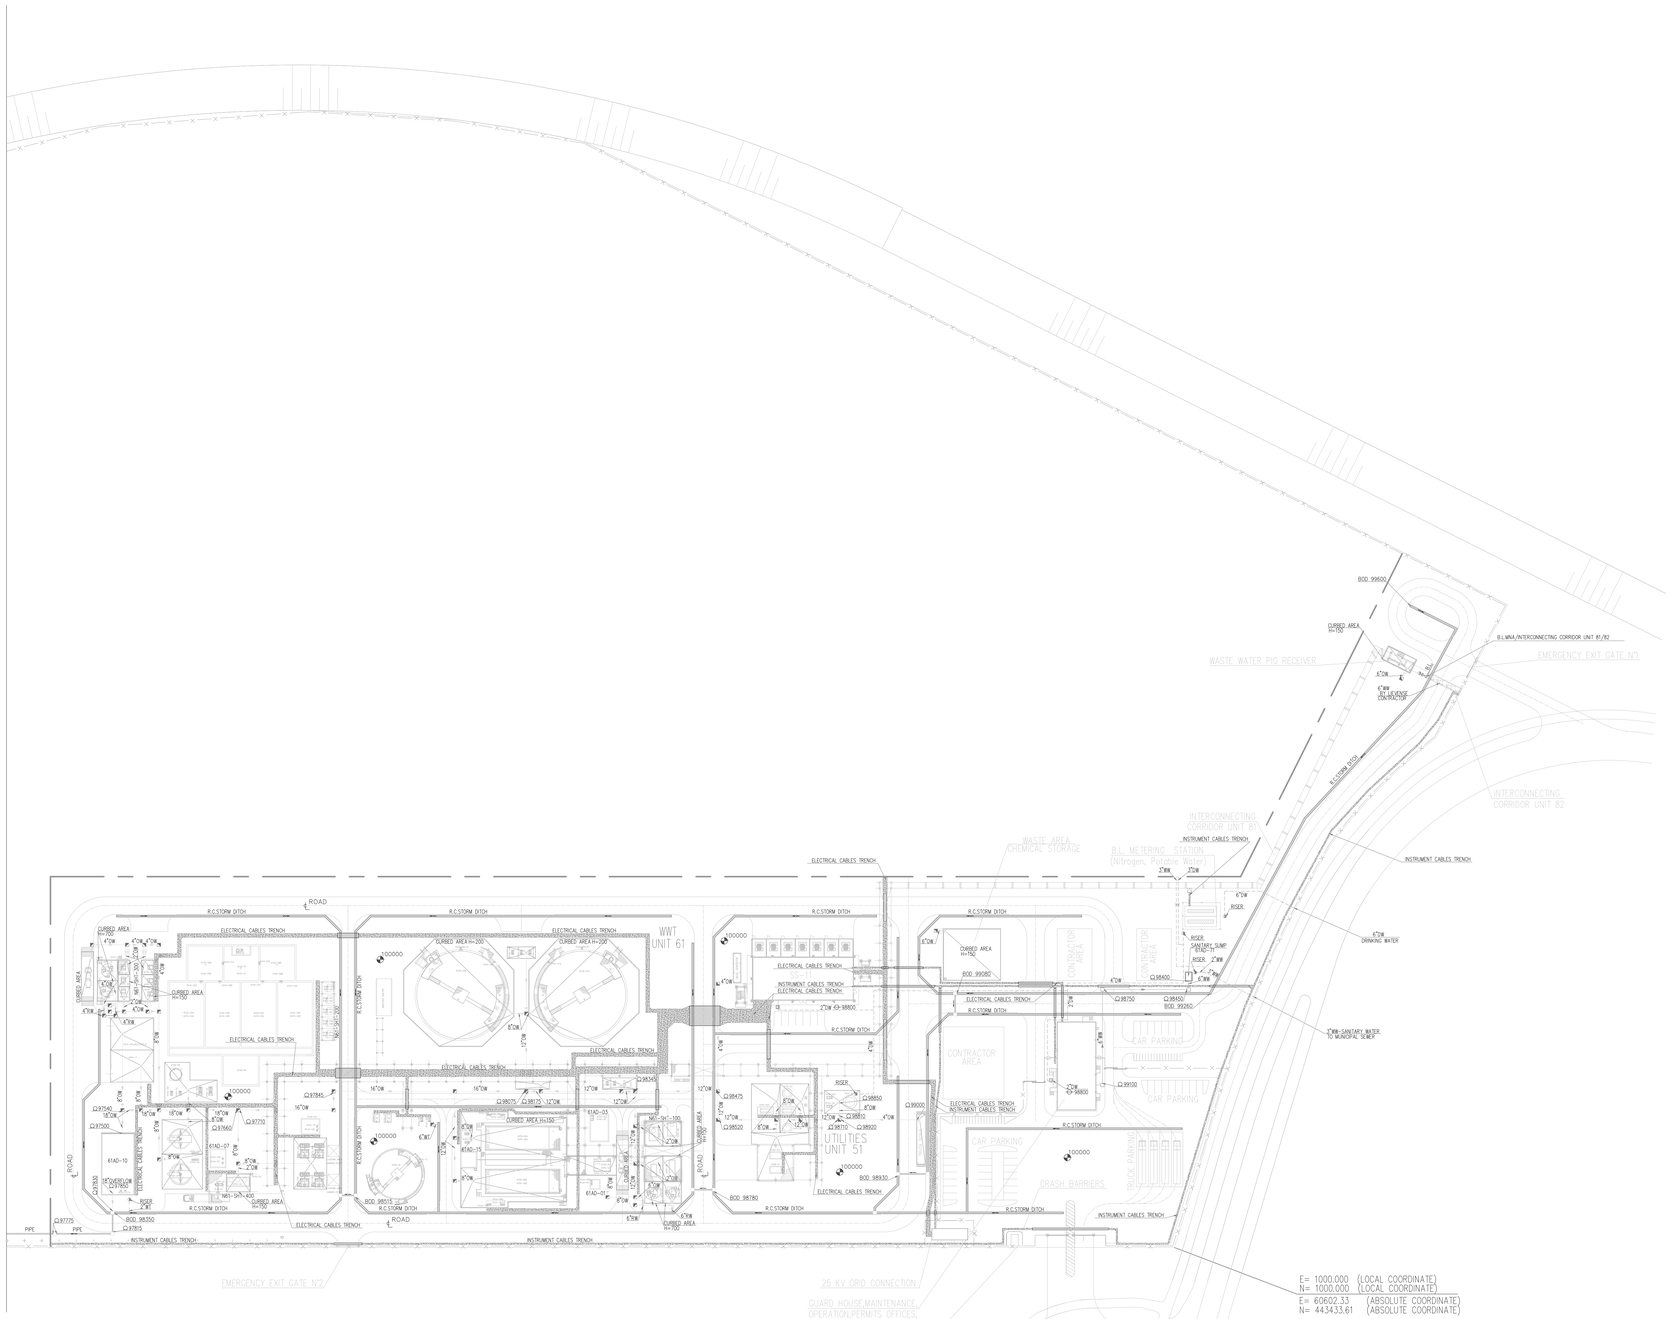

080871C-000-STC-1490	STANDARD CONSTRUCTION DRAWINGS U/G SYSTEM, SITE FINISHING AND MISCELLANEOUS
080871C-000-DW-1402-001	GENERAL NOTES FOR UNDREGROUND SYSTEM
080871C-N00-DW-0051-002	MAASVLAKTE NEW AREA GENERAL PLOT PLAN
Drawing No	DESCRIPTION

REFERENCE DRAWINGS

CONFIDENTIAL

1	14-JAN-2021	ISSUED FOR PERMITTING	SOILUANN	WILKEKON	LAITIKAL
C	15-DEC-2020	ISSUED FOR REVIEW (DEFINITION PHASE)	L.SORRESSA	A.BINDI	V.COLONE/ELOADONO
B	10-JUL-2020	ISSUED FOR BASIC DESIGN	L.SORRESSA	A.BINDI	V.COLONE/ELOADONO
A	27-APR-2020	ISSUED FOR REVIEW	L.SORRESSA	A.BINDI	V.COLONE/ELOADONO
REV	DATE	DESCRIPTION	PREP	CKD	APPR/AUTH

NESTE

ROTTERDAM SITE DEVELOPMENT DEFINITION PHASE NESTE

GENERAL UNDERGROUND NETWORKS MAASVLAKTE NEW AREA

SCALE	Drawing No						Page	Rev.
1:750	080871C	N00	DW	14	42	001	1 of 1	1
	Project	Unit	Doc.Type	Disc	Subj	Ser.No		

Neste Drawing No

TPIT CAD MODEL: 080871C-N00-DW-1442-001-01.DWG