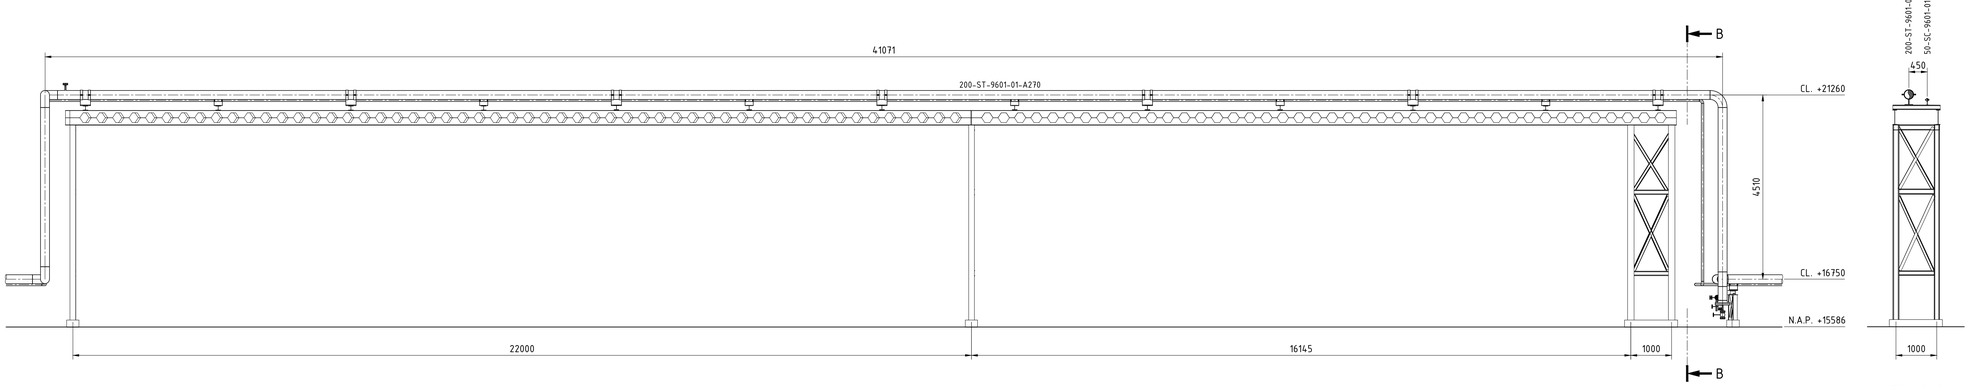


AANZICHT VOLGENS "P"
(1:50)

LEIDINGBRUG OVER FIETSPAD

DSN B-B




TYPICAL SLEEPER
(1:20)




TYPICAL EXPANSIELUS
(1:50)

DSN A-A

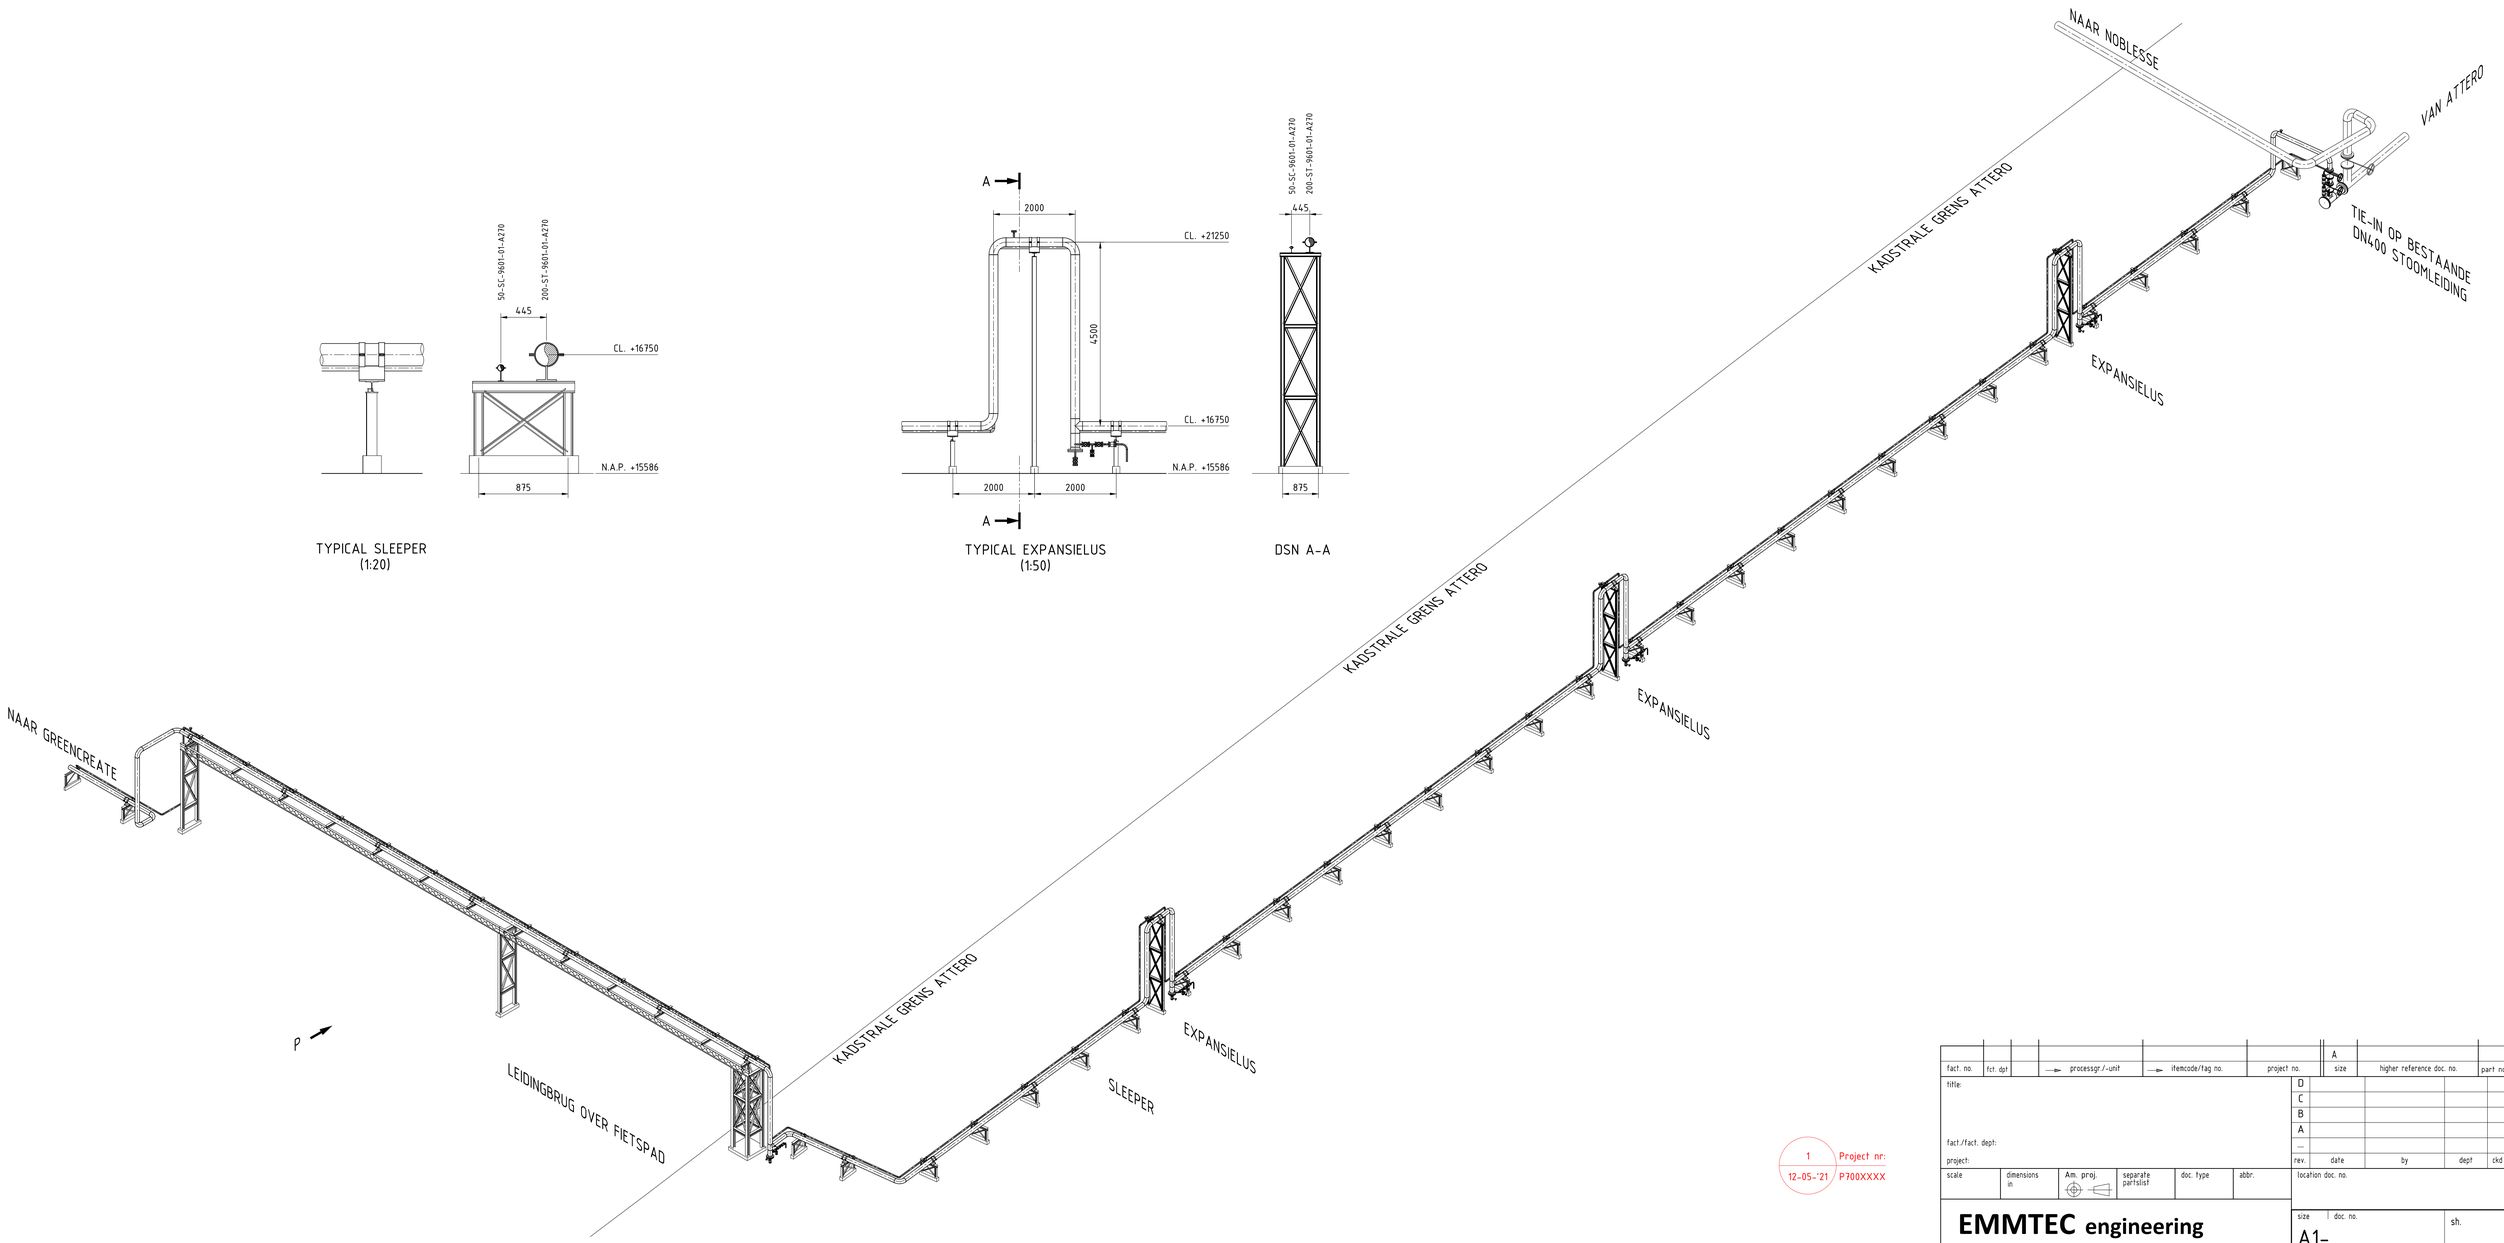


| | | | | | | | | | | | | | | | |
|---|---|---|---|---|---|---|---|---|---|---|---|---|---|---|---|
| | | | | | | | | | | | | | A | | |
| fact. no. | fct. dpt | | → processgr./-unit | | → itemcode/tag no. | | project no. | | size | higher reference doc. no. | | | part no. | | |
| title: | | | | | | | | | D | | | | | | |
| | | | | | | | | | C | | | | | | |
| | | | | | | | | | B | | | | | | |
| fact./fact. dept: | | | | | | | | | A | | | | | | |
| project: | | | | | | | | | — | | | | | | |
| | | | | | | | | | rev. | date | by | | dept | ckd | |
| scale | | dimensions in | | Am. proj. | | separate partslist | | doc. type | abbr. | location doc. no. | | | | | |
| **EMMTEC engineering** | | | | | | | | | | size | doc. no. | | | sh. | |
| | | | | | | | | | | A1- | | | | | |

1 | 12-05-'21 | Project nr: P700XXXX

94-04 / 57.16.38 €

Filename: \\emtfile03\groups\16d\projecten\P01599 greencreate detailed engineering stoomleiding\13. plant3d\greencreate stoomleiding\urthos\dwgs\overzicht staal dn400 stoomleiding naar greencreate.dwg