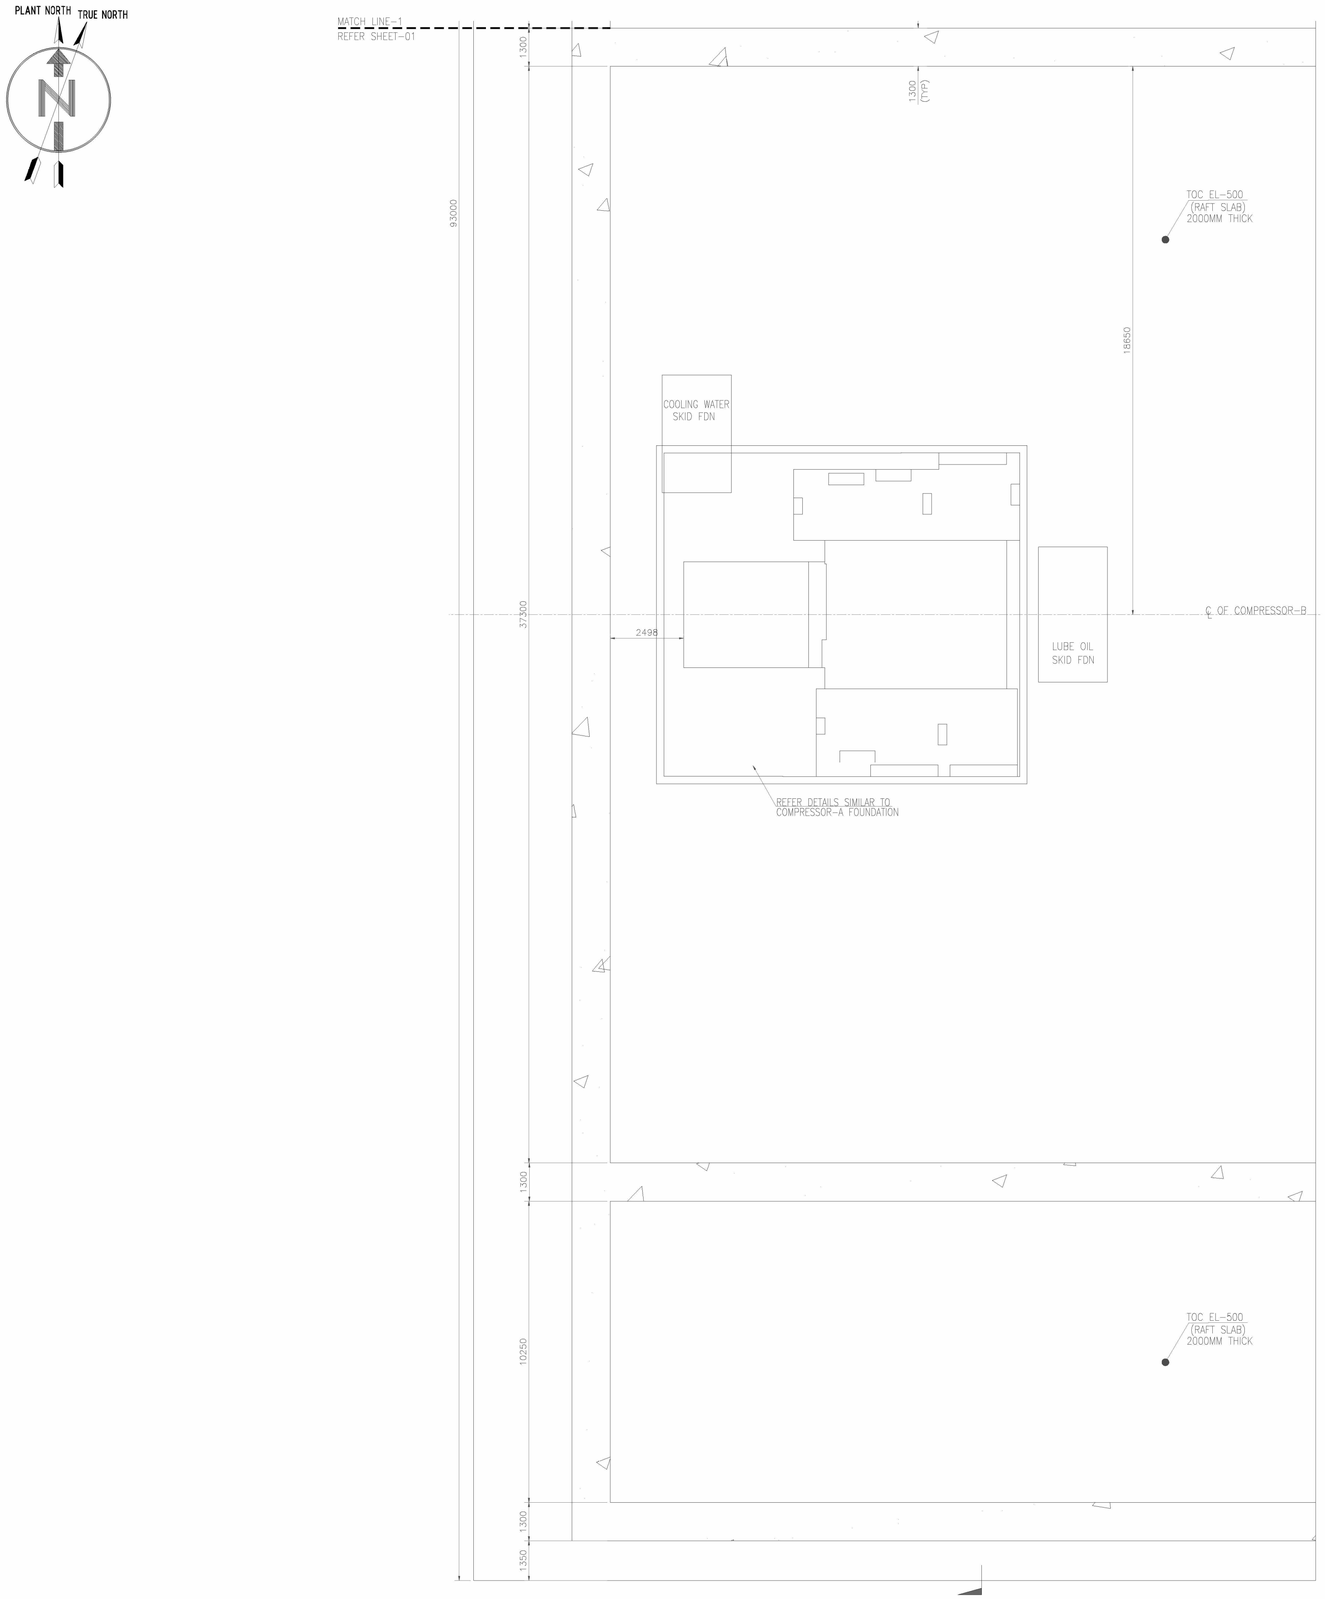

COMPRESSOR & BLAST WALL FOUNDATION PLAN

SCALE 1:100

0 5 10M

SCALE = 1:100

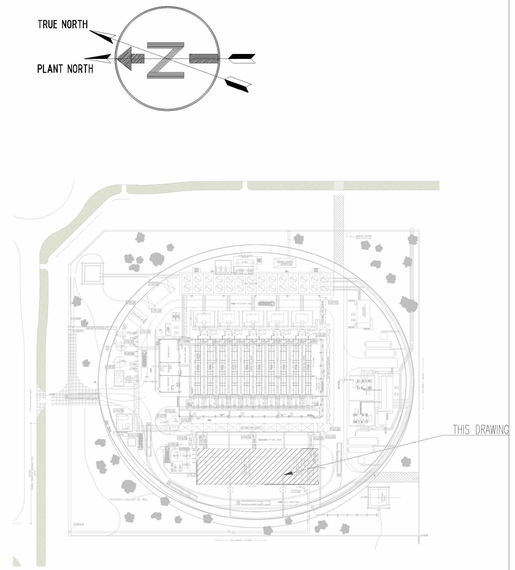

KEY PLAN

GENERAL NOTES:-

1. ALL DIMENSIONS AND ELEVATIONS ARE IN MILLIMETERS UNLESS NOTED OTHERWISE.
2. EARTHING PROVISIONS IN CONCRETE TO BE DETAILED IN EXECUTION DRAWINGS.
3. ELEVATION +0.00 CORRESPONDS TO +5.4M NAP

ALGEMENE OPMERKINGEN:-

1. ALLE AFMETINGEN EN HOOGTEMATEN ZIJN IN MM TENZIJ ANDERS VERMELD.
2. AARDINGS VOORZIENINGEN IN BETON WORDT GEDETAILLEERD IN UITVOERINGSTEKENINGEN.
3. HOOGTE +0.00 KOMT OVEREEN MET +5.4m NAP.

LEGENDS:-

TOC - TOP OF CONCRETE
FGL - FINISH GRADE LEVEL
BOC - BOTTOM OF CONCRETE
- DATUM

LEGENDA:-

TOC - BOVENZIJDE BETON
FGL - NIVEAU TERREIN AFWERKING
BOC - ONDERZIJDE BETON
- DETAIL INFORMATIE

HOLDS:

1.COORDINATES ARE ON HOLD.

REFERENCE DRAWING & DOCUMENTS

HHI-1000-MP-4024-0002	PLOT PLAN
HHI-1000-CS-2408-0074	BUILDING CODES
HHI-1000-CS-2408-0060	COMPRESSOR AND BLAST WALL FOUNDATION DETAILS

Worley energy | chemicals | resources

File Number: NL8905/C.01/0072

Rev.	Issue Date	Revision Description	Prepared by	Checked by	Disc. Appr by	Proj. Appr by
A	11-Apr-2022	ISSUED FOR REVIEW	JS	NR	PP	RK

THIS DOCUMENT IS CONFIDENTIAL. THE COPYRIGHT THEREIN IS VESTED IN THE SHELL GLOBAL SOLUTIONS INTERNATIONAL B.V. THE NETHERLANDS. RECIPIENTS MUST OBTAIN THE WRITTEN AUTHORITY OF THE SAID COMPANY BEFORE WHOLE OR PARTIALLY DUPLICATING THE CONTENTS OR DISCLOSING SAME TO OTHERS. ALL RIGHTS RESERVED.

format A1

ROTTERDAM HYDROGEN COMPANY B.V.

HOLLAND HYDROGEN I PROJECT

COMPRESSOR & BLAST WALL FOUNDATION LAYOUT
S_INF_BLD_007
S_STR_CSS_014 & 015
SHEET 02 OF 02

SCALE: AS NOTED | DWG. No.: HHI-1000-CS-2408-0059 | REV. A

Last saved as : \\NNMB4-FL004\Proj_Data2\Project\HDP\NL8905_Rotterdam_Electrolyser\Civil\DRAWINGS\compressor foundation 942 E 925 \\working drawing\HHI-1000-CS-2408.dwg Date: 2022-04-11 17:23 Version: AutoCAD 23.1s User: JavedSyed