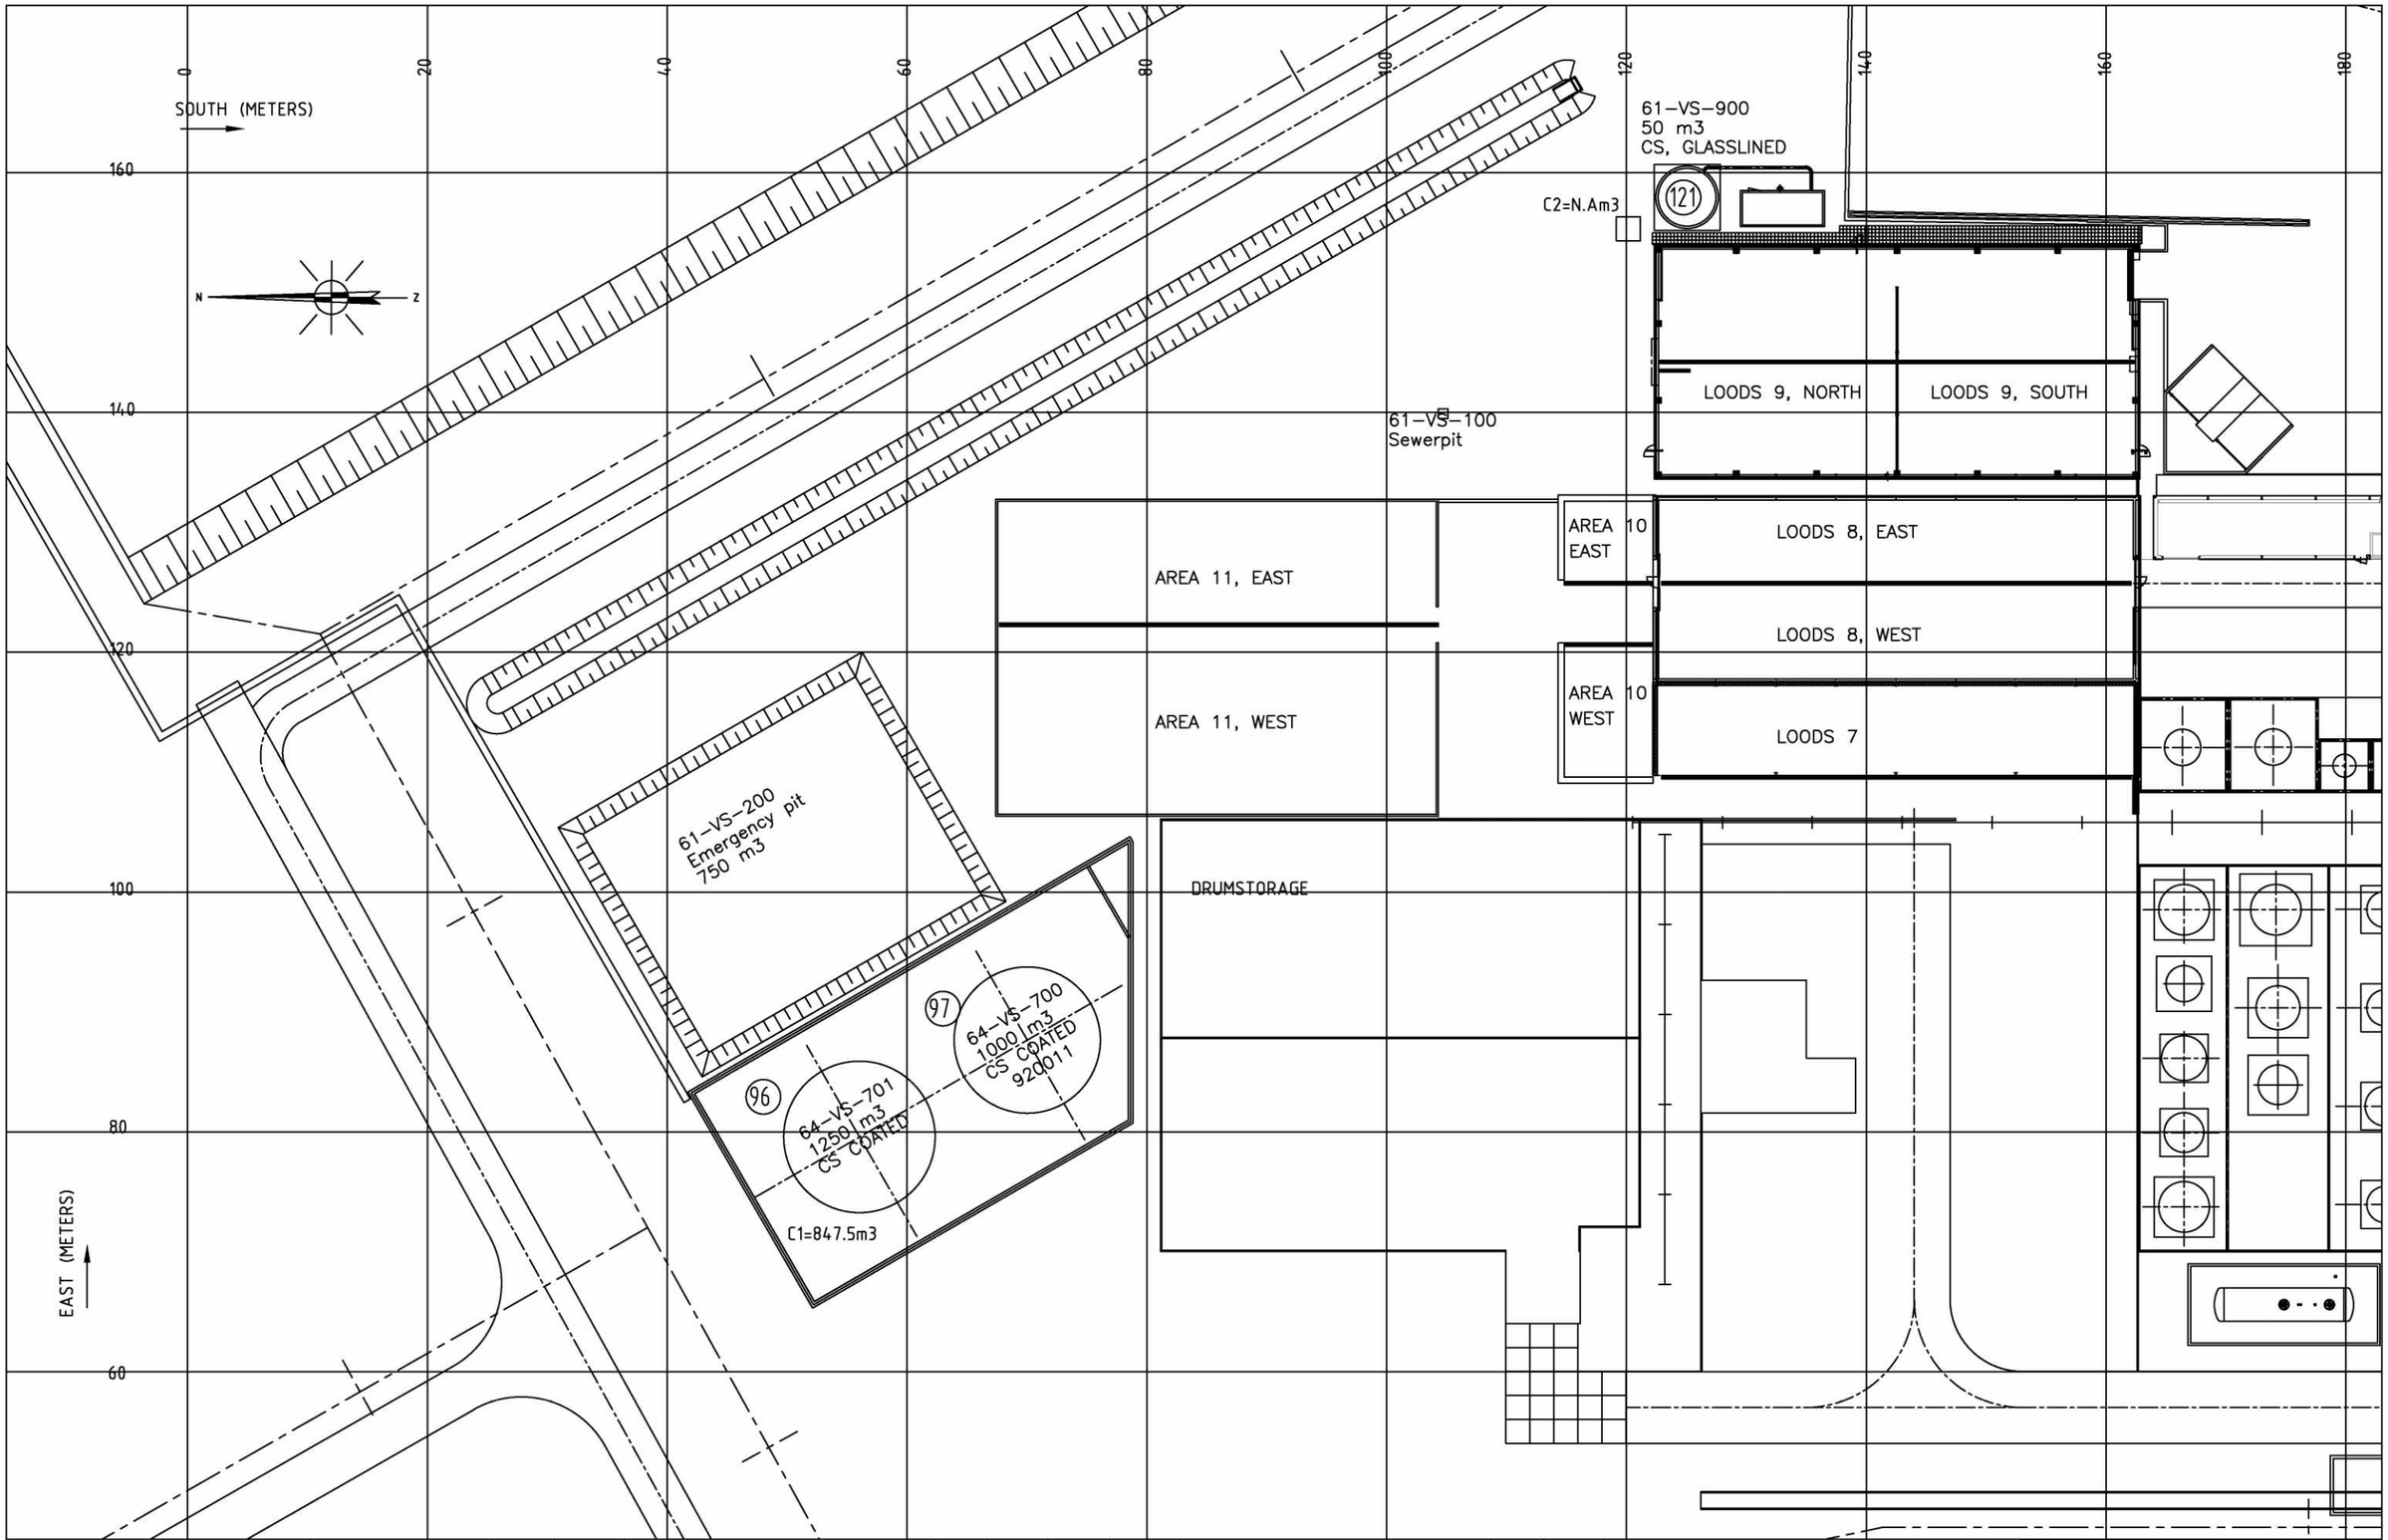

STATUS INSTALLATION	STATUS DRAWING												
		ENG. :	04	06-03-20	Updated the netto volume	I.S.							
		SCALE : 1:500	03	09-12-13	Sorage area "loods" 8&9 added to drawing	E.B.							
Not existing ◯	For engineering ◯	DRAWN	02	27-10-10	tankbassin volume written on drawing	E.B.							
Under construction ◯	For construction ◯	CHKD. :	01	18-09-08	tankbassin defined	E.B.		05	31-03-20	Updated the netto volume	I.S.		
Operative ◯	As built ◯	DATE : 06-12-94	REV.	DATE	DESCRIPTION	DRAWN	CHECKED	REV.	DATE	DESCRIPTION	DRAWN	CHECKED	

TITLE: Storage area

Layout

Calcium tanks / Loods 8&9

DWG Nr.:03-06-06-0020-005 REV. Nr.: 05

ICL Industrial Products