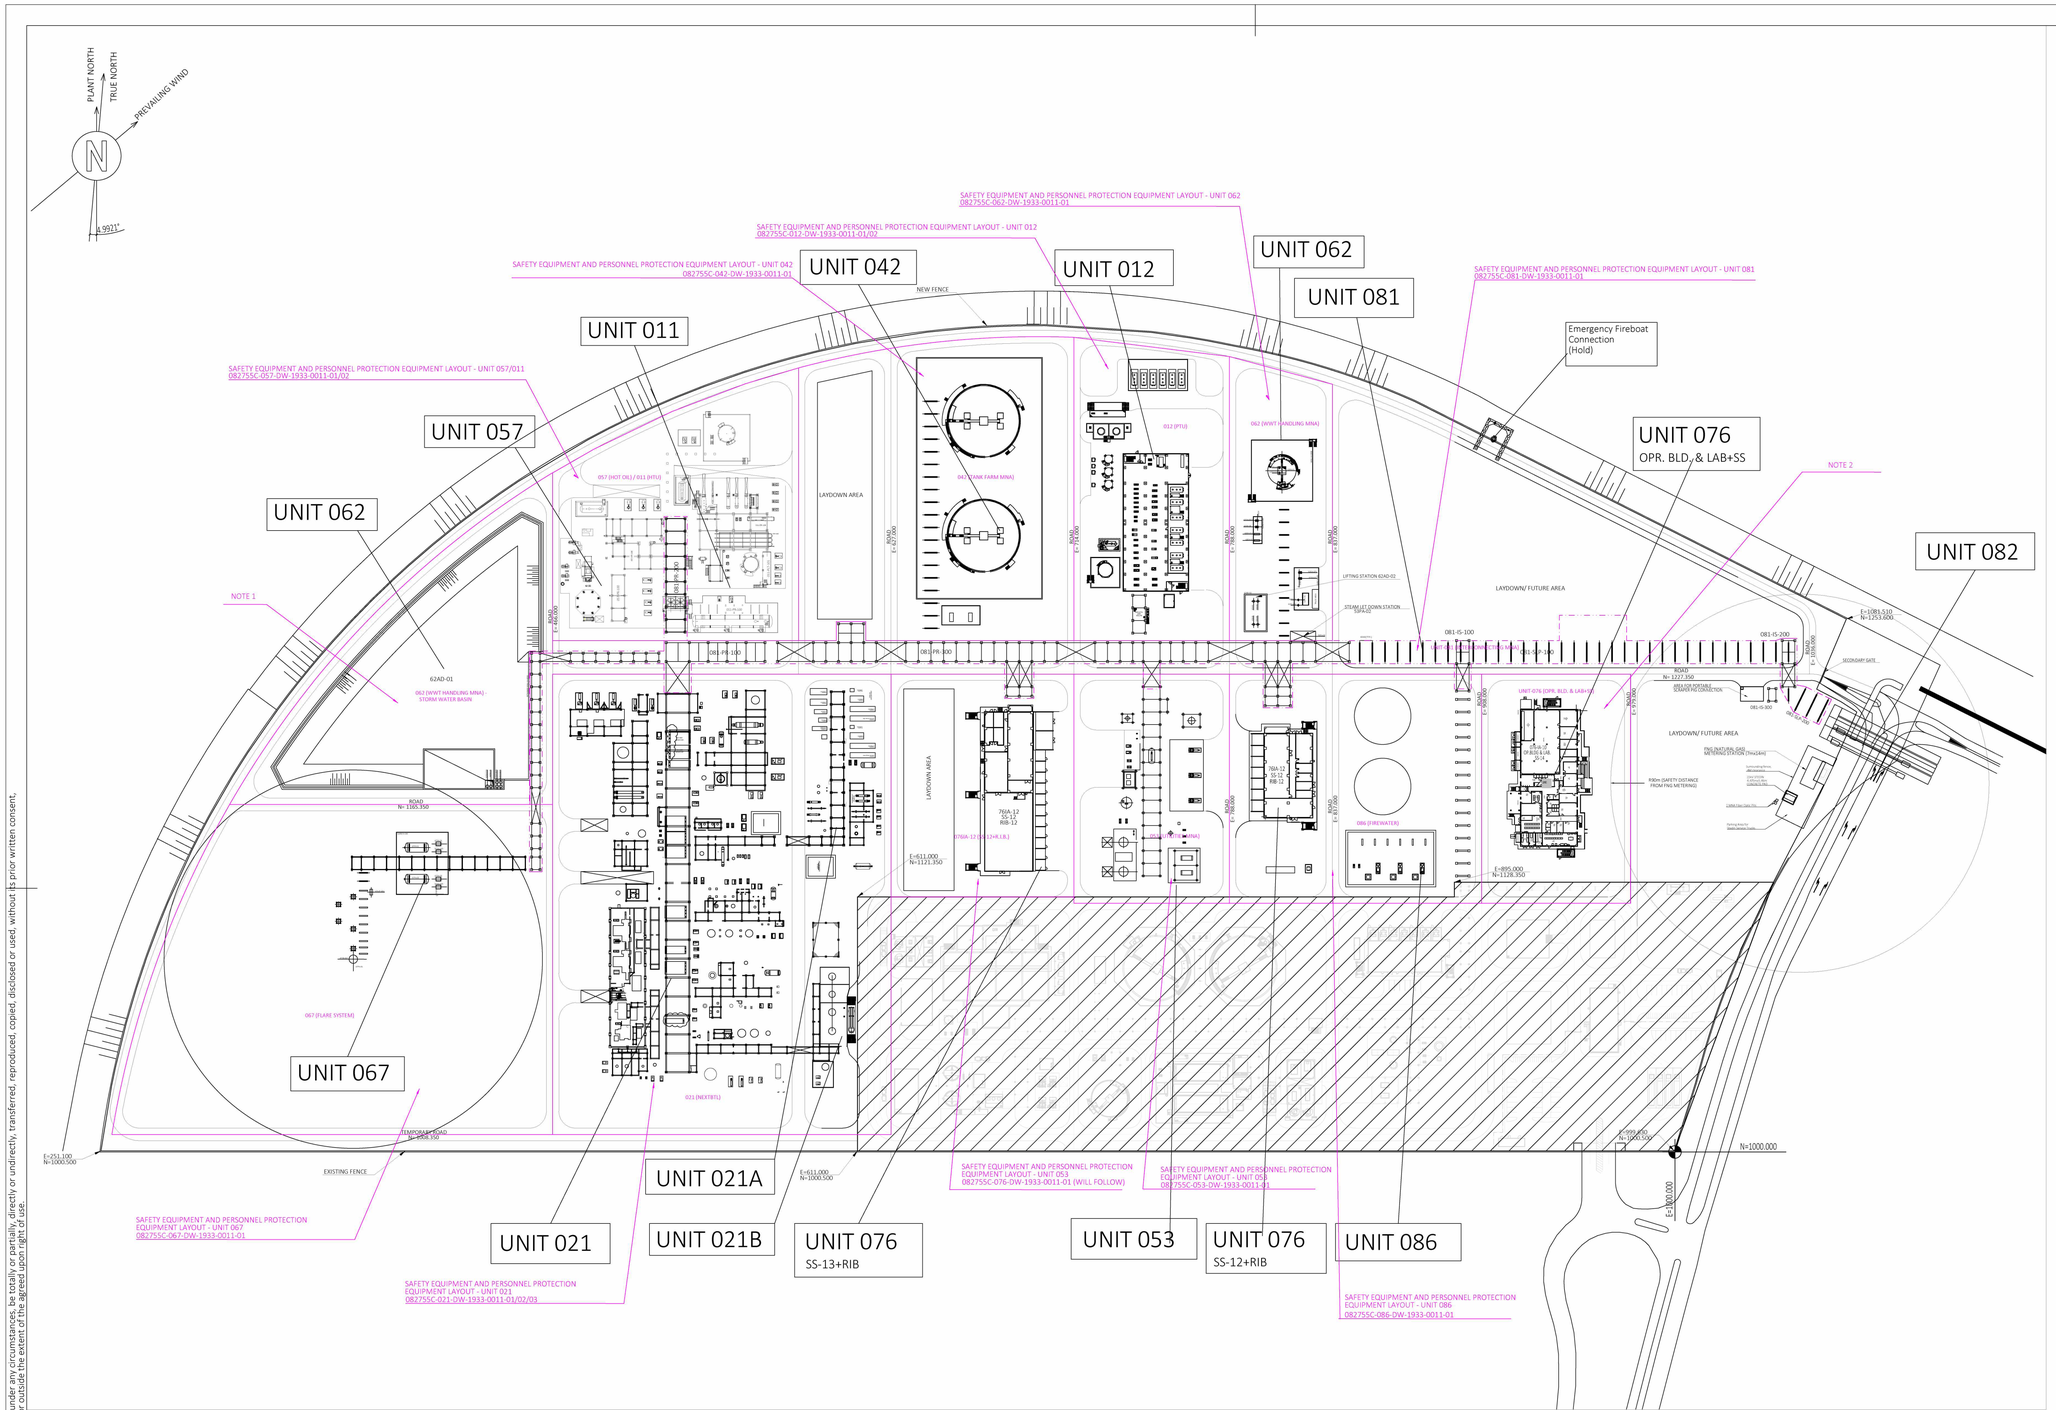

GENERAL NOTES

A.
- 082755C–012–DW–1933–0011–01/02 INCLUDES DETAILS FOR SAFETY EQUIPMENT AND PERSONNEL PROTECTION EQUIPMENT FOR UNIT 012
- 082755C–021–DW–1933–0011–01/02/03 INCLUDES DETAILS FOR SAFETY EQUIPMENT AND PERSONNEL PROTECTION EQUIPMENT FOR UNIT 021
- 082755C–042–DW–1933–0011–01INCLUDES DETAILS FOR SAFETY EQUIPMENT AND PERSONNEL PROTECTION EQUIPMENT FOR UNIT 042
- 082755C–053–DW–1933–0011–01 INCLUDES DETAILS FOR SAFETY EQUIPMENT AND PERSONNEL PROTECTION EQUIPMENT FOR UNIT 053
- 082755C–057–DW–1933–0011–01/02 INCLUDES DETAILS FOR SAFETY EQUIPMENT AND PERSONNEL PROTECTION EQUIPMENT FOR UNIT 057
- 082755C–062–DW–1933–0011–01 INCLUDES DETAILS FOR SAFETY EQUIPMENT AND PERSONNEL PROTECTION EQUIPMENT FOR UNIT 062
- 082755C–067–DW–1933–0011–01 INCLUDES DETAILS FOR SAFETY EQUIPMENT AND PERSONNEL PROTECTION EQUIPMENT FOR UNIT 067
- 082755C–076–DW–1933–0011–01 INCLUDES DETAILS OF FIRE & GAS DETECTION FOR UNIT 076 (76IA–12) – WILL FOLLOW
- 082755C–081–DW–1933–0011–01 INCLUDES DETAILS FOR SAFETY EQUIPMENT AND PERSONNEL PROTECTION EQUIPMENT FOR UNIT 081
- 082755C–086–DW–1933–0011–01 INCLUDES DETAILS FOR SAFETY EQUIPMENT AND PERSONNEL PROTECTION EQUIPMENT FOR UNIT 086

NOTES

1. FOR UNIT 62 WWT HANDLING, NO SAFETY EQUIPMENT AND PERSONNEL PROTECTION EQUIPMENT LAYOUT IS FORESEEN SINCE NO NEW ITEMS ARE PROVIDED ACCORDING TO SPECIFICATIONS.
2. FOR UNIT 76 AREA RELEVANT TO OPERATOR BUILDING AND LABORATORY, NO SAFETY EQUIPMENT AND PERSONNEL PROTECTION EQUIPMENT LAYOUT IS FORESEEN SINCE NO NEW ITEMS ARE PROVIDED ACCORDING TO SPECIFICATIONS.

NEW UNIT	
UNIT 011	HTU
UNIT 012	PTU
UNIT 021	NEXBTL
UNIT 042	INTERMEDIATE TANK
UNIT 053	UTILITIES
UNIT 057	HOT OIL
UNIT 062	WWT (Storm Water Pond)
UNIT 067	FLARE SYSTEM
UNIT 076	BULDING (Operator Build. & Lab.+SS)
UNIT 076	COMBINED BUILDING SS+RIB
UNIT 081	INTERCONNECTING
UNIT 082	INTERCONNECTING (Corridor)
UNIT 086	FIRE WATER

THIS DRAWING

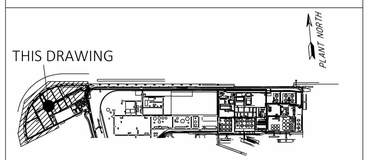

KEY PLAN

082755C-000-DW-0051-0005-01_D	GENERAL PLOT PLAN MNA AREA RDCG PROJECT
Drawing No	DESCRIPTION

REFERENCE DRAWINGS

CONFIDENTIAL

REV	DATE	DESCRIPTION	PREP	CKD	APPR/AUTH
	9-2-2021	issued for local authorities			Lancioti
			Pavone 2021-09-01 16:14:44 +02'00'	Cardinale 2021-09-21 14:09:21 +02'00'	Francesco Di Garcia
A	21/05/2021	ISSUE FOR REVIEW	G.FALOMBA	A.TAMBURRO	C.REDWAY.CARDI M.LANZETTI

NESTE

TEN TECHNIP ENERGIES

RDCG (Rotterdam Capacity Growth) - DEFINITION PHASE
NESTE

SAFETY EQUIPMENT AND PERSONNEL PROTECTION EQUIPMENT LAYOUT - MNA AREA KEY PLAN

Scale	Technip Drawing No						Page	Rev.
1/1000	082755C	000	DW	19	33	0015	1of1	A
	Project	Unit	Doc.Type	Disc	Subj	Ser.No		

NESTE Drawing No

- CAD Model

CAD Model 082755C-000-DW-1950-0015-01_A.dwg

The present document or drawing is property of TECHNIP ITALY S.p.A. and shall not, under any circumstances, be totally or partially, directly or undirectly, transferred, reproduced, copied, disclosed or used, without its prior written consent, for any purpose and in any way other than that for which it is specifically furnished or outside the extent of the agreed upon rights of use.