EQUIPMENT NO.	SERVICE	NOTE
40FB-18	Bio-propane / LPG Storage Tank	
40FB-19	Bio-propane / LPG Storage Tank	
40GA-11/S	LPG Loading Pumps	
40GA-12	Biopropane / Light Naphtha Transfer pump	HOLD - NOT SHOWN ON PLOT PLAN
60AD-48	WWT STORM WATER SUMP	EQUIPMENT NOT PART OF RDCG PROJECT
60GA-44 A/B	WWT STORM WATER SUMP EMPTYING PUMP	INSIDE 60AD-48 - EQUIPMENT NOT PART OF RDCG PROJECT
60GA-48/S	WWT STORM WATER SUMP PUMP	EQUIPMENT NOT PART OF RDCG PROJECT
60FB-01A	BUFFER TANK	EQUIPMENT NOT PART OF RDCG PROJECT
60FD-20/S	CARTRIDGE FILTERS	EQUIPMENT NOT PART OF RDCG PROJECT
60FD-21/S	BUFFER TANK ACTIVATED CARBON CANISTERS	EQUIPMENT NOT PART OF RDCG PROJECT
60GA-10/S	BUFFER TANK PUMPS	EQUIPMENT NOT PART OF RDCG PROJECT
60GD-20A	BUFFER TANK MIXER	EQUIPMENT NOT PART OF RDCG PROJECT

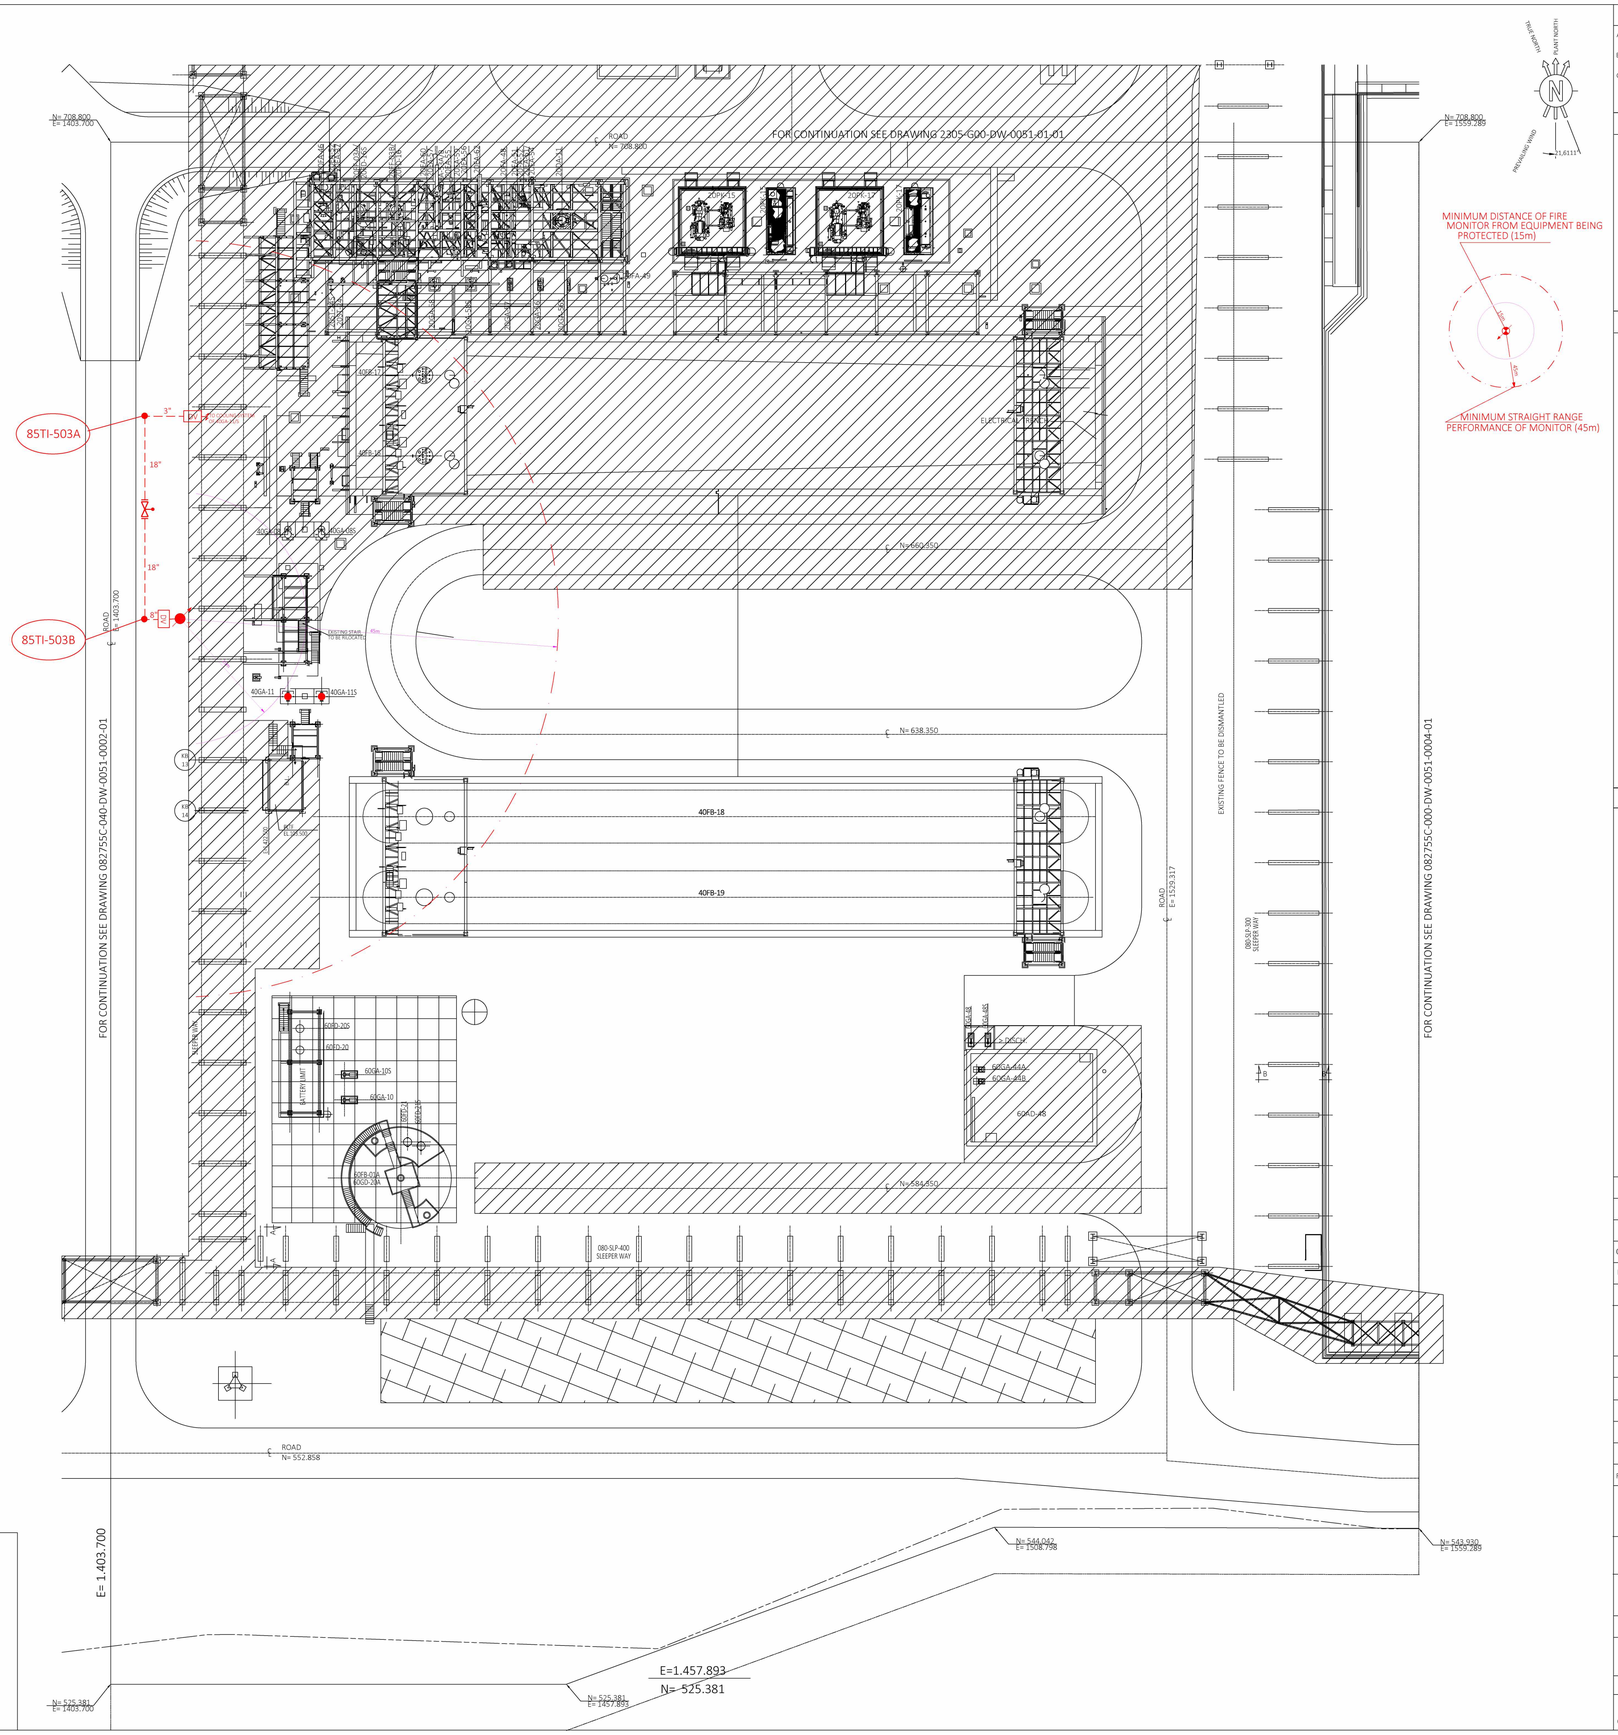

VIEW "A-A"
SCALE 1:100

VIEW "B-B"
SCALE 1:100

GENERAL NOTES

A. FOR DETAILS ON ACTIVE FIRE PROTECTION REFER TO "ACTIVE FIRE PROTECTION PHILOSOPHY" (082755C-000-JSD-1900-0001).

B. CURRENT LAYOUT SHOWS ONLY FIREFIGHTING ITEMS RELEVANT TO ACTIVE FIRE PROTECTION OF RDCG PROJECT. FOR EXISTING PROJECT FIREFIGHTING ITEMS REFER TO "FIREFIGHTING SYSTEM P&" (2305-000-DW-1933-11-01_2).

C. FOR DETAILS ON DISMANTLING AND TIE-IN TYPE REFER TO "CIVIL UNDERGROUND LOCATION PLAN & TIE INS LIST" (082755C-000-DW-1443-0001).

NOTES

LEGEND

SYMBOLS	DESIGNATION	QTY
	REMOTE CONTROL WATER MONITOR WITH TOWER (TWM)	1
DV	DELUGE VALVE (DV)	2
	GATE VALVE POST INDICATOR (PI)	1
TIE-IN	NEW TIE-IN	2
	FIRE WATER U/G LINE	–
	FIRE WATER A/G LINE	–

DO NOT USE AS PLOT PLAN VALID FOR FIREFIGHTING ONLY

KEY PLAN

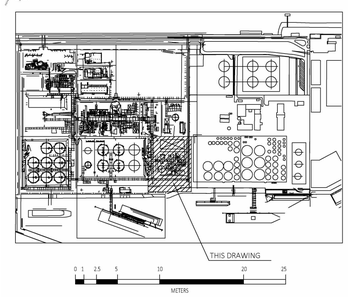

SCALE 1:250

Drawing No	DESCRIPTION
082755C-040-DW-0051-0001-01_B	040 (EXISTING TANK FARM - REFINERY) UNIT PLOT PLAN

REFERENCE DRAWINGS

CONFIDENTIAL

REV	DATE	DESCRIPTION	PREP	CKD	APPR/AUTH
	2-9-2021	issued for local authorities			
A	04/05/2021	ISSUE FOR REVIEW	C.POGGI	A.TAMBURRO	L.FRASANI-F.CUROSIT M.LANDOTTI

NESTE

TECHNIP ENERGIES

RDCG (Rotterdam Capacity Growth) - DEFINITION PHASE
NESTE

DETAILED FIREFIGHTING LAYOUT - UNIT 040

Scale	Technip Drawing No						Page	Rev.
1/250	082755C Project	040 Unit	DW Doc.Type	19 Disc	33 Subj	0001 Ser.No	1of1	A

NESTE Drawing No

- CAD Model

CAD Model 082755C-040-DW-1933-0001-01_A.dwg

The present document or drawing is property of TECHNIP ITALY S.p.A. and shall not, under any circumstances, be totally or partially, directly or undirectly, transferred, reproduced, copied, disclosed or used, without its prior written consent, for any purpose and in any way other than for which it is specifically furnished or outside the extent of the agreed upon rights of use.