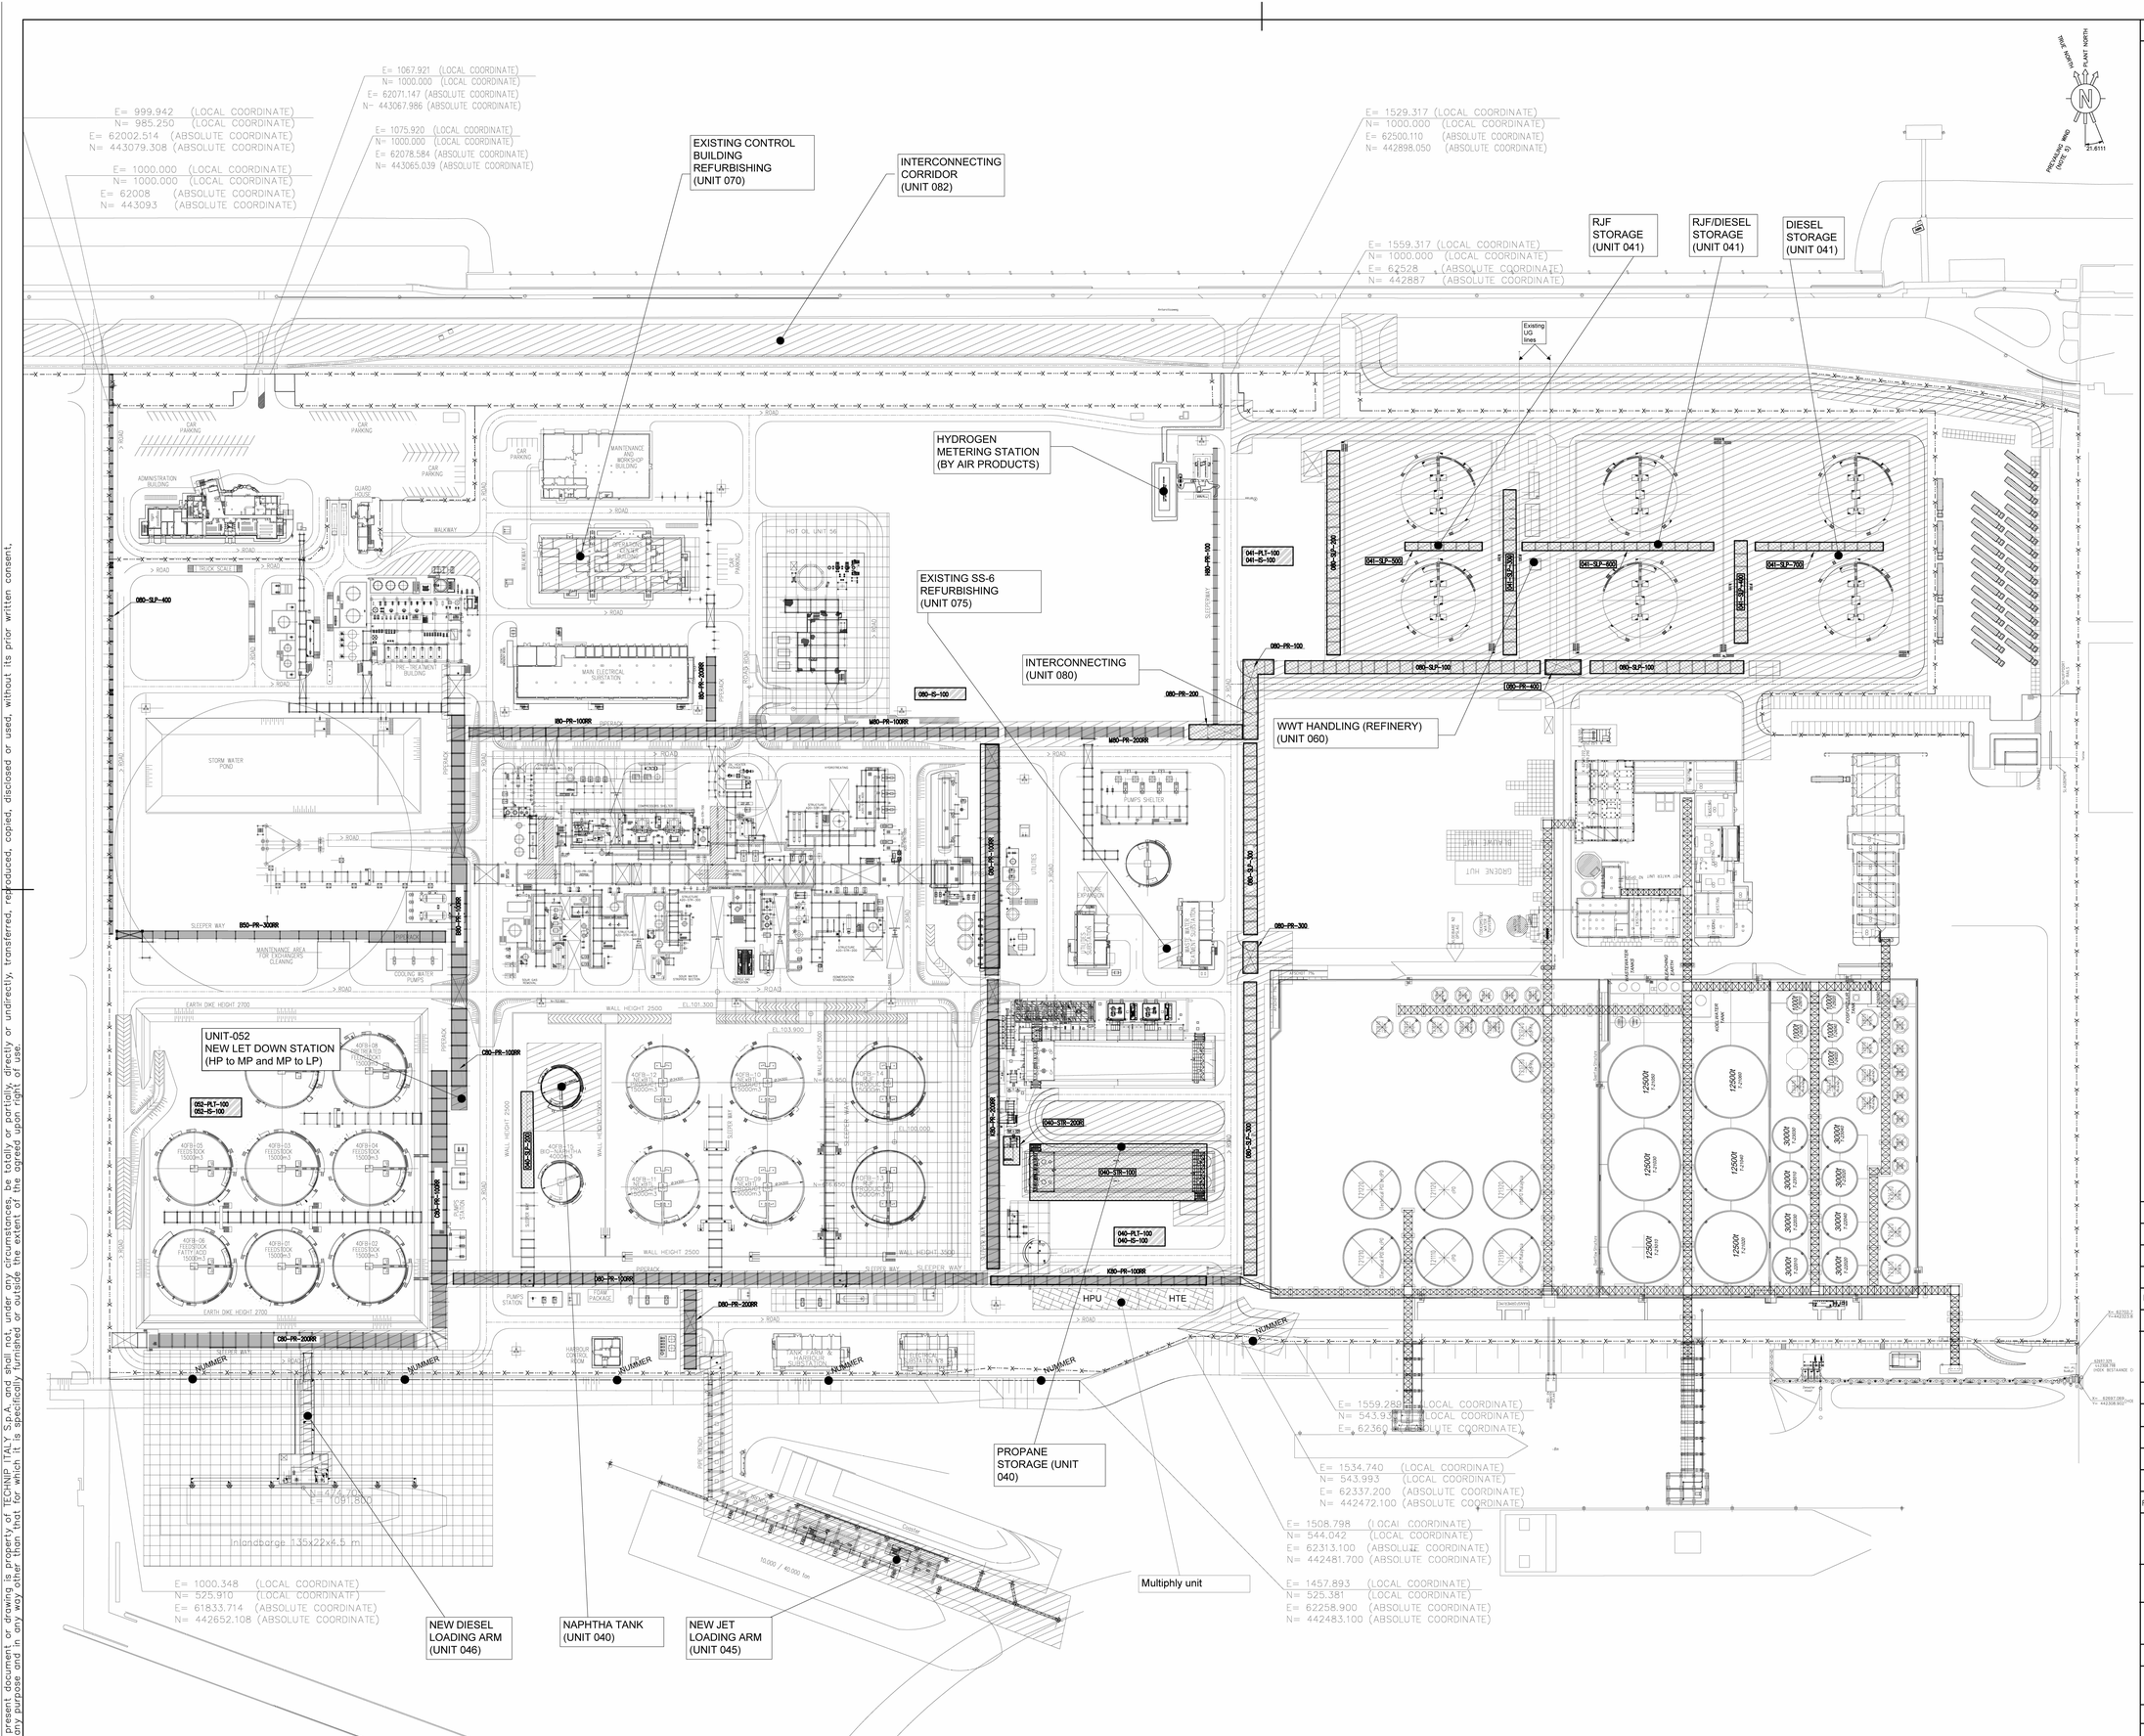

GENERAL NOTES

1. COORDINATES ARE REFERRED TO PLANT NORTH.
   REFINERY PLANT AREA REFERENCE POINT (N=1000.000 AND E=1000.000)
   CORRESPONDS TO GEOGRAPHIC COORDINATES:(N=443093 / E=62008)
2. ALL DIMENSIONS AND ELEVATIONS ARE IN MILLIMETERS AND 360° DEGREES CIRCLE UNLESS OTHERWISE INDICATED.
3. ALL COORDINATES ARE IN METERS.
4. FOR REFINERY PLANT AREA THE ELEVATION 100.000 CORRESPONDS TO (HIGHT POINT OF PAVING) AND IS EQUIVALENT +5.20 m. N.A.P.
5. PREVAILING WIND DIRECTION SOUTH WEST
6. -x---x---x---x---x---x--- DENOTES FENCE LIMIT
7. DENOTES ROAD CROSSING
8. DENOTES 080871C PROJECT (RJF)
9. DENOTES 082755C PROJECT (RDCG)
10. DENOTES Multiphly project

LEGEND

- XXX–STR–XXX – STRUCTURES
- XXX–SLP–XXX – SLEEPER WAY
- XXX–PR–XXX – PIPE RACK
- XXX–IS–XXX – ISOLATED SUPPORT
- XXX–PLT–XXX – PLATFORM

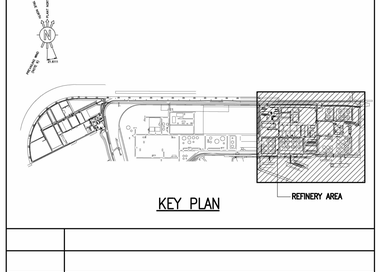

KEY PLAN

Drawing No	DESCRIPTION
082755C–000–DW–0051–0004	GENERAL PLOT PLAN REFINERY AREA – RDCG PROJECT
082755C–000–DW–0051–0006	OVERALL PLOT PLAN – RDCG PROJECT

REFERENCE DRAWINGS

CONFIDENTIAL

REV	DATE	DESCRIPTION	PREP	CKD	APPR/AUTH
B	05–08 2021	ISSUED FOR LOCAL AUTHORITY	A.DEEVSKA	E.GERDARNI NAPPO M.CALPINI	V.COLONE M.LANDIOTTI
A	21–05 2021	ISSUED FOR FEED (DEFINITION PHASE)	S.TRUDEN	E.GERDARNI NAPPO M.CALPINI	V.COLONE M.LANDIOTTI

NESTE

T.EN TECHNIP ENERGIES

RDCG (Rotterdam Capacity Growth) - DEFINITION PHASE
NESTE

GENERAL KEY PLAN FOR STEEL STRUCTURES - REFINERY AREA

Scale	Technip Drawing No						Page	Rev.
1:1000	082755C Project	000 Unit	DW Doc.Type	18 Disc	03 Subj	0001 Ser.No	2of2	B

NESTE Drawing No

–
CAD Model

CAD Model 082755C–000–DW–1803–0001–02_B.dwg

The present document or drawing is property of TECHNIP ITALY S.p.A. and shall not, under any circumstances, be totally or partially, directly or undirectly, transferred, reproduced, copied, disclosed or used, without its prior written consent, for any purpose and in any way other than that for which it is specifically furnished or outside the extent of the agreed upon right of use.