The present document or drawing is property of TECHNIP ITALY S.p.A. and shall not, under any circumstances, be totally or partially, directly or undirectly, transferred, reproduced, copied, disclosed or used, without its prior written consent. for any purpose and in any way other than that for which it is specifically furnished or outside the extent of the agreed upon right of use.

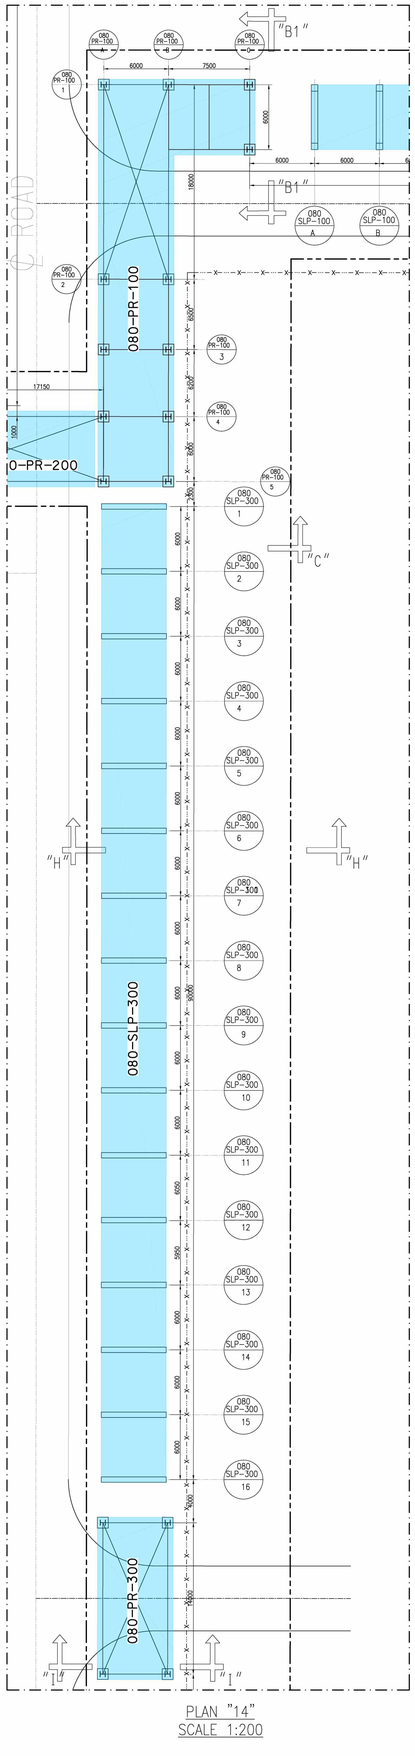

PLAN "14"
SCALE 1:200

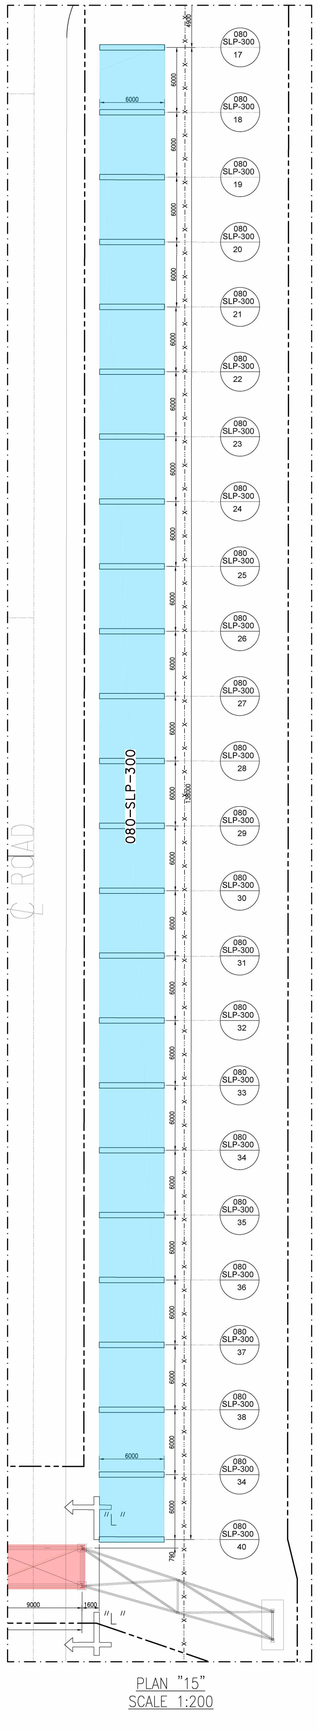

PLAN "15"
SCALE 1:200

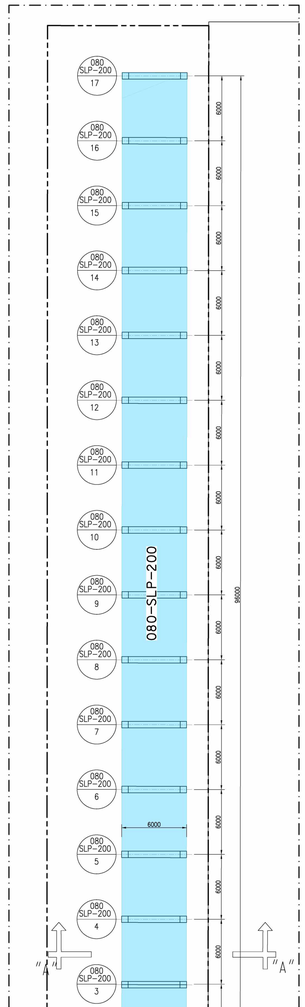

PLAN "16"
SCALE 1:200

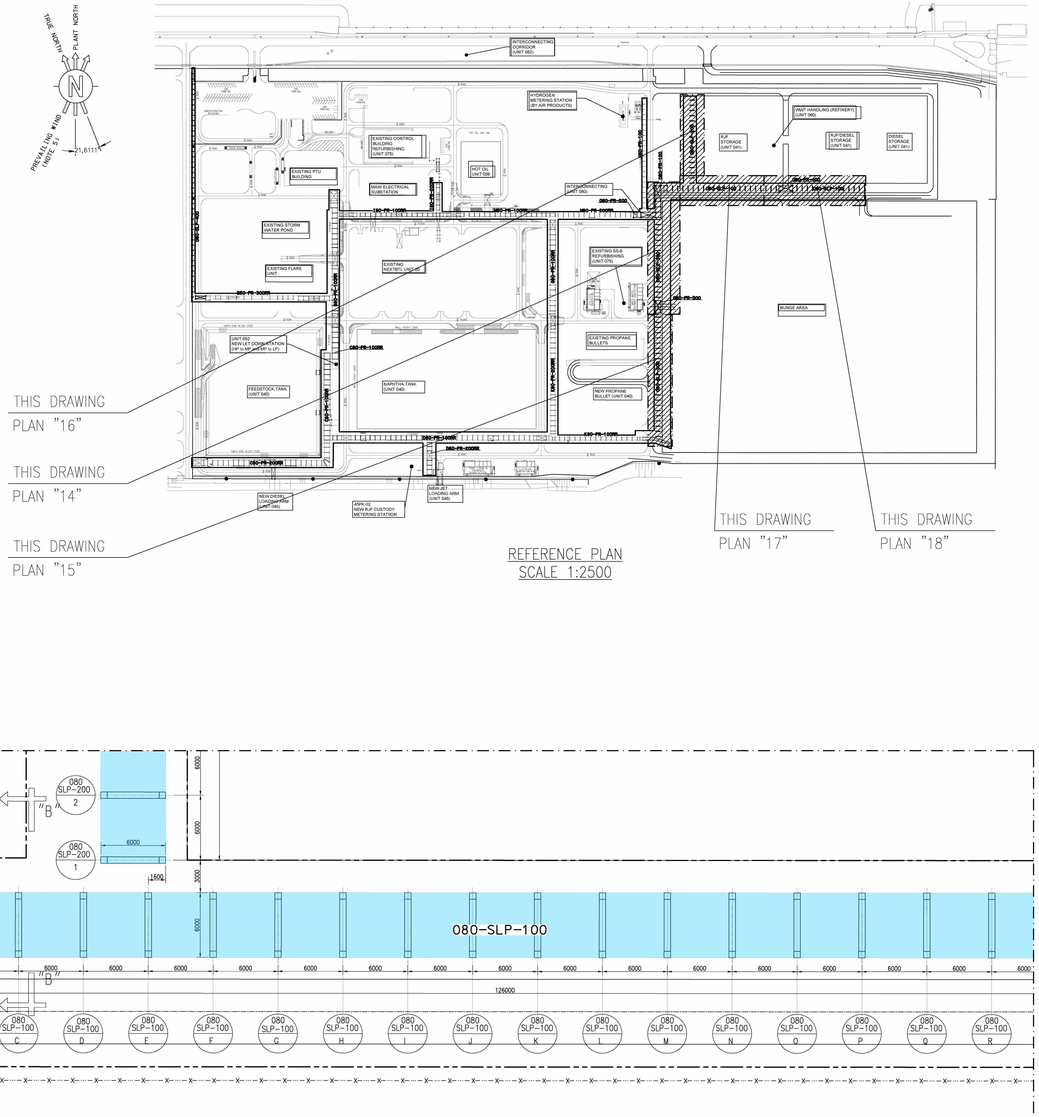

PLAN "17"
SCALE 1:200

PLAN "18"
SCALE 1:200

REFERENCE PLAN
SCALE 1:2500

GENERAL NOTES

1. COORDINATES ARE REFERRED TO PLANT NORTH.
   PLANT REFERENCE POINT (N=1000.000 AND E=1000.000)
   CORRESPONDS TO GEOGRAPHIC COORDINATES: (N=443093 / E=62008)
2. ALL DIMENSIONS AND ELEVATIONS ARE IN MILLIMETERS AND 360° DEGREES CIRCLE UNLESS OTHERWISE INDICATED.
3. ALL COORDINATES ARE IN METERS.
4. THE ELEVATION 100.000 CORRESPONDS TO (HIGHT POINT OF PAVING) AND IS EQUIVALENT +5.20 m. N.A.P.
5. FOR SECTIONS SEE PAGE 06

LEGEND

T.L.	TANGENT LINE EQUIPMENT
TOC	TOP OF CONCRETE
℄	CENTER LINE
TOS	TOP OF STEEL
H.P.P.	HIGHEST PAVING POINT
EL.	ELEVATION
F.G.L.	FINISH GROUND LEVEL
F.S.	FIXED SADDLE
	DENOTES ZONE LIMIT
—— X ——	DENOTES FENCE
	DENOTES ROAD CROSSING
	DENOTES NEW PIPE RACKS/SLEEPERWAY
	DENOTES REVAMPING ON PIPE RACKS/SLEEPERWAY

082755C-000-DW-0051-0004 GENERAL PLOT PLAN REFINERY

Drawing No | DESCRIPTION

REFERENCE DRAWINGS

CONFIDENTIAL

REV	DATE	DESCRIPTION	PREP	CKD	APPR/AUTH
A	10/08 2021	ISSUED FOR LOCAL AUTHORITY	S.TRUDEN	E. CEROCANNI NAPPO M.CALPINI	V.COLONE M.LANCIOTTI

NESTE — TECHNIP ENERGIES

RDCG (Rotterdam Capacity Growth) - DEFINITION PHASE
NESTE

080 (INTERCONNECTING - REFINERY)
GENERAL CIVIL LAYOUT - PLANS

Scale	Technip Drawing No						Page	Rev.
AS SHOWN	082755C Project	080 Unit	DW Doc.Type	17 Disc	01 Subj	0001 Ser.No	5of6	A

NESTE Drawing No

– CAD Model

CAD Model 082755C-080-DW-1701-0001-01_A.dwg