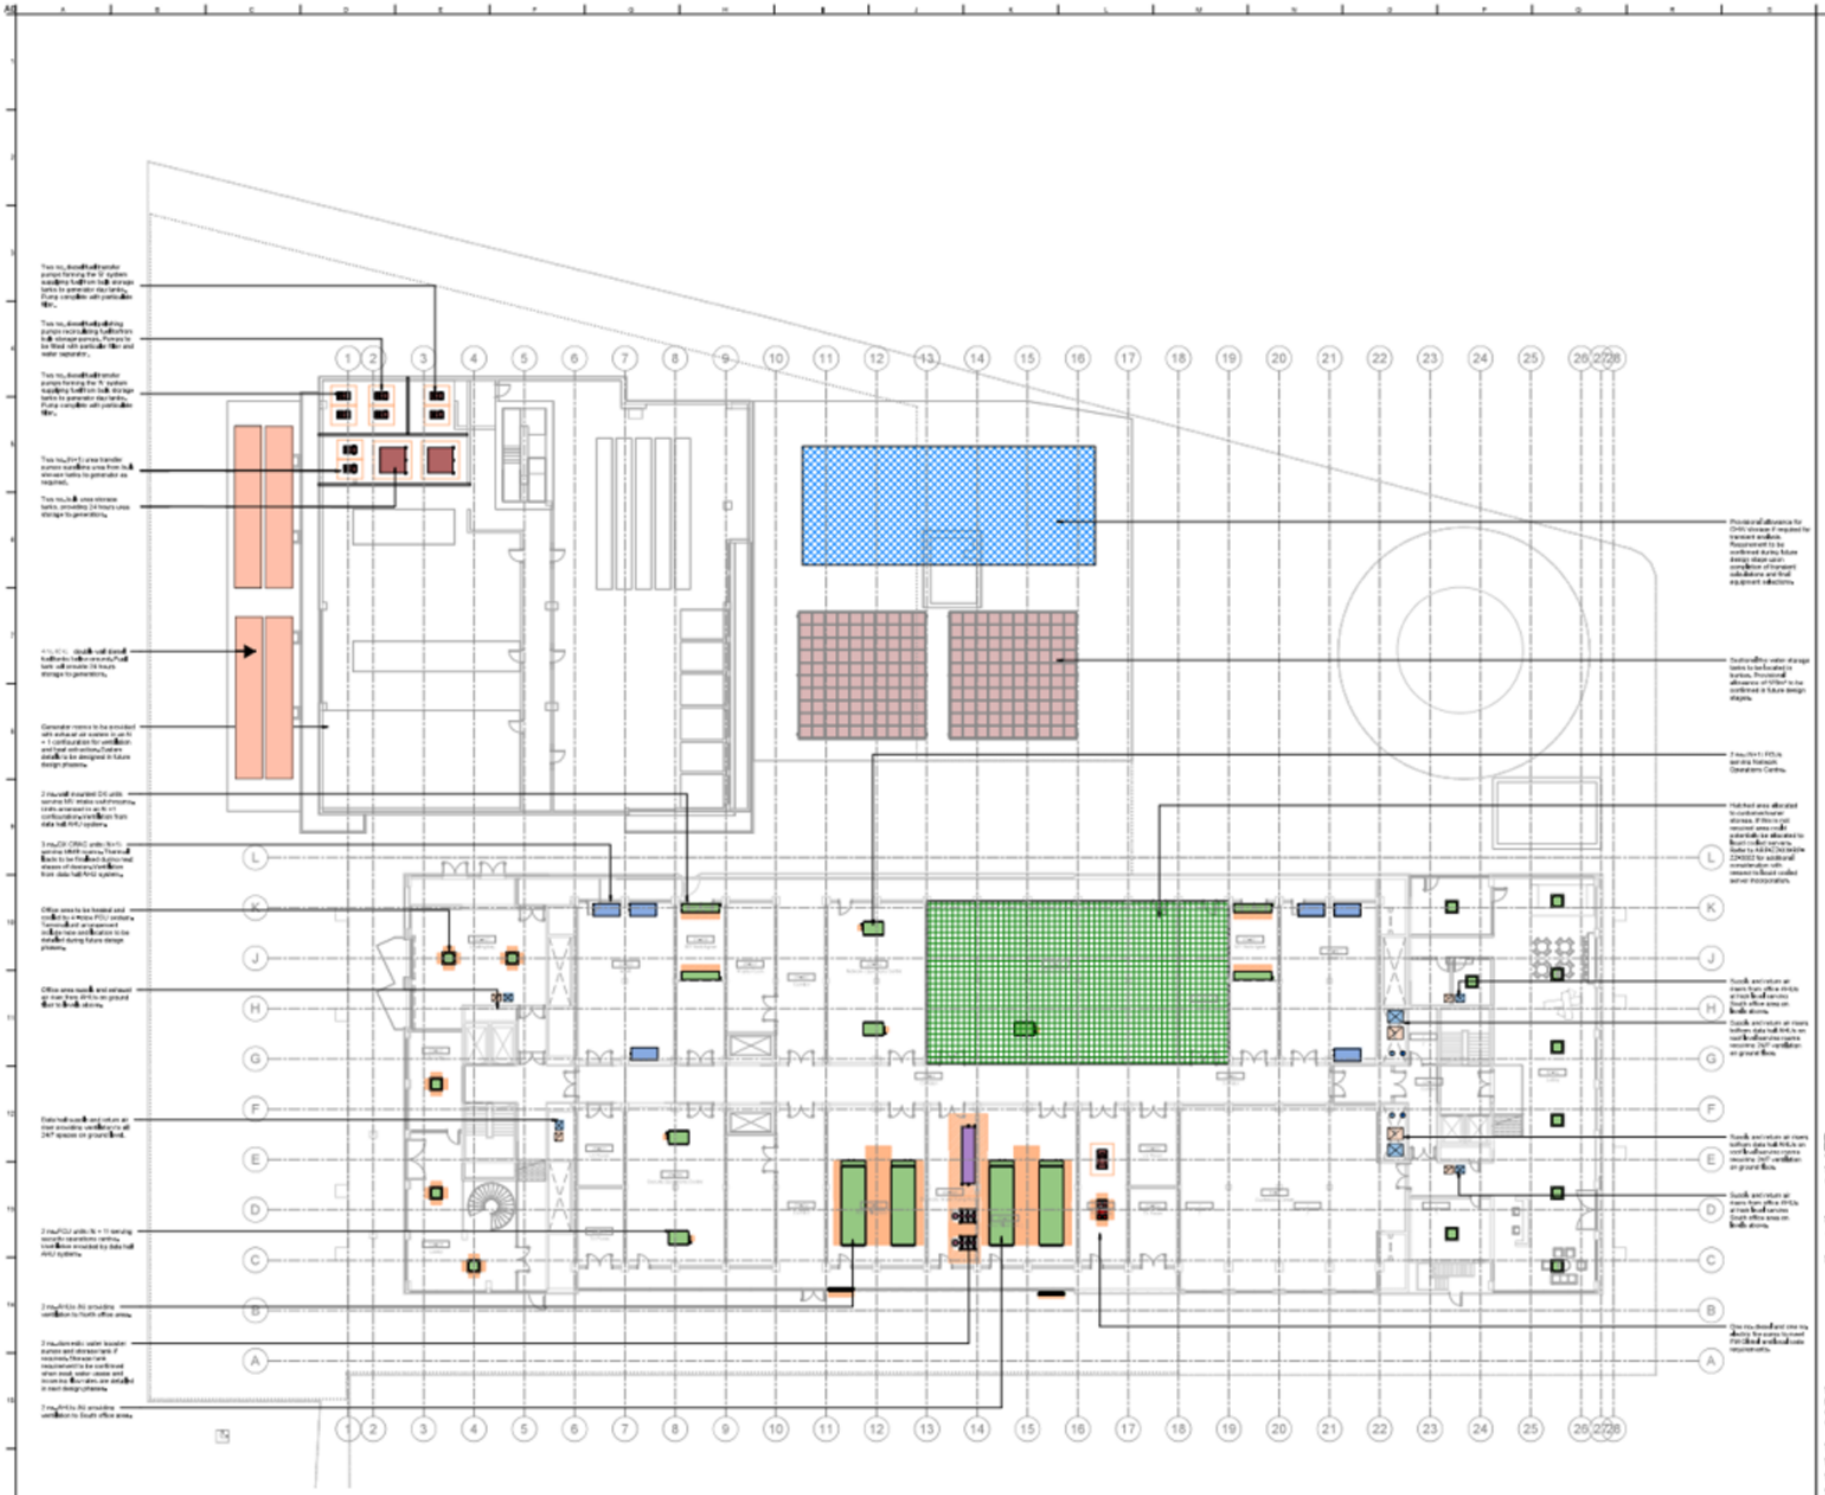

GENERAL NOTES

1. THIS DRAWING HAS BEEN DEVELOPED AS PART OF THE VO (VOORLOPIG) DESIGN PHASE FOR INFORMATION.
2. THE LEVEL OF DETAIL SHOWN ON THE LINE WITH CONSTRUCTION DOCUMENTS IN DUE CONSIDERATION SHOULD BE MADE WHEN INTERPRETING DESIGN INTENT.
3. THIS DRAWING SHOULD BE READ IN CONJUNCTION WITH ALL RELEVANT ENGINEERS, ARCHITECTS AND OTHER CONSULTANTS DOCUMENTS.
4. SOME DRAWINGS MAY NEED TO BE PRINTED IN COLOUR TO PRESERVE INFORMATION INDICATED IN COLOUR ON THE DRAWINGS.
5. DO NOT SCALE, WORK TO FIGURED DIMENSIONS ONLY.
6. ALL DIMENSIONS STATED IN MM UNLESS OTHERWISE INDICATED.

SUBMITTAL NOTES

1. ALL PIPE AND DUCT SIZES INDICATED ARE CLEAR WATERWAY/AWY REQUIREMENTS AND DO NOT SHOW INSULATION OR OTHER REQUIRED.
2. MECH VENTILATION SYSTEMS ARE NOT SHOWN, THESE SHOULD BE DETAILED IN FUTURE DESIGN STAGES.
3. ALL INTAKES SHALL BE PROVIDED WITH FILTER PANELS, EXTERNAL LOUVRES SHALL BE PROVIDED WITH WEATHER PROOF MESH, LOUVRES TO HAVE CLASS B MAX RESISTANCE AT REQUIRED FACE VELOCITY.
4. ALL ANCILLARIES NEEDED FOR CONTROL AND COMMISSIONING ARE NOT SHOWN AT THIS STAGE OF DESIGN. SENSORS AND CONTROLS REQUIRED FOR A FULLY FUNCTIONAL AND COMMISSIONABLE INSTALLATION TO BE DEVELOPED IN FUTURE STAGES.
5. DRAIN AND CONDENSATE TO NEAREST TUNDISH SHOULD BE PROVIDED TO ALL FCUS, WHERE GRAVITY DRAINAGE FAILS TO BE PROVIDED WITH CONDENSATE PUMPS.
6. QUANTITY OF FIRE AND SMOKE DAMPERS TO BE FINALISED BASED ON FINAL SYSTEM LAYOUTS AND COORDINATION.

Rev	Date	Description
A	20.09.2021	First issue for Review and Comment

Client
Omulus Vastgoed B.V.

ARUP

Project
Omulus
Prinses Beatrixlaan 400

Title
Main & Energy Building
Cooling & Ventilation & Public Health, Layout
Ground Floor

Discipline: Architectural
Discipline: Mechanical
Status: S3-Suitable for Review and Comment

Job Number: 239524-00
Revision: A

ARP-XZ-00-DR-M0E-0500