




DETAIL: AANSLUITING KOLK OP HOOFDRIOOL
SCHAAL 1:50

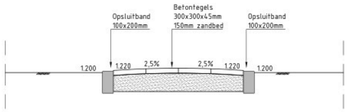


PRINCIPE DETAIL VOETPAD IN BETONTEGELS
SCHAAL 1:20

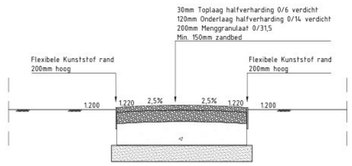


PRINCIPE DETAIL VOETPAD IN HALFVERHARDING
SCHAAL 1:20

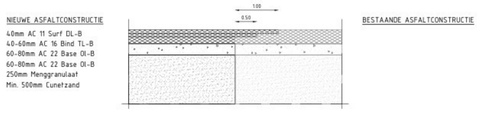


PRINCIPEDETAIL: GETRAPTE FREESAANSLUITING
SCHAAL 1:50

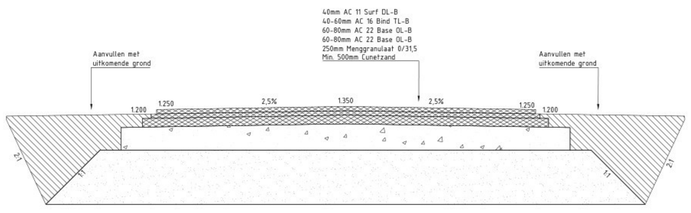


PRINCIPEDETAIL VERHARDINGSOPBOUW ASFALT
SCHAAL 1:20

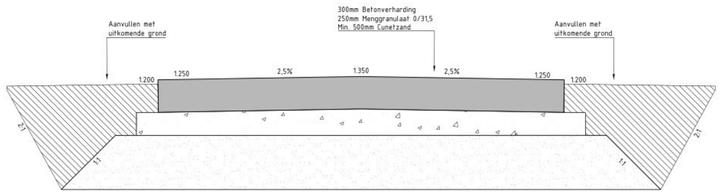

PRINCIPEDETAIL VERHARDINGSOPBOUW BETON
SCHAAL 1:20

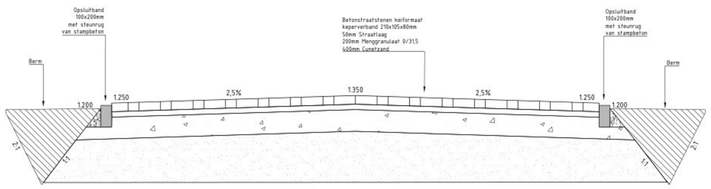

PRINCIPEDETAIL VERHARDINGSOPBOUW BETONSTRAATSTENEN
SCHAAL 1:20

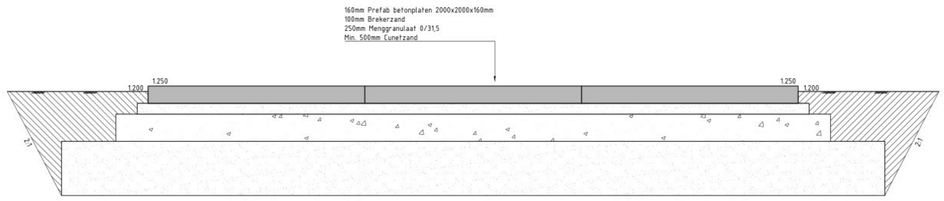

PRINCIPEDETAIL: VERHARDINGSOPBOUW PREFAB BETONPLATEN
SCHAAL 1:20

ALGEMEEN / GENERAL

- MATEN IN METERS TENZIJ ANDERS AANGEGEVEN / DIMENSIONS IN METERS UNLESS STATED OTHERWISE
- HOOGTES IN METERS T.O.V. NAP / ELEVATIONS IN METERS IN NAP

LEGENDA / LEGEND

Jacobs

Lilly

CROSS SECTIONS AND DETAILS

REV	ZONE	DESCRIPTION	CHANGE CONTROL	DATE
A		FOR PERMIT		

REVISIONS

CONFIDENTIAL INFORMATION
THIS DRAWING AND THE IDEAS AND DESIGNS SHOWN THEREON ARE THE EXCLUSIVE PROPERTY OF ELI LILLY AND COMPANY AND ARE NOT TO BE USED, REPRODUCED OR DISCLOSED, EITHER IN WHOLE OR IN PART, WITHOUT THE WRITTEN CONSENT OF ELI LILLY AND COMPANY.

SYSTEM TYPE 01SYSTEMTYPE		EDIFICE/BUILDING	LEVEL/FLOOR
SUB DISCIPLINE	LOCATION CODE / LOCATION/GRID	CCI CODE	PROJECT NAME LILLY MONDRIAN
CRITICAL QUALITY	ENTERPRISE GROUP	DRAWING INTENTION	DRAWING SCALE 1:20/1:50
CRITICAL BUSINESS	EQUIPMENT CLASSIFICATION	ALTERNATE DOCUMENT ID	MERIDIAN REV
CRITICAL HSE	VENDOR	DOCUMENT ID	LED00-CP-02000103
NON-CRITICAL	ENGINEERING AGENCY DOC ID		

IF YOU ARE USING A PRINTED COPY OF THIS DOCUMENT, IT IS AN UNCONTROLLED PRINT. CONFIRM WITH THE OFFICIAL "ELECTRONIC RECORD" DOCUMENT IN THE GLOBAL ENGINEERING CONTENT MANAGEMENT SYSTEM.

File Name: -

IF YOU ARE USING A PRINTED COPY OF THIS DOCUMENT, IT IS AN UNCONTROLLED PRINT. CONFIRM WITH THE OFFICIAL "ELECTRONIC RECORD" DOCUMENT IN THE GLOBAL ENGINEERING CONTENT MANAGEMENT SYSTEM.