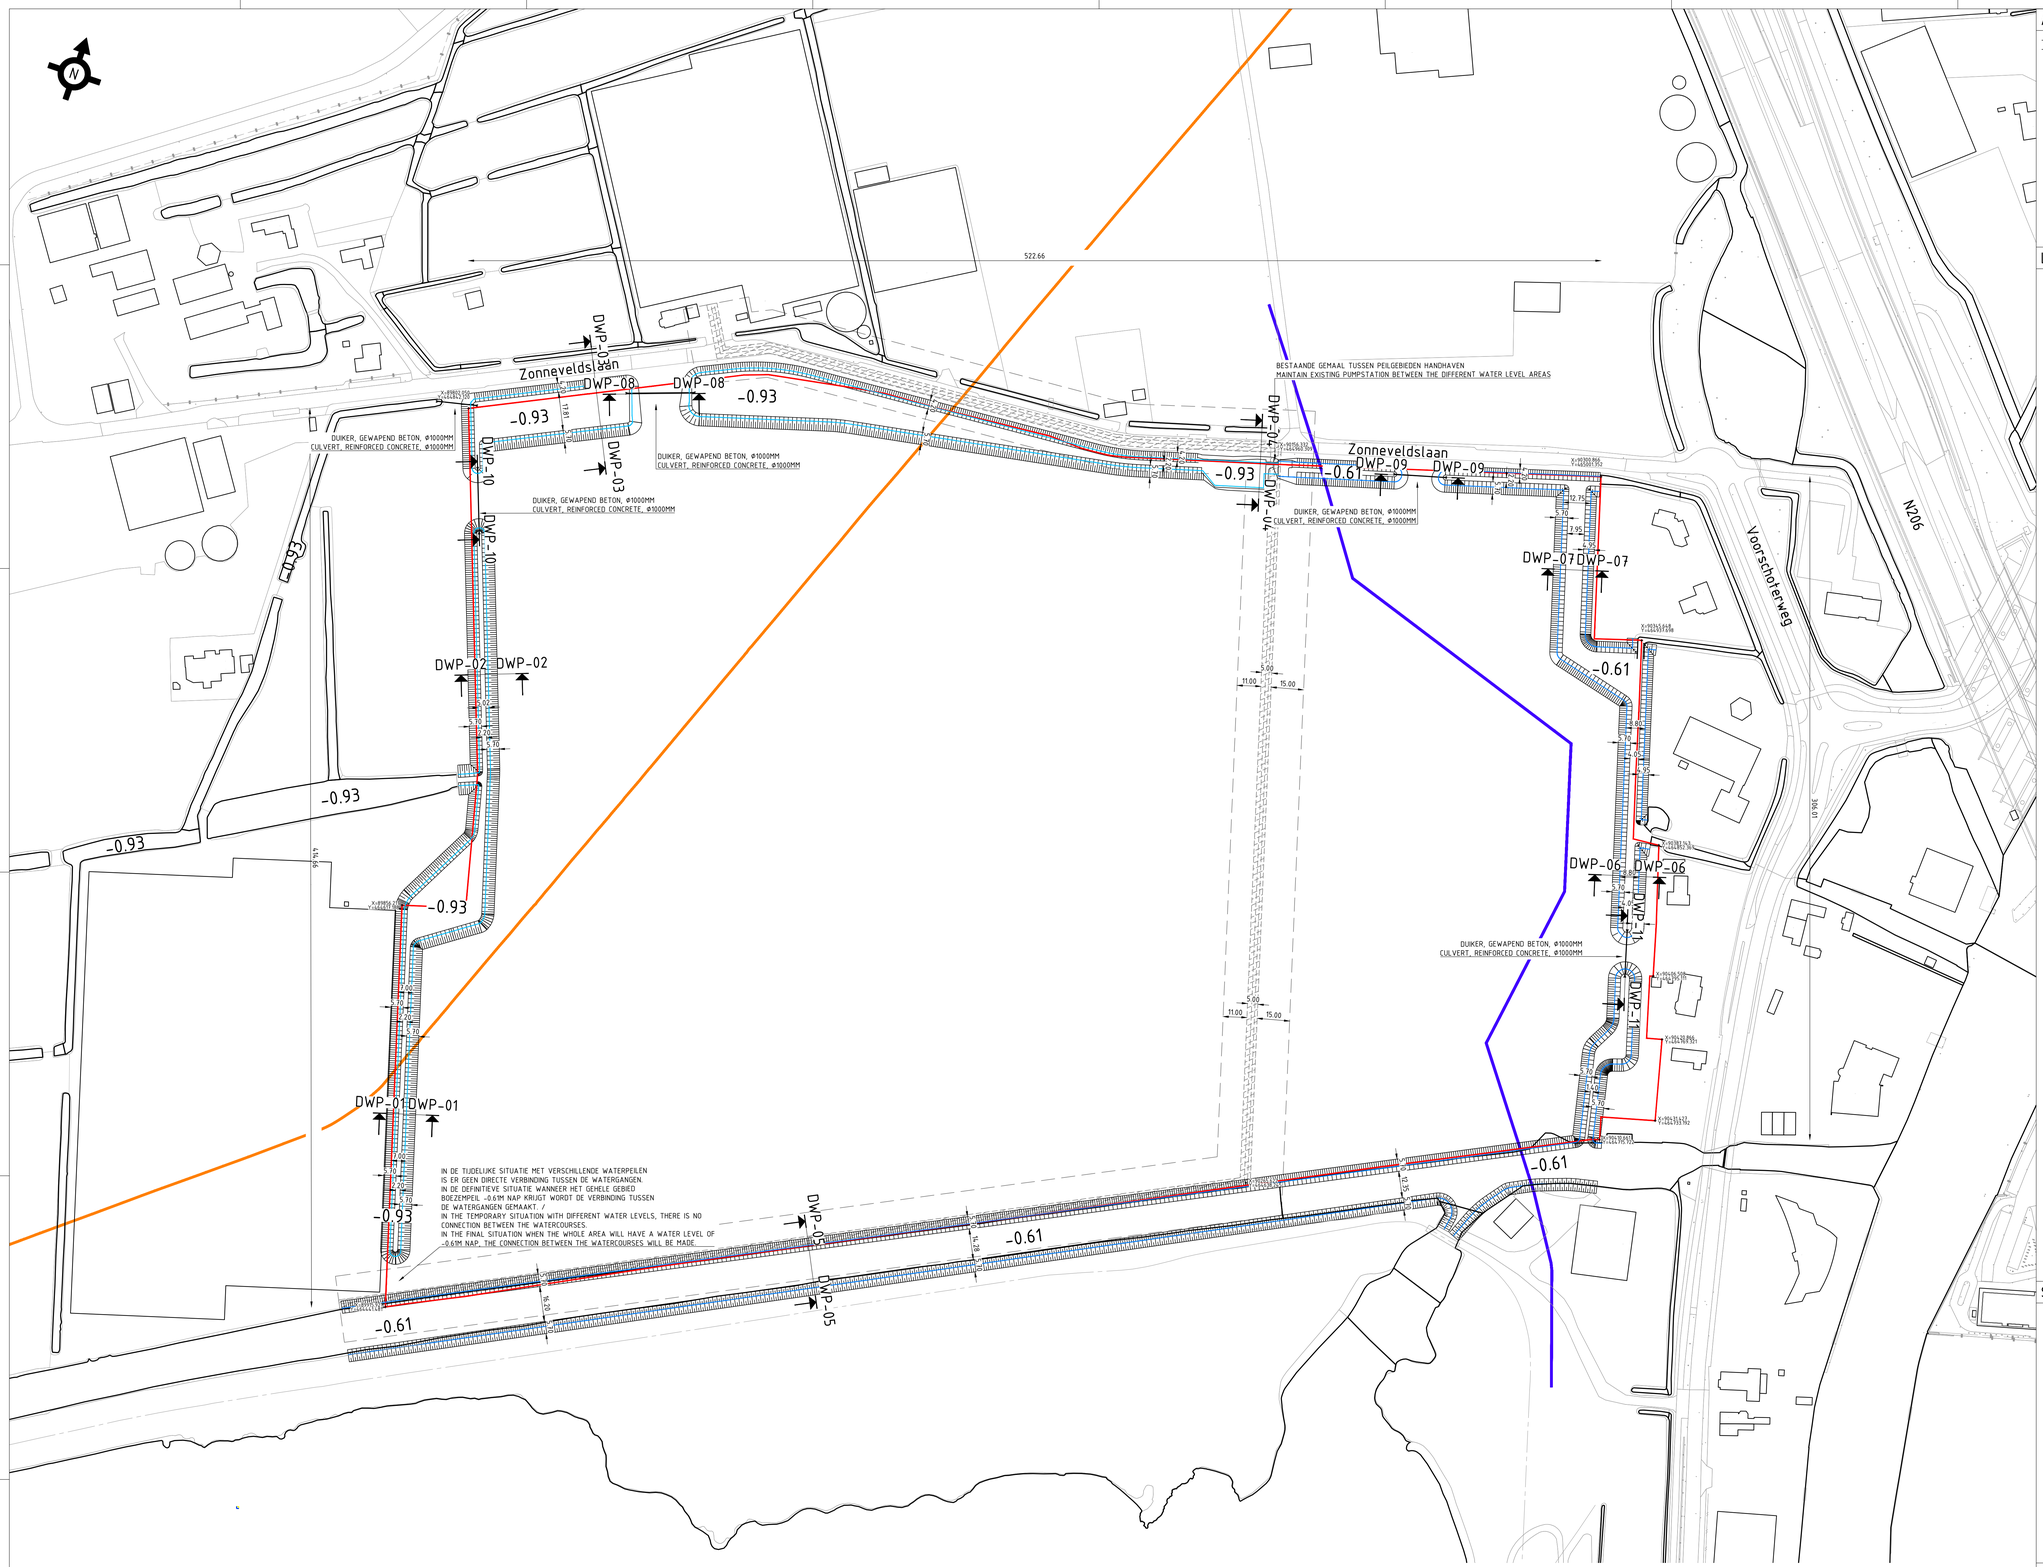


ALGEMEEN / GENERAL

- MATEN IN METERS TENZIJ ANDERS AANGEGEVEN / DIMENSIONS IN METERS UNLESS STATED OTHERWISE
- HOOGTES IN METERS T.O.V. NAP / ELEVATIONS IN METERS IN NAP

LEGENDA / LEGEND

DUIKER, GEWAPEND BETON, Φ1000MM / CULVERT, REINFORCED CONCRETE, Φ1000MM

WATERGANG MET NATUURVRIENDELIJKE OEVERS 1:3 / WATERCOURSE WITH NATURE FRIENDLY SLOPES 1:3

-0.61 — WATERPEIL BOEZEM IN NAP / WATER LEVEL OF MAIN WATERCOURSES "BOEZEM" IN NAP

-0.93 — WATERPEIL SECUNDAIRE WATERGANGEN IN NAP / WATER LEVEL SECONDARY WATERCOURSES IN NAP

WATERPEIL -0.61M NAP / WATERLEVEL -0.61M NAP

WATERPEIL -0.93M NAP / WATERLEVEL -0.93M NAP

SLEUTELPLAN / KEYPLAN



PLANT NORTH

TRUE NORTH

21.600°

REFERENCE DEFINITION RD-COORDINATE SYSTEM
SITE ZERO POINT
EASTING LOCAL = 0.0 -> EASTING WORLD = 89885.570
NORTHING LOCAL = 0.0 -> NORTHING WORLD = 464329.880

GRADE ELEVATION = 0.0 = +1.20M NAP

Jacobs

Lilly

NEW WATERCOURSES TEMPORARY SITUATION

REV	ZONE	PROJECT NUMBER / DESCRIPTION	CHANGE CONTROL	DATE
A		FOR PERMIT		24/03/2026

REVISIONS

CONFIDENTIAL INFORMATION:
THIS DRAWING AND THE IDEAS AND DESIGNS SHOWN THEREON ARE THE EXCLUSIVE PROPERTY OF ELI LILLY AND COMPANY AND ARE NOT TO BE USED, REPRODUCED OR DISCLOSED, EITHER IN WHOLE OR IN PART, WITHOUT THE WRITTEN CONSENT OF ELI LILLY AND COMPANY.

SYSTEM TYPE SYSYSTEMTYPE		EDIFICE/BUILDING	LEVEL/FLOOR
SUB DISCIPLINE / LOCATION CODE	LOCATION/GRID	CCI CODE	PROJECT NAME LILLY MONDRIAN
CRITICAL QUALITY	ENTERPRISE GROUP	DRAWING INTENTION	DRAWING SCALE 1:1000
CRITICAL BUSINESS	EQUIPMENT CLASSIFICATION	ALTERNATE DOCUMENT ID	MERIDIAN REV
CRITICAL HSE	VENDOR	DOCUMENT ID	LED00-CS-02000104
NON-CRITICAL	ENGINEERING AGENCY DOC ID		

File Name: -

IF YOU ARE USING A PRINTED COPY OF THIS DOCUMENT, IT IS AN UNCONTROLLED PRINT. CONFIRM WITH THE OFFICIAL "ELECTRONIC RECORD" DOCUMENT IN THE GLOBAL ENGINEERING CONTENT MANAGEMENT SYSTEM.

IF YOU ARE USING A PRINTED COPY OF THIS DOCUMENT, IT IS AN UNCONTROLLED PRINT. CONFIRM WITH THE OFFICIAL "ELECTRONIC RECORD" DOCUMENT IN THE GLOBAL ENGINEERING CONTENT MANAGEMENT SYSTEM.