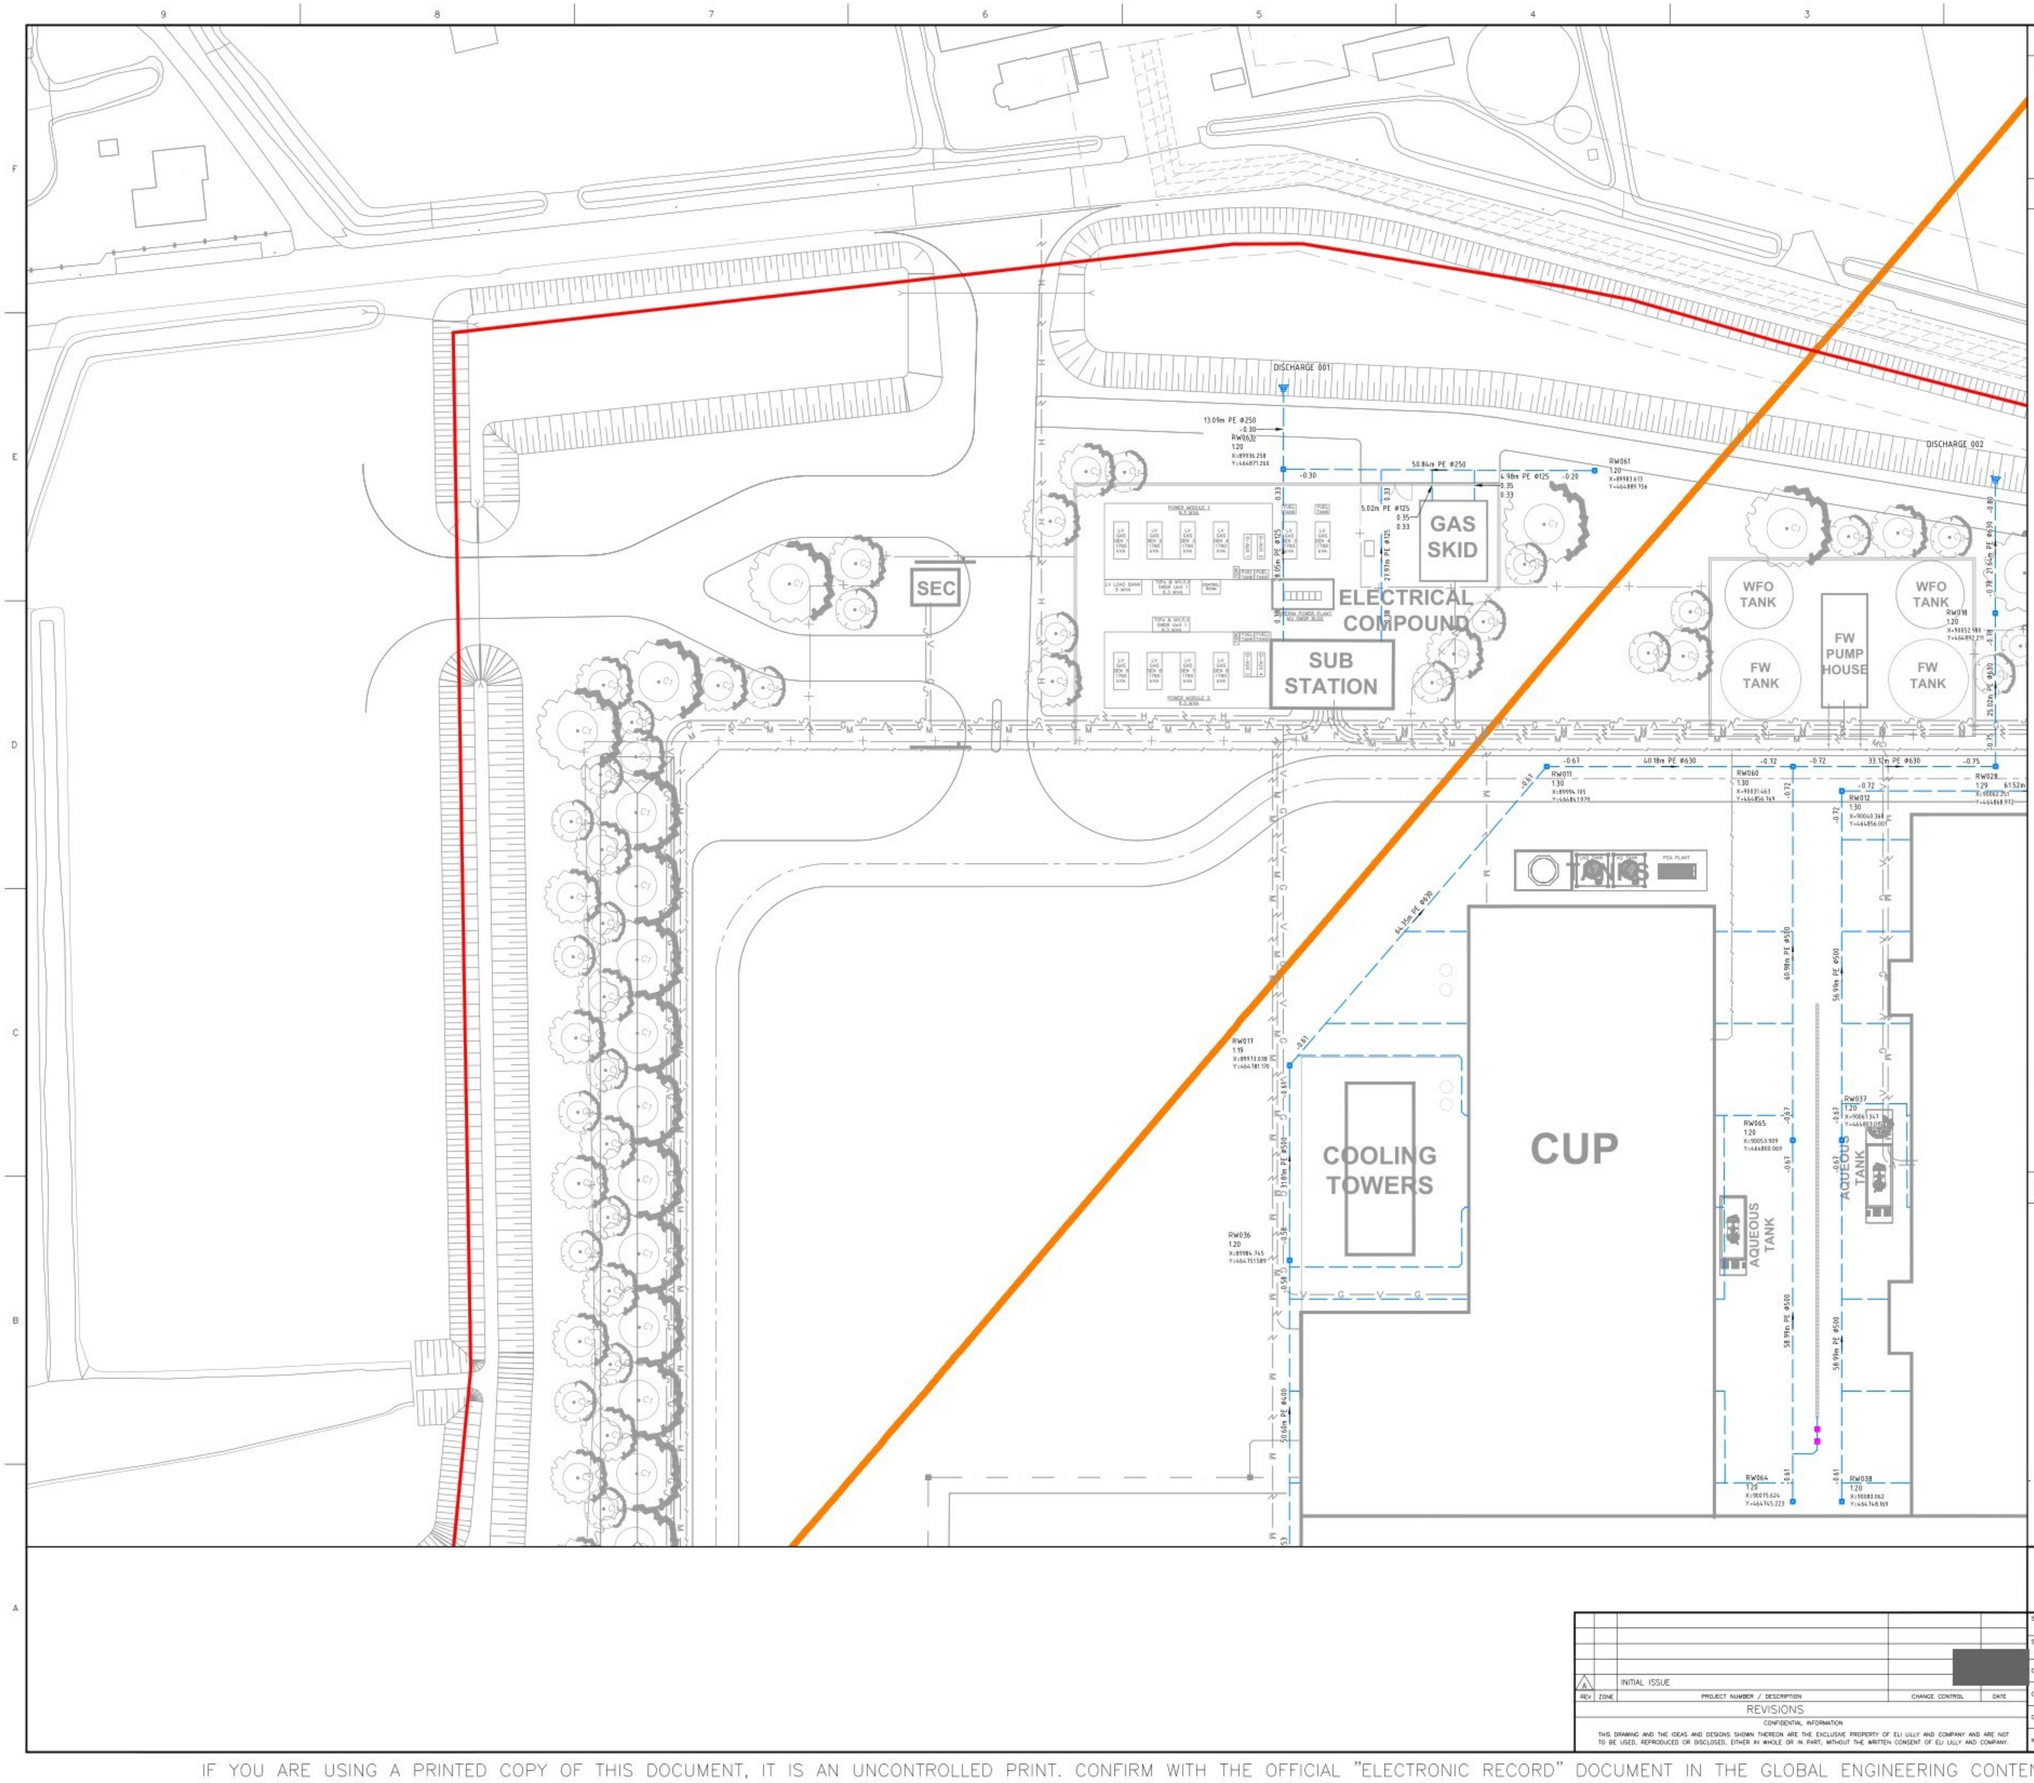


ALGEMEEN / GENERAL

- MATEN IN METERS TENZIJ ANDERS AANGEGEVEN / DIMENSIONS IN METERS UNLESS STATED OTHERWISE
- HOOGTES IN METERS T.O.V. NAP / ELEVATIONS IN METERS IN NAP

LEGENDA / LEGEND

RW001 — Inspectieput vrijverval riool, PE / Manhole gravity sewer, PE

-0.32 — 27.12m PE Ø630 — -0.35 — HWA vrijverval riool, PE / Rainwater gravity sewer, PE

OBAS001 / SAMP001 — OBAS type 2 met monstername put / Oil interceptor type 2 with sampling pit

Waterleiding DN1000 Dunea / Water line DN1000 Dunea

Gastransportleiding DN900 Gasunie / Gas transport line DN900 Gasunie

-0.75m NAP — Binnen beschermingszone / Inner protection zone

-0.10m NAP — Kernzone waterkering / Core zone water barrier

-0.75m NAP — Buiten beschermingszone / Outer protection zone

Mondrian projectgrens / Mondrian project boundary

SLEUTELPLAN / KEYPLAN



REFERENCE DEFINITION RD-COORDINATE SYSTEM

EASTING LOCAL	= 0.0	->	EASTING WORLD = 89885.570
NORTHING LOCAL	= 0.0	->	NORTHING WORLD = 464329.880

GRADE ELEVATION 100.000 = +1.20M NAP

Lilly LEIDEN

RAIN WATER SEWER SHEET 1

REVISIONS

REV	ZONE	PROJECT NUMBER / DESCRIPTION	CHANGE CONTROL	DATE
A		INITIAL ISSUE		

CONFIDENTIAL INFORMATION

THIS DRAWING AND THE IDEAS AND DESIGNS SHOWN THEREON ARE THE EXCLUSIVE PROPERTY OF ELI LILLY AND COMPANY AND ARE NOT TO BE USED, REPRODUCED OR DISCLOSED, EITHER IN WHOLE OR IN PART, WITHOUT THE WRITTEN CONSENT OF ELI LILLY AND COMPANY.

SYSTEM TYPE		EDIFICE/BUILDING: LED00	LEVEL/FLOOR
SUB DISCIPLINE	LOCATION CODE: LED	LOCATION/GRID	CCI CODE: Yellow
CRITICAL QUALITY		ENTERPRISE GROUP: Dry Products	PROJECT NAME: 358-0052
CRITICAL BUSINESS		EQUIPMENT CLASSIFICATION	DRAWING INTENTION: PROJDOC
CRITICAL HSE		VENDOR	DRAWING SCALE: 1:500
NON-CRITICAL		ENGINEERING AGENCY DOC ID	ALTERNATE DOCUMENT ID
			MERIDIAN REV
			DOCUMENT ID: LED00-CU-01853201

A1

IF YOU ARE USING A PRINTED COPY OF THIS DOCUMENT, IT IS AN UNCONTROLLED PRINT. CONFIRM WITH THE OFFICIAL "ELECTRONIC RECORD" DOCUMENT IN THE GLOBAL ENGINEERING CONTENT MANAGEMENT SYSTEM.

IF YOU ARE USING A PRINTED COPY OF THIS DOCUMENT, IT IS AN UNCONTROLLED PRINT. CONFIRM WITH THE OFFICIAL "ELECTRONIC RECORD" DOCUMENT IN THE GLOBAL ENGINEERING CONTENT MANAGEMENT SYSTEM.