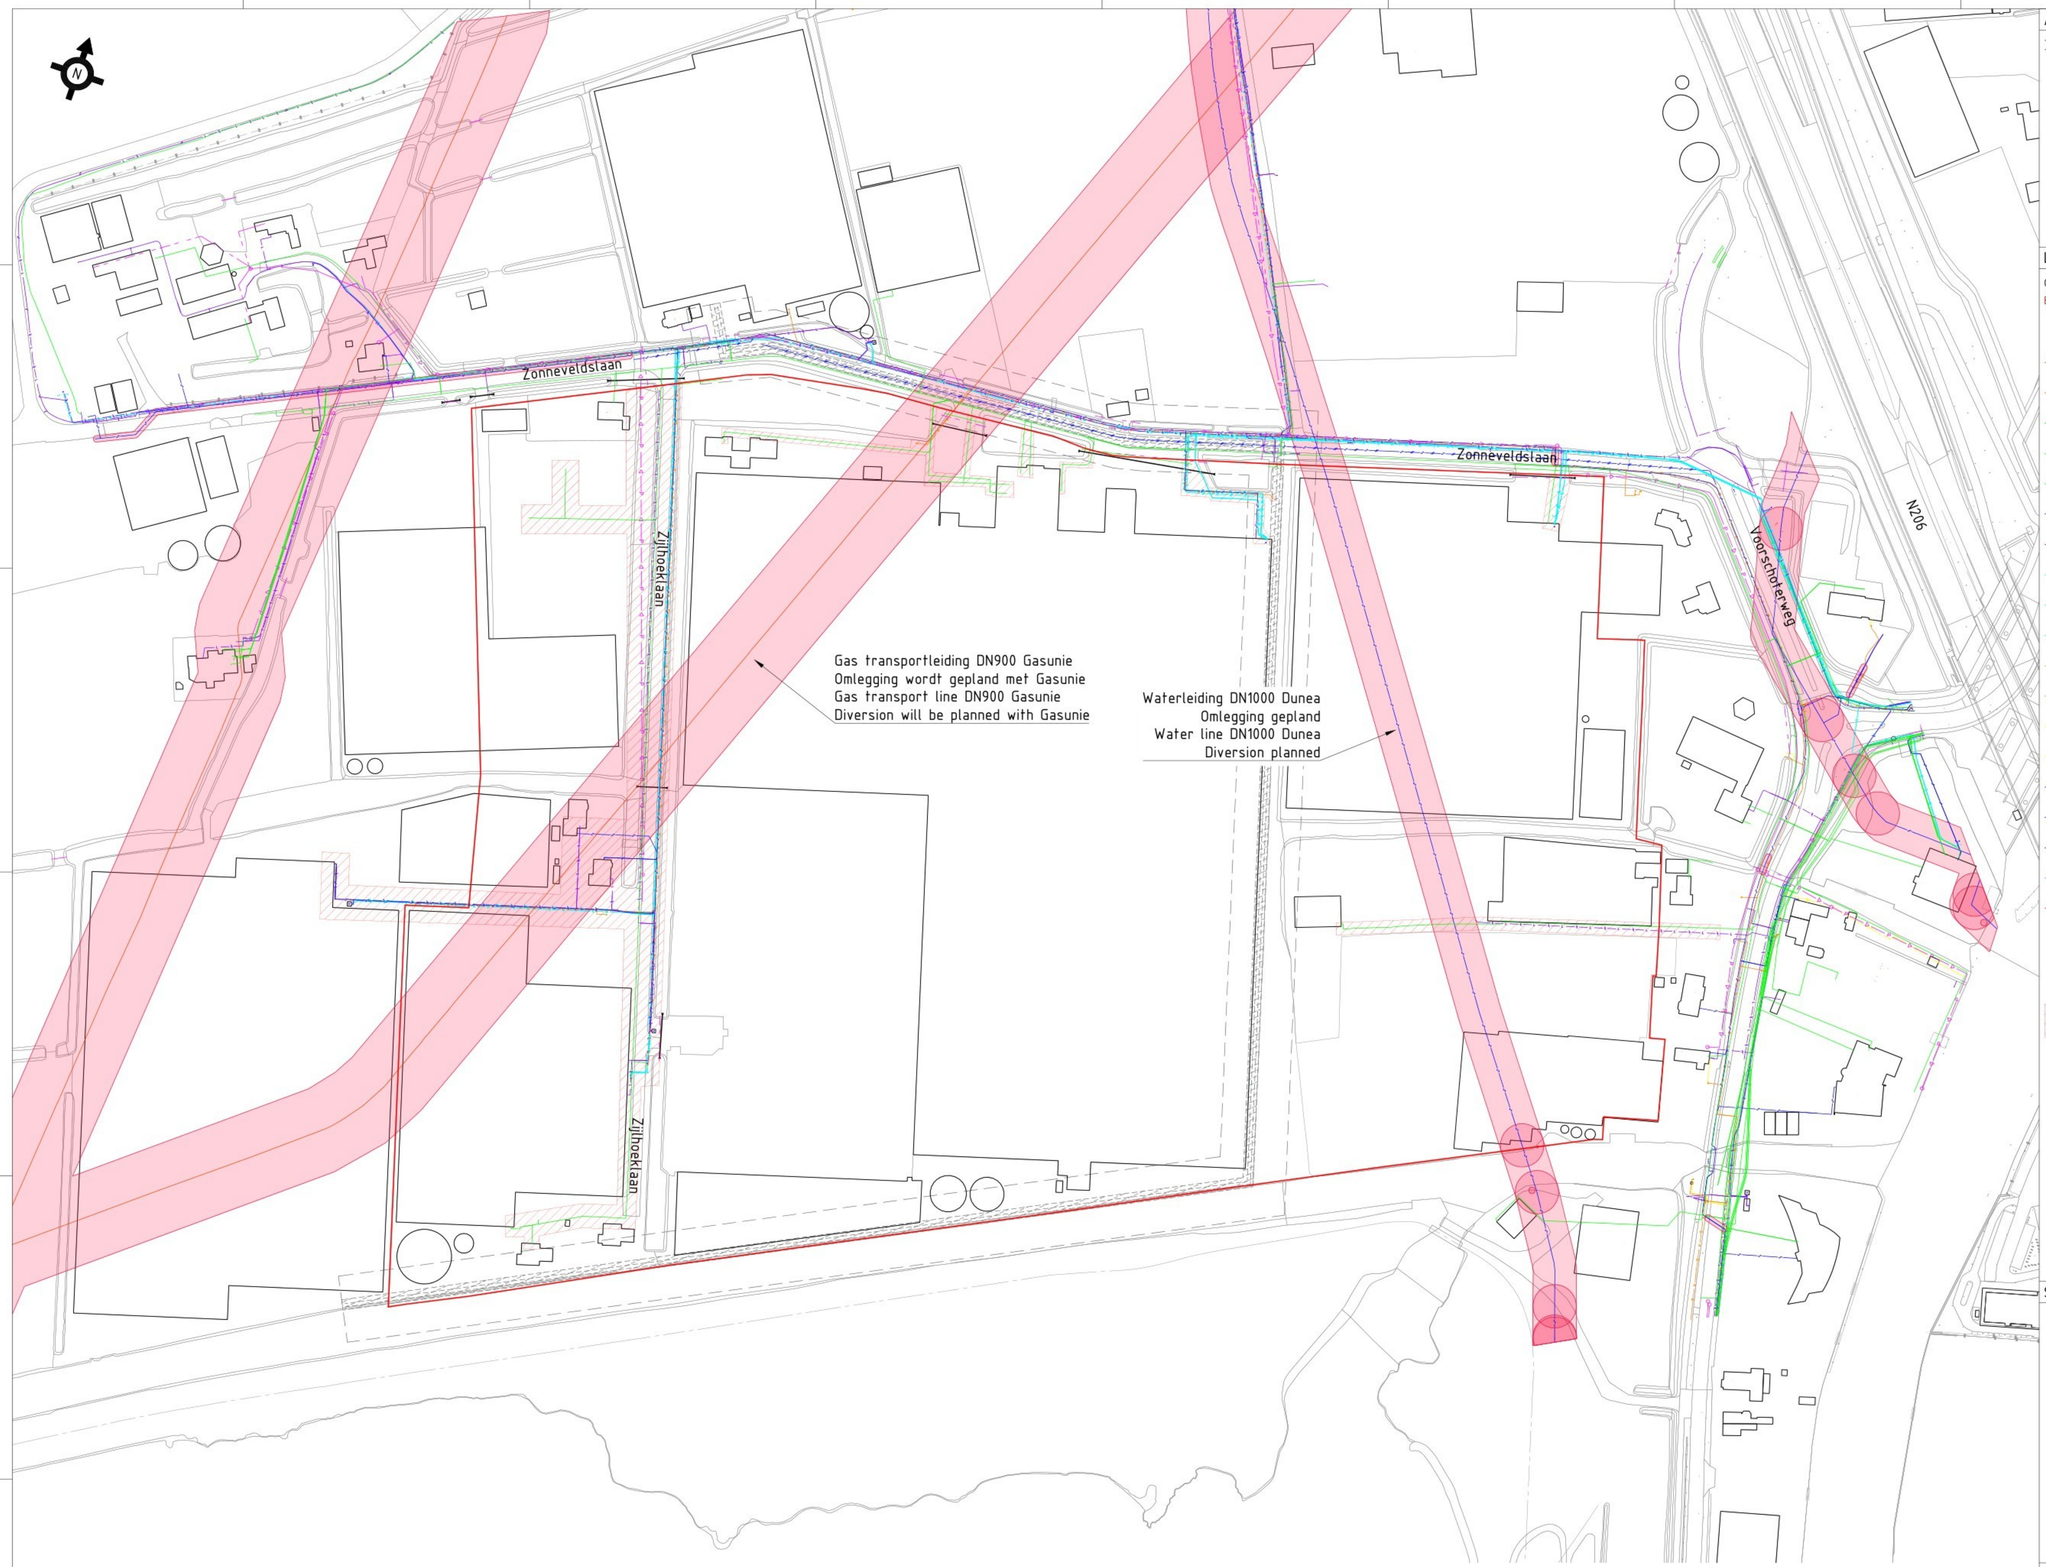


ALGEMEEN / GENERAL

- MATEN IN METERS TENZIJ ANDERS AANGEGEVEN / DIMENSIONS IN METERS UNLESS STATED OTHERWISE
- HOOGTES IN METERS T.O.V. NAP / ELEVATIONS IN METERS IN NAP

LEGENDA / LEGEND

Orientatieverzoek 2600009163_1 / Orientation request 2600009163_1

EIS VOORZORGSMAATREGEL VAN TOEPASSING / PRECAUTIONARY MEASURE APPLIES

Geometrie / Geometry	Beschrijving / Description	Status / Status
	Buisleiding gevaarlijke inhoud / Pipeline hazardous contents Gasunie	Bestaand / Existing
	Buisleiding gevaarlijke inhoud / Pipeline hazardous contents Gasunie	Vervallen / Out Of Service
	Datatransport / Data cable KPN / Oddo	Bestaand / Existing
	Kabelbed / cable bed KPN / Oddo	Bestaand / Existing
	Mantelbuis data / Pipe sleeve data cable KPN / Oddo	Bestaand / Existing
	Laagspanning / Low voltage Liander	Bestaand / Existing
	Mantelbuis LS / Pipe sleeve Low voltage Liander	Bestaand / Existing
	Middenspanning / Medium voltage Liander	Bestaand / Existing
	Middenspanning 10 kV / Medium voltage 10kV Liander	Bestaand / Existing
	Mantelbuis MS / Pipe sleeve medium voltage Liander	Bestaand / Existing
	Gas hoge druk / Gas high pressure Liander	Bestaand / Existing
	Mantelbuis gas hoge druk / Pipe sleeve gas high pressure Liander	Bestaand / Existing
	Gas lage druk / Gas low pressure Liander	Bestaand / Existing
	Mantelbuis gas lage druk / Pipe sleeve gas low pressure Liander	Bestaand / Existing
	Water / Water Dunea	Bestaand / Existing
	Water / Water Dunea	Vervallen / Out Of Service
	Mantelbuis water / Pipe sleeve water Dunea	Bestaand / Existing
	Drukriolering / Pressure sewerage Municipality Katwijk	Bestaand / Existing
	Riolering vrijverval / Sewerage gravity system Municipality Katwijk	Bestaand / Existing
	Eis Voorzorgsmaatregel / Precautionary measure applies Gasunie / Dunea	Bestaand / Existing

BESTAANDE KABELS EN LEIDINGEN, VERWIJDEREN / EXISTING UNDERGROUND UTILITIES, TO DEMOLISH

-0.75m NAP Binnen beschermingszone / Inner protection zone

-0.10m NAP Kernzone waterkering / Core zone water barrier

-0.75m NAP Buiten beschermingszone / Outer protection zone

Mondrian projectgrens / Mondrian project boundary

SLEUTELPLAN / KEYPLAN



PLANT NORTH

TRUE NORTH

21.600°

REFERENCE DEFINITION RD-COORDINATE SYSTEM
SITE ZERO POINT
EASTING LOCAL = 0.0 -> EASTING WORLD = 89885.570
NORTHING LOCAL = 0.0 -> NORTHING WORLD = 464329.880

GRADE ELEVATION = 0.0 = +1.20M NAP

Jacobs

Lilly

EXISTING SITE UNDERGROUND UTILITIES DEMOLITIONS AND DIVERSIONS

REV.	ZONE	PROJECT NUMBER / DESCRIPTION	CHANGE CONTROL	DATE
A		FOR PERMIT		26/02/2026

REVISIONS

CONFIDENTIAL INFORMATION
THIS DRAWING AND THE IDEAS AND DESIGNS SHOWN THEREON ARE THE EXCLUSIVE PROPERTY OF ELI LILLY AND COMPANY AND ARE NOT TO BE USED, REPRODUCED OR DISCLOSED, EITHER IN WHOLE OR IN PART, WITHOUT THE WRITTEN CONSENT OF ELI LILLY AND COMPANY.

SYSTEM TYPE 31SYSTEMTYPE			EDIFICE/BUILDING	LEVEL/FLOOR
SUB DISCIPLINE	LOCATION CODE	LOCATION/GRID	CCI CODE	PROJECT NAME LILLY MONDRIAN
CRITICAL QUALITY		ENTERPRISE GROUP	DRAWING INTENTION -	DRAWING SCALE 1:1000
CRITICAL BUSINESS		EQUIPMENT CLASSIFICATION	ALTERNATE DOCUMENT ID	MERIDIAN REV
CRITICAL HSE		VENDOR	DOCUMENT ID	LED00-CU-02000102
NON-CRITICAL		ENGINEERING AGENCY DOC ID		

File Name: -

IF YOU ARE USING A PRINTED COPY OF THIS DOCUMENT, IT IS AN UNCONTROLLED PRINT. CONFIRM WITH THE OFFICIAL "ELECTRONIC RECORD" DOCUMENT IN THE GLOBAL ENGINEERING CONTENT MANAGEMENT SYSTEM.

IF YOU ARE USING A PRINTED COPY OF THIS DOCUMENT, IT IS AN UNCONTROLLED PRINT. CONFIRM WITH THE OFFICIAL "ELECTRONIC RECORD" DOCUMENT IN THE GLOBAL ENGINEERING CONTENT MANAGEMENT SYSTEM.