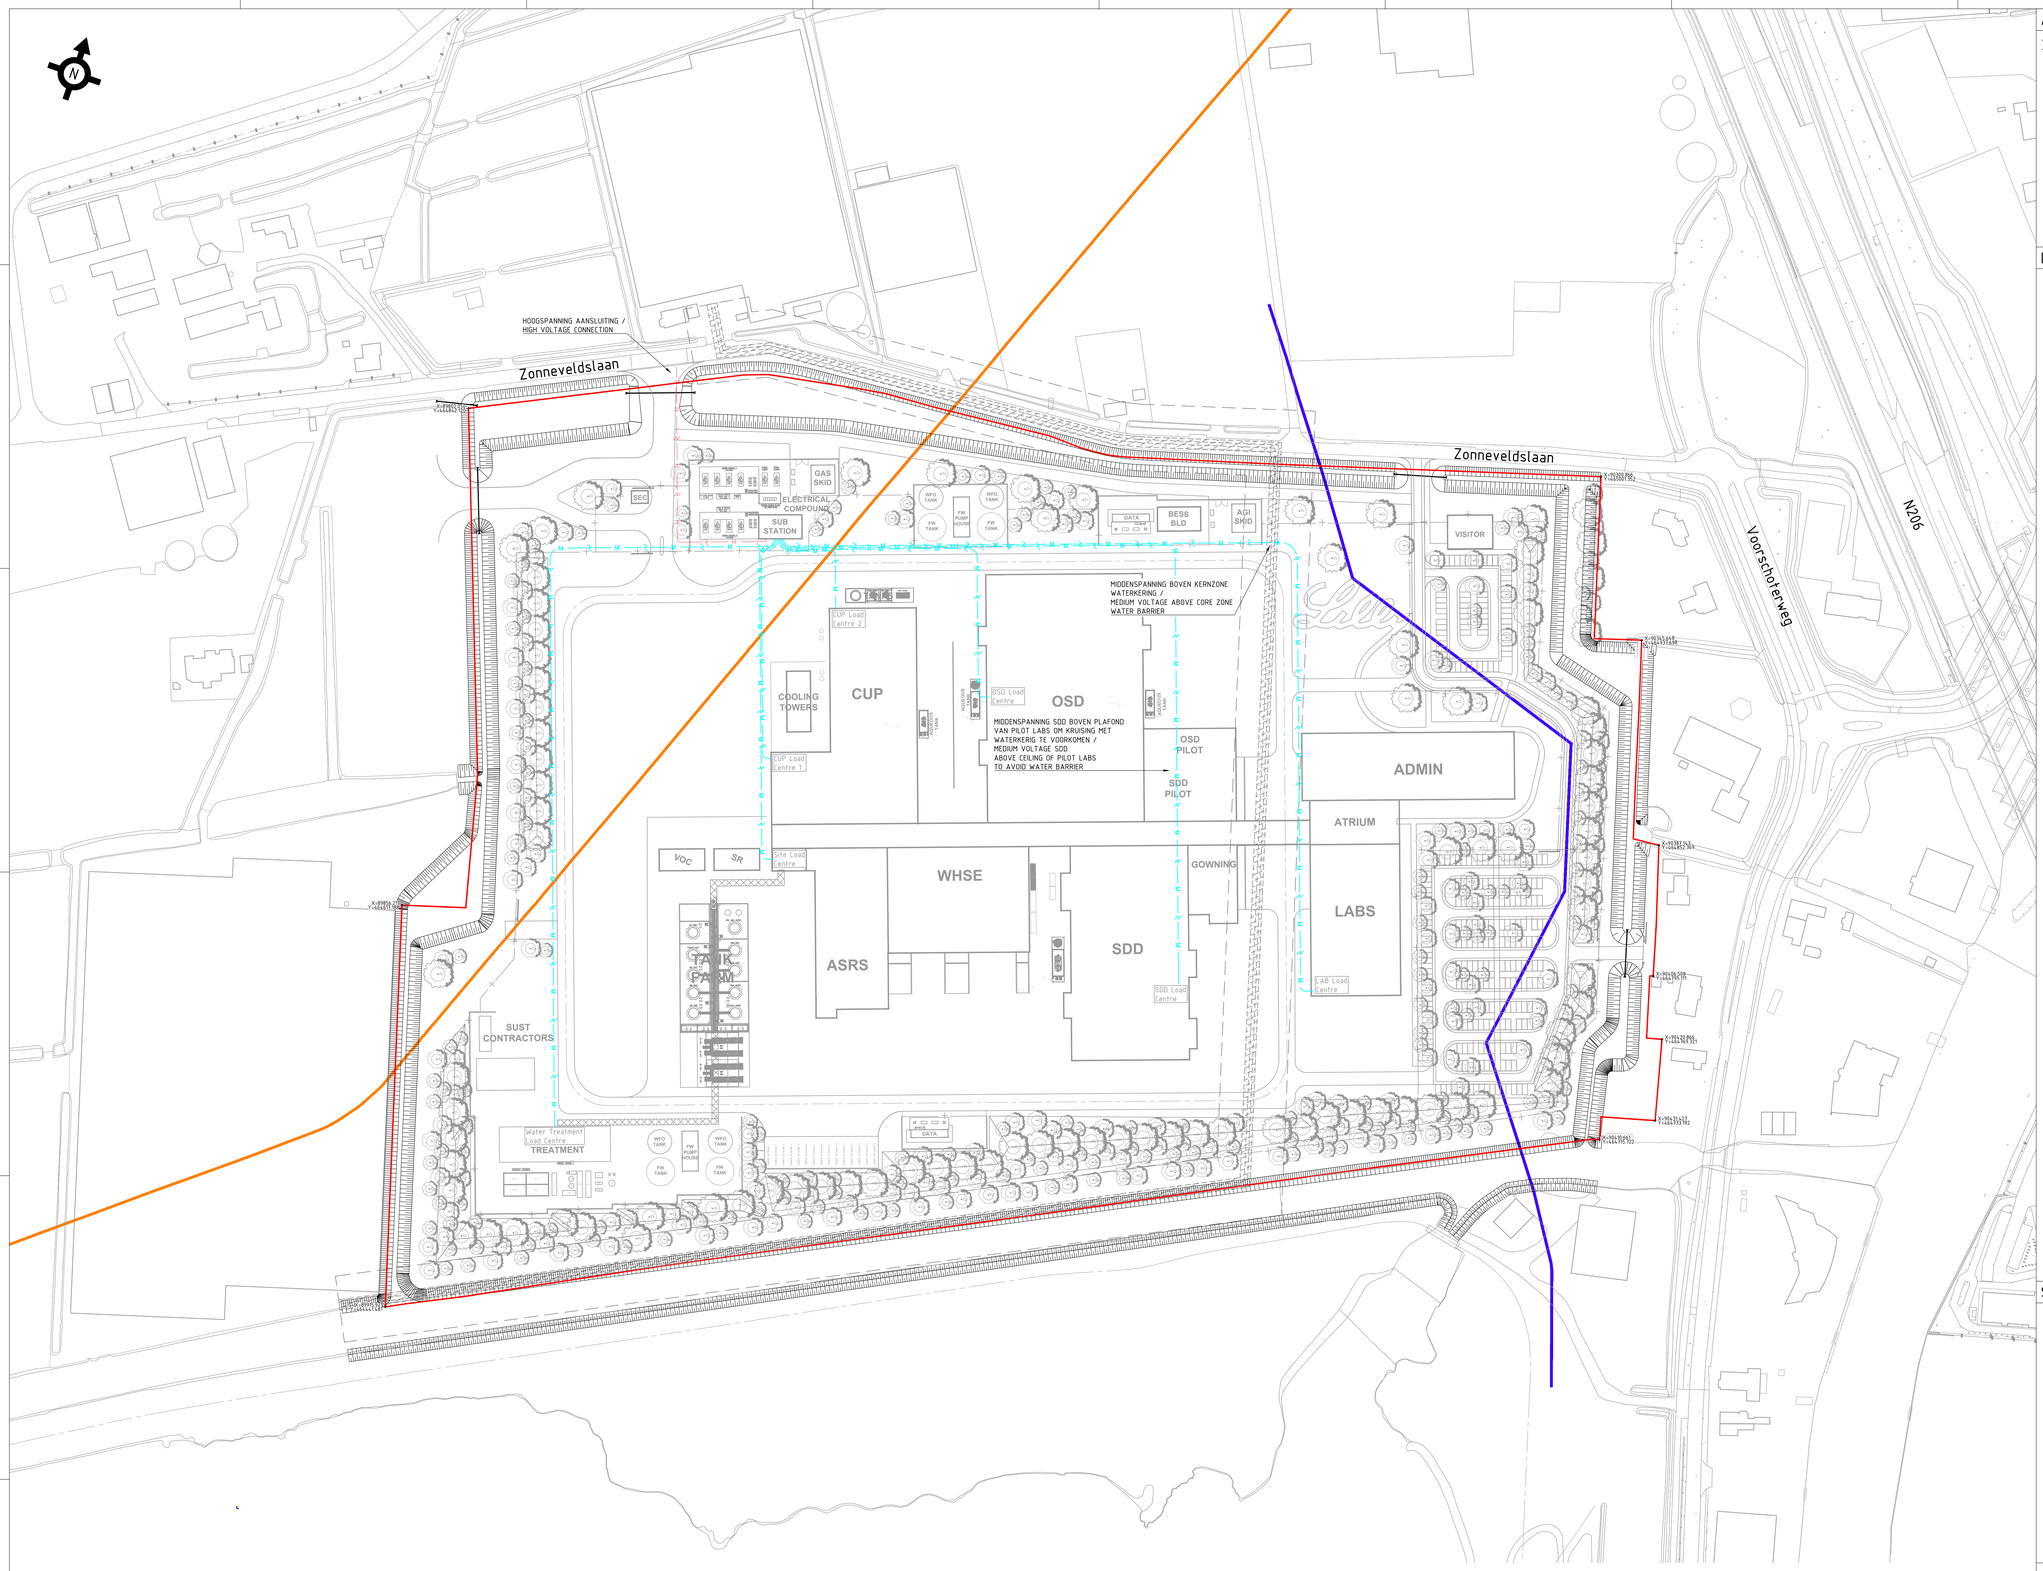


ALGEMEEN / GENERAL

- MATEN IN METERS TENZIJ ANDERS AANGEGEVEN / DIMENSIONS IN METERS UNLESS STATED OTHERWISE
- HOOGTES IN METERS T.O.V. NAP / ELEVATIONS IN METERS IN NAP

LEGENDA / LEGEND

Middenspanning tracé / Medium Voltage routing

Hoogspanningsaansluiting / High Voltage connection

Waterleiding DN1000 Dunea / Water line DN1000 Dunea

Gastransportleiding DN900 Gasunie / Gas transport line DN900 Gasunie


-0.75m NAP — Binnen beschermingszone / Inner protection zone

-0.10m NAP — Kernzone waterkering / Core zone water barrier

-0.75m NAP — Buiten beschermingszone / Outer protection zone

Mondrian projectgrens / Mondrian project boundary

SLEUTELPLAN / KEYPLAN

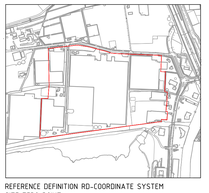

PLANT NORTH

TRUE NORTH

21.600°

REFERENCE DEFINITION RD-COORDINATE SYSTEM

- SITE ZERO POINT

EASTING LOCAL = 0.0 → EASTING WORLD = 89885.570

NORTHING LOCAL = 0.0 → NORTHING WORLD = 464329.880

GRADE ELEVATION = 0.0 = +12.0M NAP

Jacobs

SITE BELOW GROUND POWER MEDIUM VOLTAGE

REV	ZONE	PROJECT NUMBER / DESCRIPTION	CHANGE CONTROL	DATE
B		UPDATE ASRS BUILDING - FOR PERMIT		24/04/2026
A		FOR PERMIT		24/03/2026

REVISIONS

CONFIDENTIAL INFORMATION
THIS DRAWING AND THE IDEAS AND DESIGNS SHOWN THEREON ARE THE EXCLUSIVE PROPERTY OF ELI LILLY AND COMPANY AND ARE NOT TO BE USED, REPRODUCED OR DISCLOSED, EITHER IN WHOLE OR IN PART, WITHOUT THE WRITTEN CONSENT OF ELI LILLY AND COMPANY.

SYSTEM TYPE SYSYSTEMTYPE			EDIFICE/BUILDING	LEVEL/FLOOR
SUB DISCIPLINE	LOCATION CODE	LOCATION/GRID	CGI CODE	PROJECT NAME LILLY MONDRIAN
CRITICAL QUALITY		ENTERPRISE GROUP	DRAWING INTENTION	DRAWING SCALE 1:1000
CRITICAL BUSINESS		EQUIPMENT CLASSIFICATION	ALTERNATE DOCUMENT ID	MERIDIAN REV
CRITICAL HSE		VENDOR	DOCUMENT ID	
NON-CRITICAL		ENGINEERING AGENCY DOC ID	LED00-CU-02000106	

File Name: -

IF YOU ARE USING A PRINTED COPY OF THIS DOCUMENT, IT IS AN UNCONTROLLED PRINT. CONFIRM WITH THE OFFICIAL "ELECTRONIC RECORD" DOCUMENT IN THE GLOBAL ENGINEERING CONTENT MANAGEMENT SYSTEM.

IF YOU ARE USING A PRINTED COPY OF THIS DOCUMENT, IT IS AN UNCONTROLLED PRINT. CONFIRM WITH THE OFFICIAL "ELECTRONIC RECORD" DOCUMENT IN THE GLOBAL ENGINEERING CONTENT MANAGEMENT SYSTEM.