


ALGEMEEN / GENERAL

- MATEN IN METERS TENZIJ ANDERS AANGEGEVEN / DIMENSIONS IN METERS UNLESS STATED OTHERWISE
- HOOGTES IN METERS T.O.V. NAP / ELEVATIONS IN METERS IN NAP

LEGENDA / LEGEND

- Middenspanning tracé / Medium Voltage routing
- Hoogspanningsaansluiting / High Voltage connection
- Waterleiding DN1000 Dunea / Water line DN1000 Dunea
- Gastransportleiding DN900 Gasunie / Gas transport line DN900 Gasunie

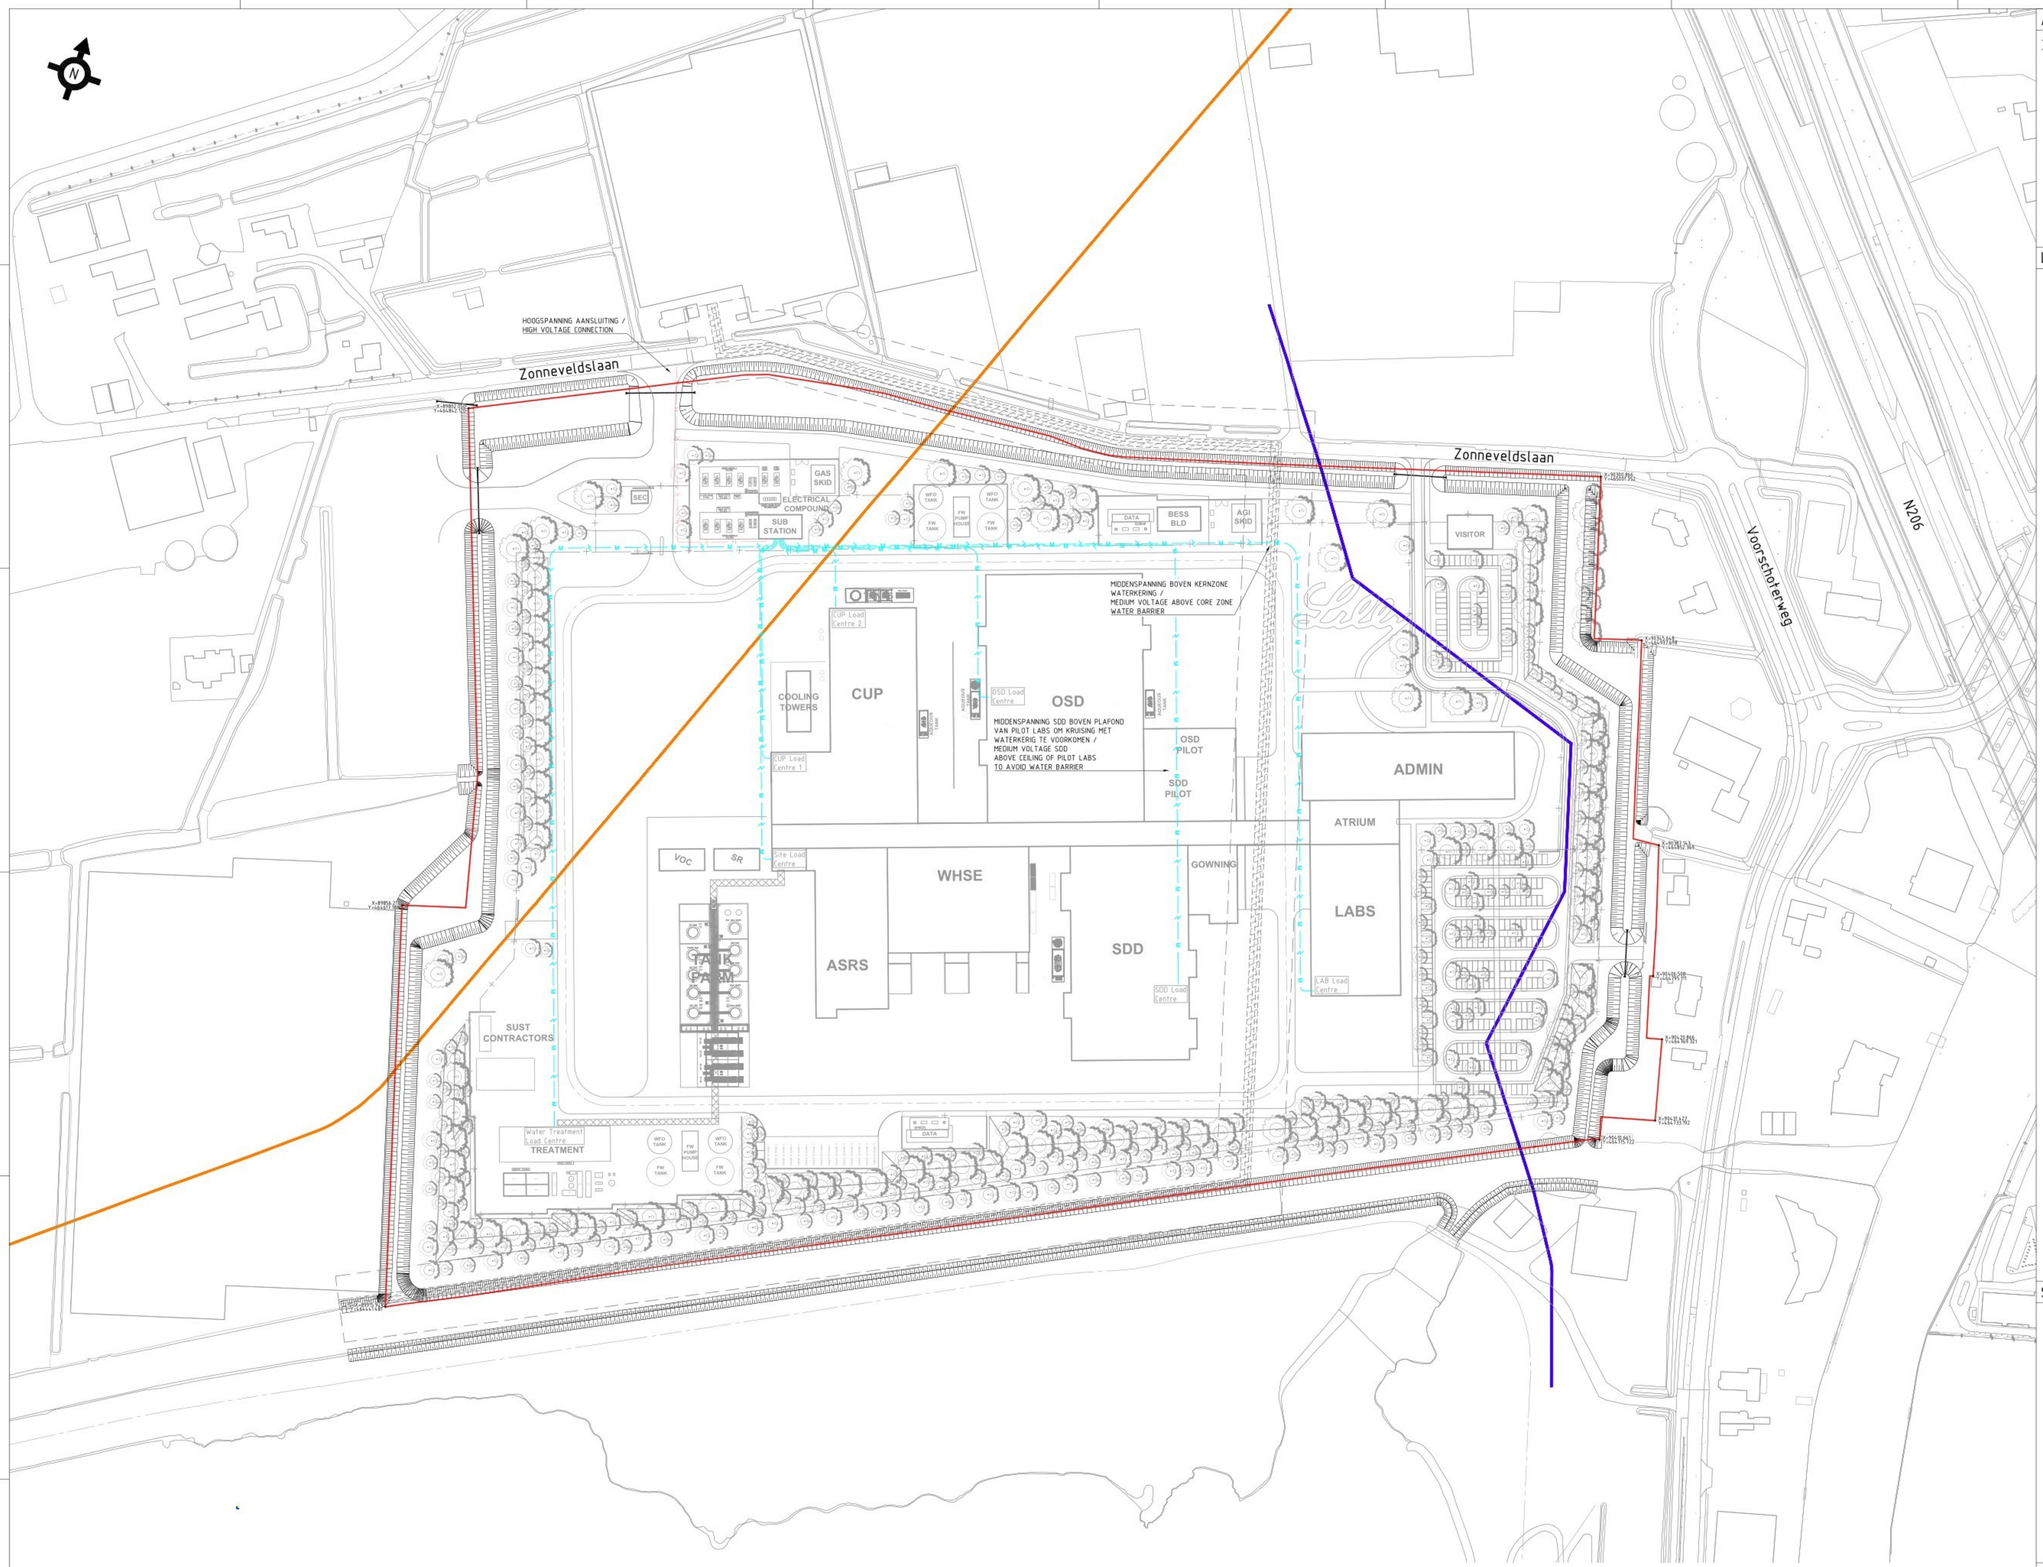

- -0.75m NAP — Binnen beschermingszone / Inner protection zone
- -0.10m NAP — Kernzone waterkering / Core zone water barrier
- -0.75m NAP — Buiten beschermingszone / Outer protection zone
- Mondrian projectgrens / Mondrian project boundary

SLEUTELPLAN / KEYPLAN



PLANT NORTH

TRUE NORTH

21.600°

REFERENCE DEFINITION RD-COORDINATE SYSTEM
SITE ZERO POINT
EASTING LOCAL = 0.0 --> EASTING WORLD = 89885.570
NORTHING LOCAL = 0.0 --> NORTHING WORLD = 444329.880
GRADE ELEVATION = 0.0 = +1.20M NAP

Jacobs

Lilly

SITE BELOW GROUND POWER MEDIUM VOLTAGE

REV	ZONE	PROJECT NUMBER / DESCRIPTION	CHANGE CONTROL	DATE
B		UPDATE ASRS BUILDING - FOR PERMIT		24/03/2026
A		FOR PERMIT		24/03/2026

REVISIONS

CONFIDENTIAL INFORMATION
THIS DRAWING AND THE IDEAS AND DESIGNS SHOWN THEREON ARE THE EXCLUSIVE PROPERTY OF ELI LILLY AND COMPANY AND ARE NOT TO BE USED, REPRODUCED OR DISCLOSED, EITHER IN WHOLE OR IN PART, WITHOUT THE WRITTEN CONSENT OF ELI LILLY AND COMPANY.

SYSTEM TYPE SYSTEMTYPE		EDIFICE/BUILDING	LEVEL/FLOOR
SUB DISCIPLINE	LOCATION CODE / LOCATION/GRID	CCI CODE	PROJECT NAME LILLY MONDRIAN
CRITICAL QUALITY	ENTERPRISE GROUP	DRAWING INTENTION	DRAWING SCALE 1:1000
CRITICAL BUSINESS	EQUIPMENT CLASSIFICATION	ALTERNATE DOCUMENT ID	MERIDIAN REV
CRITICAL HSE	VENDOR	DOCUMENT ID	LED00-CU-02000106
NON-CRITICAL	ENGINEERING AGENCY DOC ID		

File Name: -

IF YOU ARE USING A PRINTED COPY OF THIS DOCUMENT, IT IS AN UNCONTROLLED PRINT. CONFIRM WITH THE OFFICIAL "ELECTRONIC RECORD" DOCUMENT IN THE GLOBAL ENGINEERING CONTENT MANAGEMENT SYSTEM.

IF YOU ARE USING A PRINTED COPY OF THIS DOCUMENT, IT IS AN UNCONTROLLED PRINT. CONFIRM WITH THE OFFICIAL "ELECTRONIC RECORD" DOCUMENT IN THE GLOBAL ENGINEERING CONTENT MANAGEMENT SYSTEM.