
IF YOU ARE USING A PRINTED COPY OF THIS DOCUMENT, IT IS AN UNCONTROLLED PRINT. CONFIRM WITH THE OFFICIAL "ELECTRONIC RECORD" DOCUMENT IN THE GLOBAL ENGINEERING CONTENT MANAGEMENT SYSTEM.

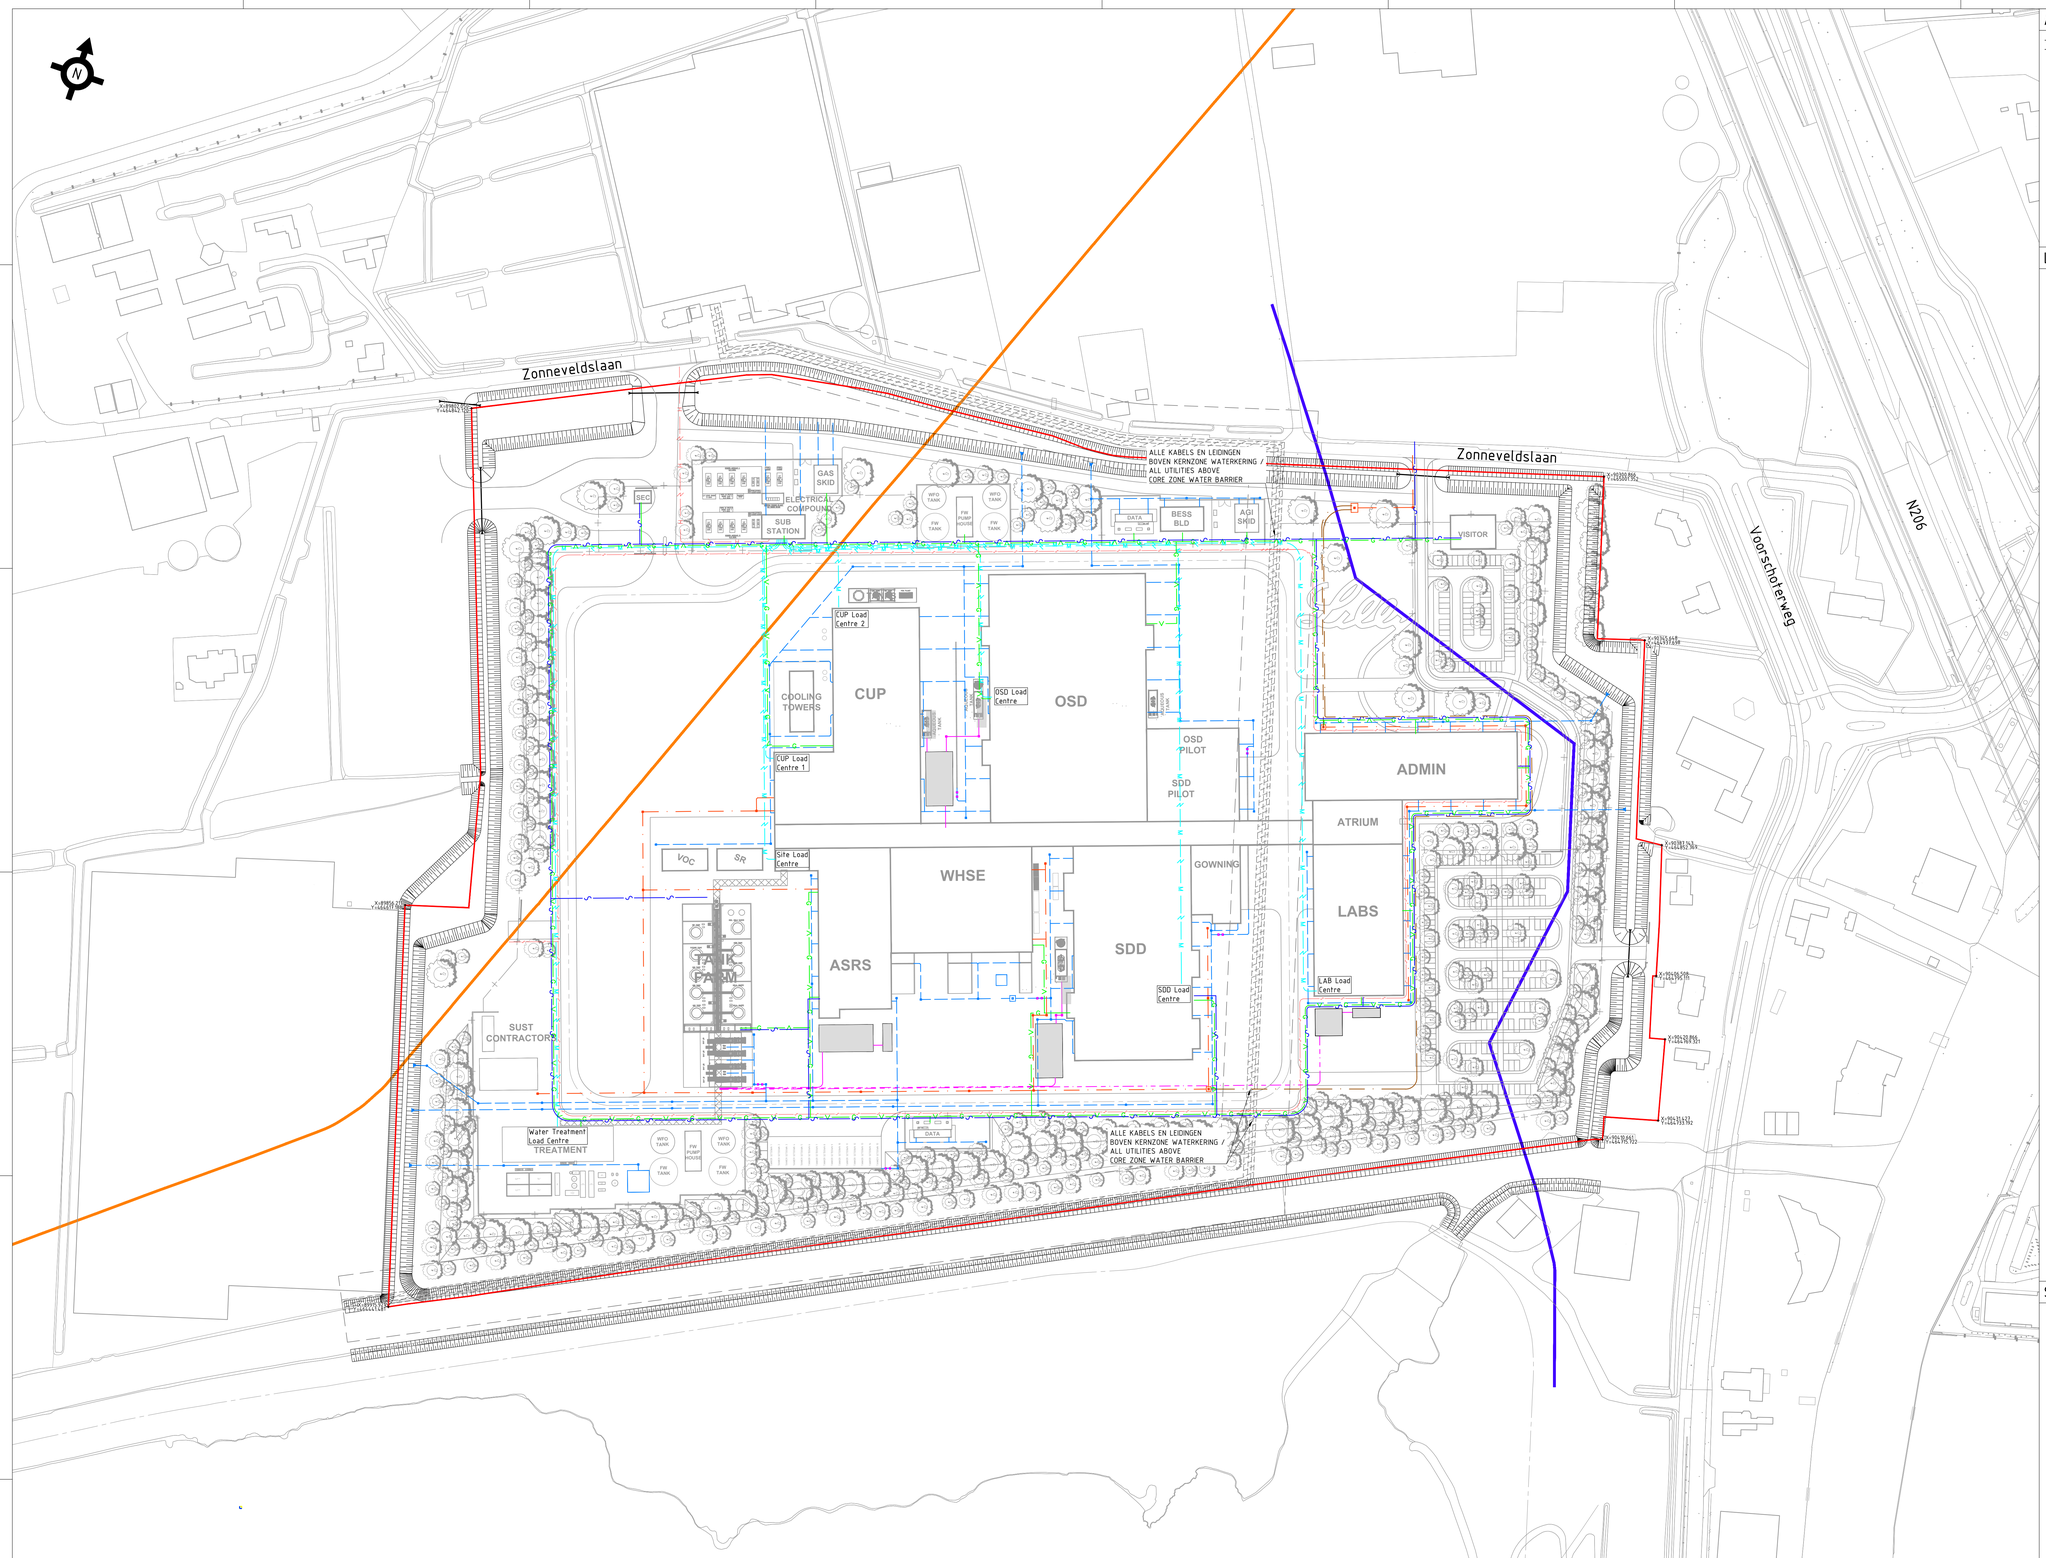


ALGEMEEN / GENERAL

- MATEN IN METERS TENZIJ ANDERS AANGEGEVEN / DIMENSIONS IN METERS UNLESS STATED OTHERWISE
- HOOGTES IN METERS T.O.V. NAP / ELEVATIONS IN METERS IN NAP

LEGENDA / LEGEND

- INSPECTIEPUT VRIJVERVAL RIOOL, PE / MANHOLE GRAVITY SEWER, PE
- DWA VRIJVERVAL RIOOL, PE / FOUL WATER GRAVITY SEWER, PE
- 10.0m PE — DWA PERSRIOOL, PE / FOUL WATER PRESSURE SEWER, PE
- POMPPUT DWA RIOOL / PUMP PIT FOUL WATER SEWER
- INSPECTIEPUT VRIJVERVAL RIOOL, PE / MANHOLE GRAVITY SEWER, PE
- HWA VRIJVERVAL RIOOL, PE / RAINWATER GRAVITY SEWER, PE
- OBAS TYPE 2 MET MONSTERNAME PUT / OIL INTERCEPTOR TYPE 2 WITH SAMPLING PIT
- INSPECTIEPUT PROCES RIOOL, PE / MANHOLE PROCES GRAVITY SEWER, PE
- PROCES PERSRIOOL, PE NAAR WATERZUIVERING / PROCES WATER PRESSURE SEWER PE, TO WATER TREATMENT PLANT
- BLUSLEIDING, VOEDING DOOR MIDDEL VAN BRANDWEERWAGEN / FIRE WATER MAIN, FEEDING BY FIRE TRUCK
- BRANDKRAAN, 80 METER TUSSENAFSTAND / HYDRANT, 80 METERS OF DISTANCE IN BETWEEN
- ONDERGRONDSE BLUSWATER OPVANGBAK / UNDERGROUND FIRE WATER CONTAINMENT TANK
- M — Middenspanning tracé/ Medium Voltage routing
- V — G — V — G — Data, glasvezel tracé/ Data, Fibre Optic routing
- Waterleiding tracé / Potable water routing
- Waterleiding DN1000 Dunea / Water line DN1000 Dunea
- Gastransportleiding DN900 Gasunie / Gas transport line DN900 Gasunie
- 10.00 / 3.00 / 1.00 / 1.50 / 1.00 — -0.75m NAP Binnen beschermingszone / Inner protection zone; -0.10m NAP Kernzone waterkering / Core zone water barrier; -0.75m NAP Buiten beschermingszone / Outer protection zone
- Mondrian projectgrens / Mondrian project boundary

SLEUTELPLAN / KEYPLAN

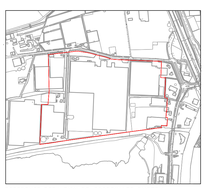

REFERENCE DEFINITION RD-COORDINATE SYSTEM
SITE ZERO POINT
EASTING LOCAL = 0.0 --> EASTING WORLD = 89885.570
NORTHING LOCAL = 0.0 --> NORTHING WORLD = 464329.880
GRADE ELEVATION = 0.0 = +1.20M NAP

Jacobs

Lilly

SITE BELOW GROUND COMBINED UTILITIES LAYOUT

REV	ZONE	PROJECT NUMBER / DESCRIPTION	CHANGE CONTROL	DATE
B		UPDATE ASRS BUILDING - FOR PERMIT		24/04/2026
A		FOR PERMIT		24/03/2026

REVISIONS

CONFIDENTIAL INFORMATION
THIS DRAWING AND THE IDEAS AND DESIGNS SHOWN THEREON ARE THE EXCLUSIVE PROPERTY OF ELI LILLY AND COMPANY AND ARE NOT TO BE USED, REPRODUCED OR DISCLOSED, EITHER IN WHOLE OR IN PART, WITHOUT THE WRITTEN CONSENT OF ELI LILLY AND COMPANY.

SYSTEM TYPE (SYS/SYSTEMTYPE)		EDIFICE/BUILDING	LEVEL/FLOOR
SUB DISCIPLINE	LOCATION CODE	LOCATION/GRID	CCI CODE
			PROJECT NAME: LILLY MONDRIAN
CRITICAL QUALITY		ENTERPRISE GROUP	DRAWING INTENTION
			DRAWING SCALE: 1:1000
CRITICAL BUSINESS		EQUIPMENT CLASSIFICATION	ALTERNATE DOCUMENT ID / MERIDIAN REV
CRITICAL HSE		VENDOR	DOCUMENT ID: LED00-CU-02000109
NON-CRITICAL		ENGINEERING AGENCY DOC ID	

File Name: -

IF YOU ARE USING A PRINTED COPY OF THIS DOCUMENT, IT IS AN UNCONTROLLED PRINT. CONFIRM WITH THE OFFICIAL "ELECTRONIC RECORD" DOCUMENT IN THE GLOBAL ENGINEERING CONTENT MANAGEMENT SYSTEM.