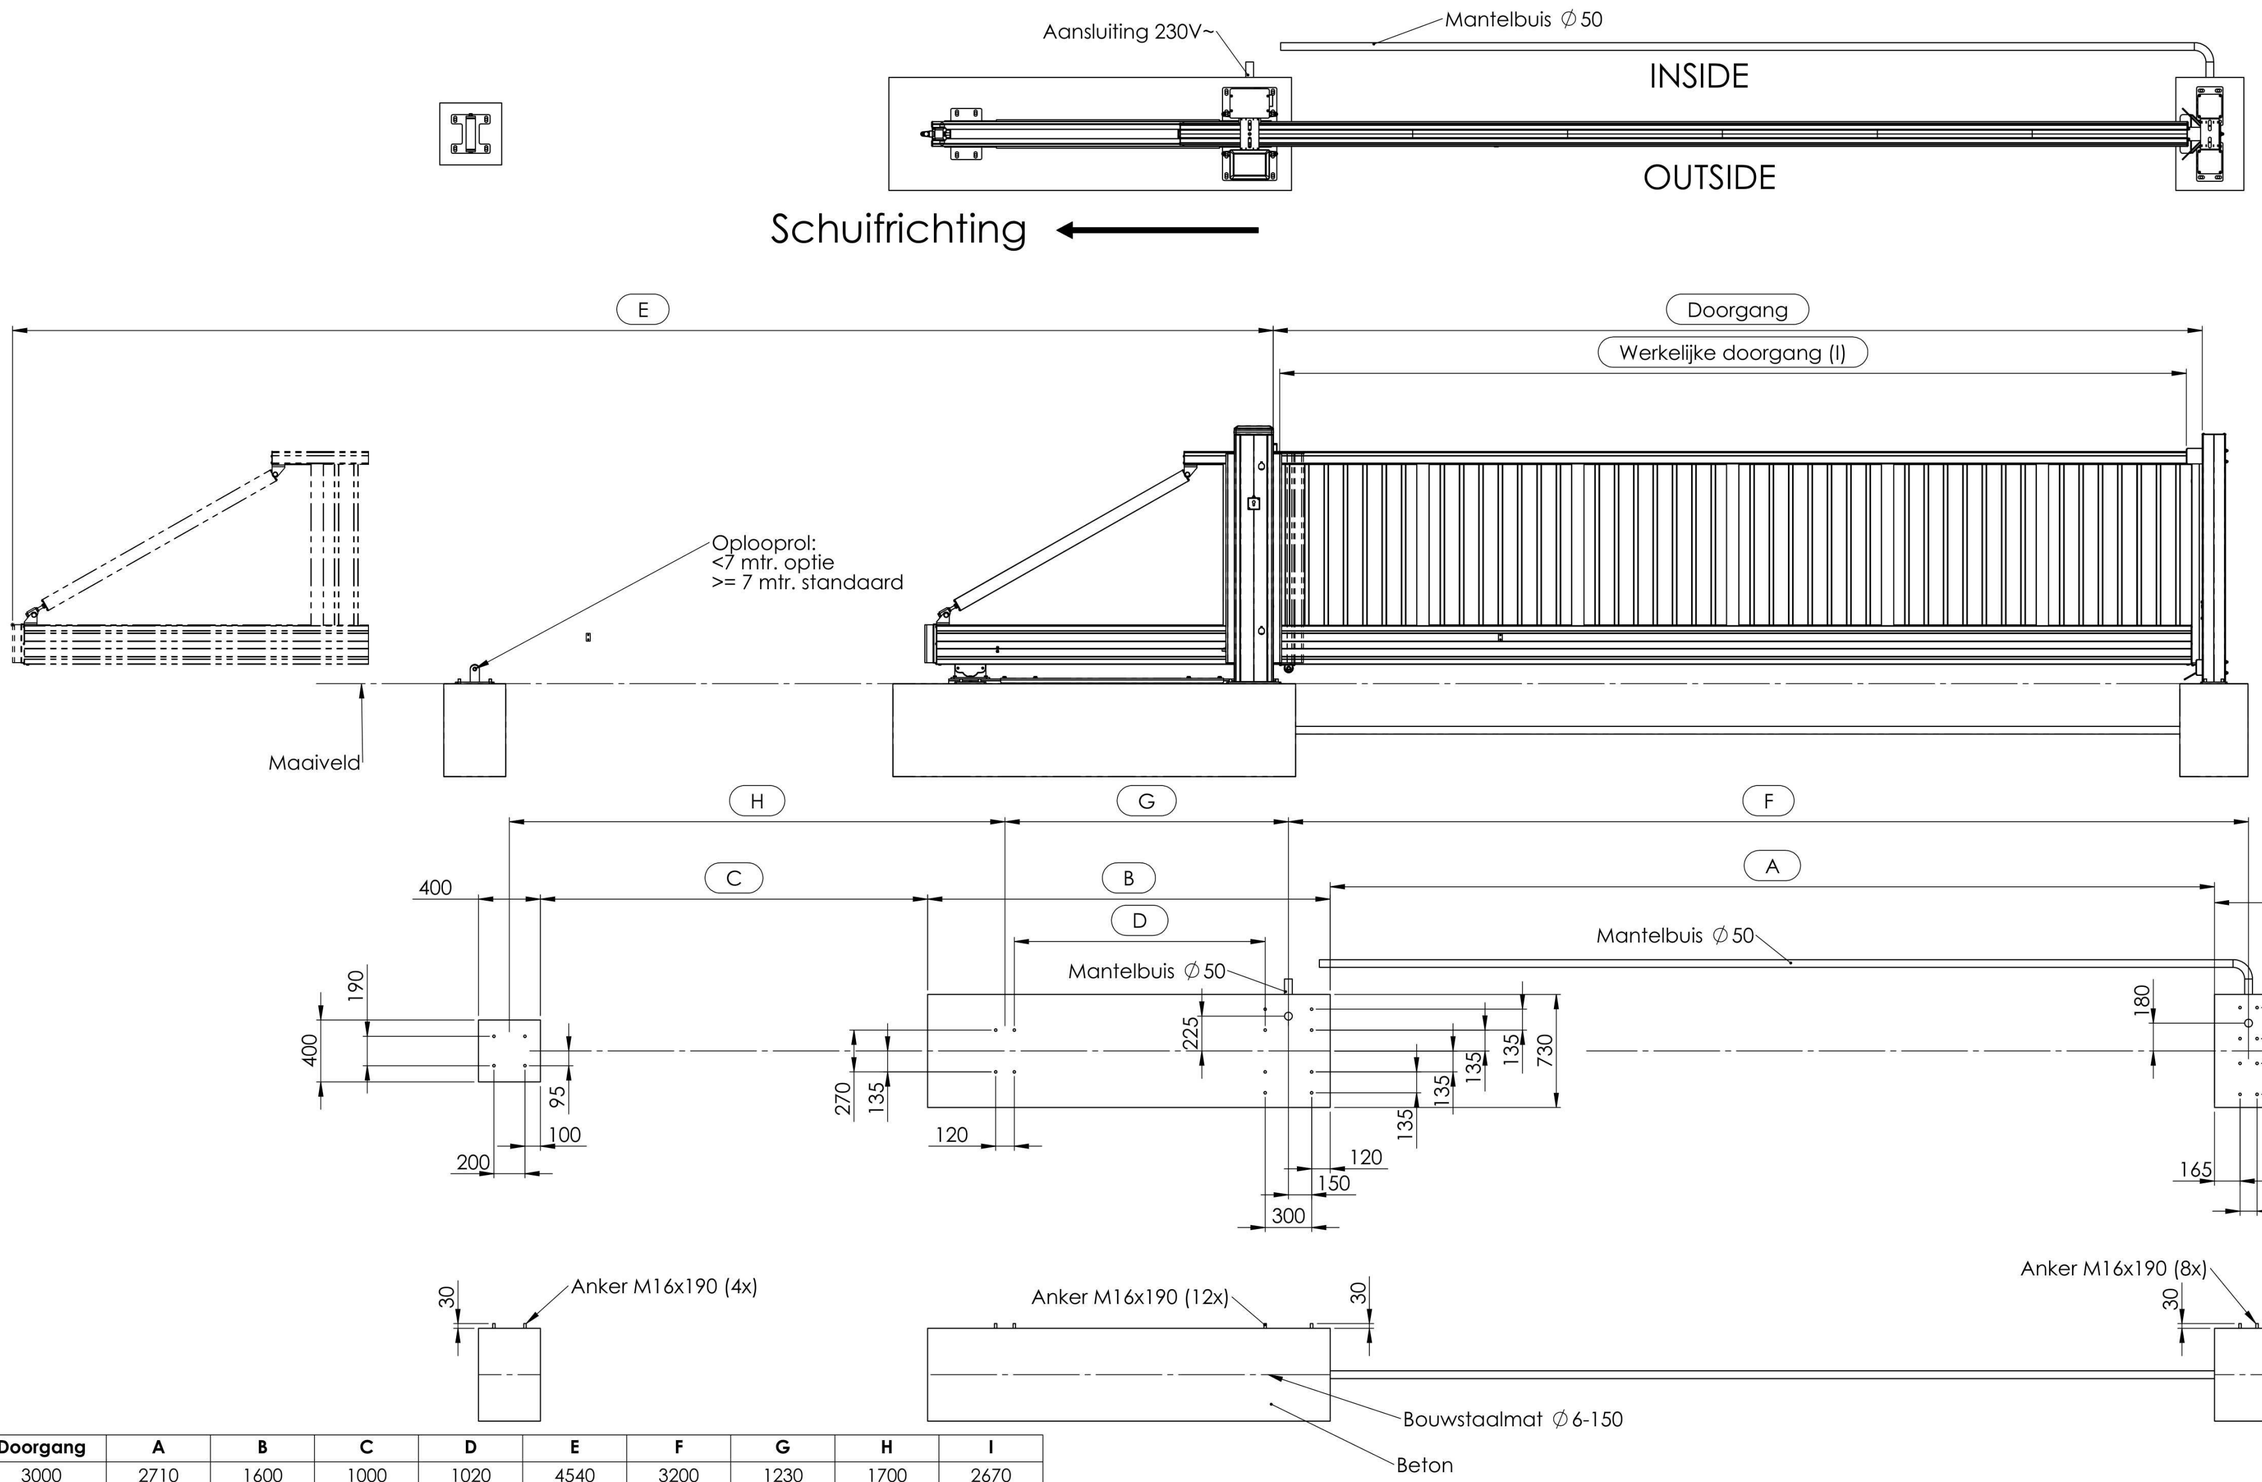


Doorgang	A	B	C	D	E	F	G	H	I
3000	2710	1600	1000	1020	4540	3200	1230	1700	2670
4000	3710	2100	1500	1120	5640	4200	1330	2200	3670
5000	4710	2100	2000	1120	6640	5200	1330	2700	4670
6000	5710	2600	2500	1620	8140	6200	1830	3200	5670
7000	6710	2600	3000	1620	9140	7200	1830	3700	6670
8000	7710	3100	3500	2120	10640	8200	2330	4200	7670
9000	8710	3100	4000	2120	11640	9200	2330	4700	8670
10000	9710	3600	4500	2620	13140	10200	2830	5200	9670
11000	10710	3600	5000	2620	14840	11200	2830	5700	10670
12000	11710	4300	5500	3320	15840	12200	3530	6200	11670

*EVENTUEEL ONDERHEIEN VAN DE BETONFUNDERING,
TE BEPALEN DOOR DE BETONAANNEMER.

*BOVENZIJDE FUNDATIE MOET GOED VLAK GESTREKEN ZIJN

Project name: -
QTY: X
Description: Foundation plan Left Auto GST 250-250 AST 150-150
Color: -
Material:
Scale: 1:28
Weight: kg
Drawn by:
Date: 9-2-2024
Units: MM
Checked by:
Date: 09-02-2024
Project number & client name :
- - -
Drawing number:
00008781
Revision A
A2
SHEET 1 OF 1

This drawing is property of Aluconnect and can't be reproduced or communicated without a written agreement