

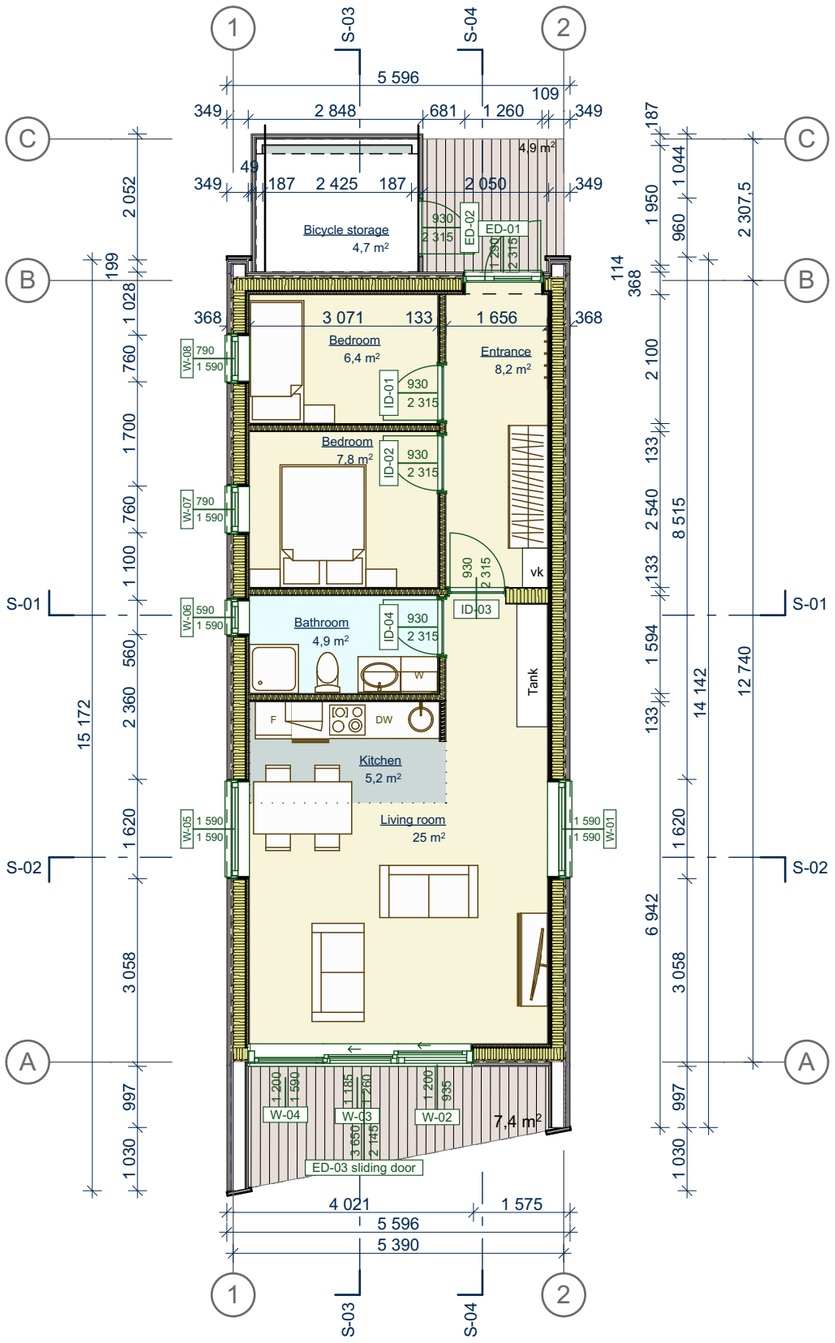


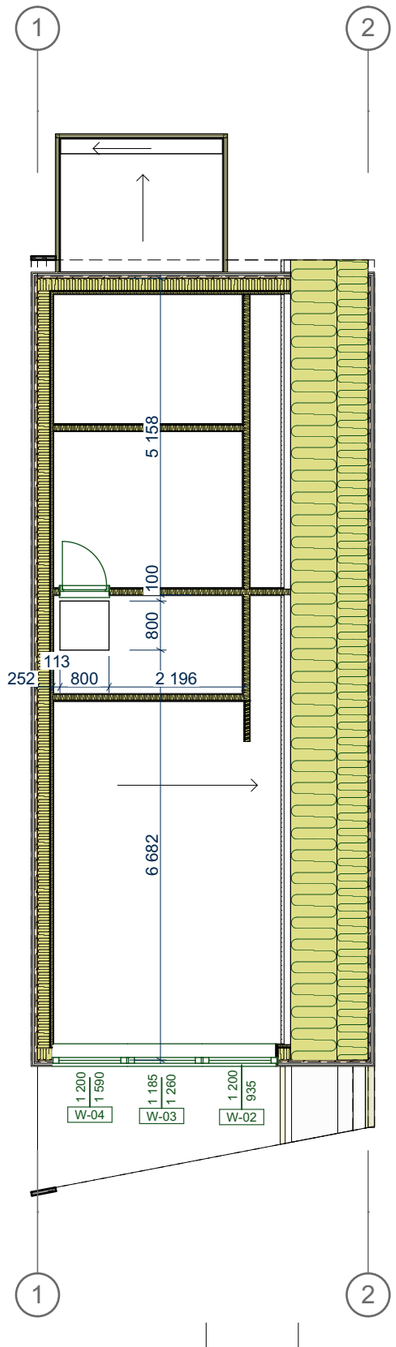

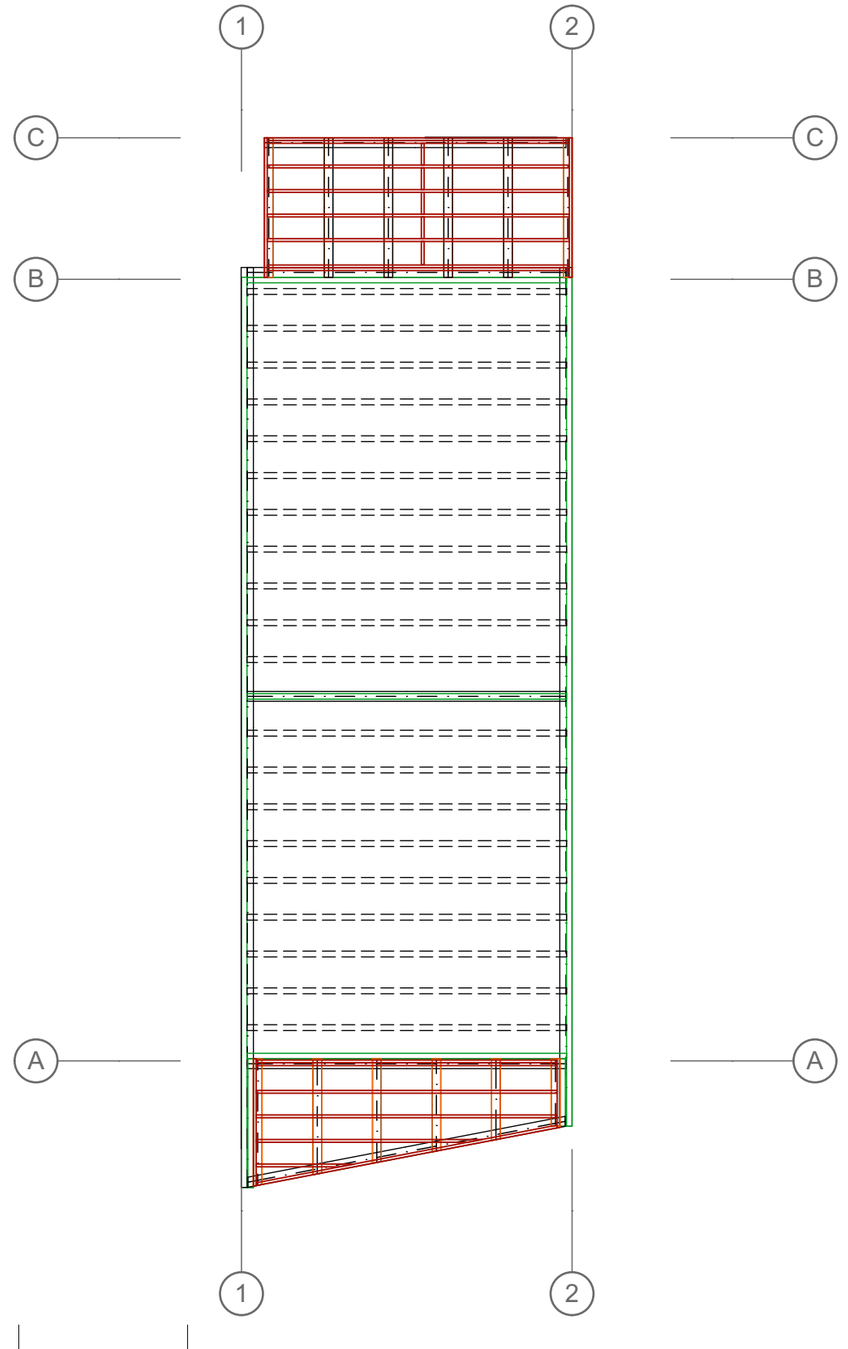

Plan - 1 Story Plan 1:100 1:100

Gemeente Texel .txl

Behoort bij besluit van
Burgemeester en Wethouders van Texel,
zaaknummer: Z3700498
kenmerk document: Bijlage 2/4
namens de burgemeester en wethouders van Texel,

de heer R.J. Nieuwenhuijzen
wnd. teamleider Vergunningen, Toezicht & Handhaving

Room programm	
Room Name	Area [m2]
Bathroom	4,90
Bedroom	6,45
Bedroom	7,80
Bicycle storage	4,65
Entrance	8,17
Kitchen	5,22
Living room	25,02

62,21 m²

Rev. No.	Date	Made by	Text

Project: LiveFree - Texel NC S (NL) V03


Customer: LiveFree

Drawing: Plan


Nordic Houses KT OÜ
project@houses.ee
www.nordichouses.eu

Project manager: K.Press	Project No: 18002	Drawing No:
Drawn by: P.Kuusik	Stage:	Page: 1
Drawn by:	Sheet size: A3	Scale: 1:100, 1:1
Checked by: V.Kirves	Change:	Date: 19.06.2018


It is not allowed to copy, hand over to third parties or use this drawing for other purposes than in connection to the order from Nordic Houses KT OÜ without Nordic Houses KT OÜ's written consent

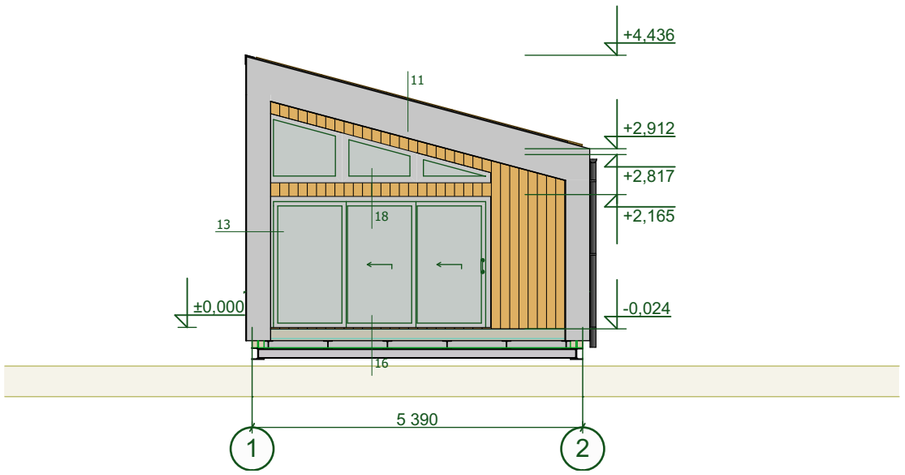


01 ELEV 1:100

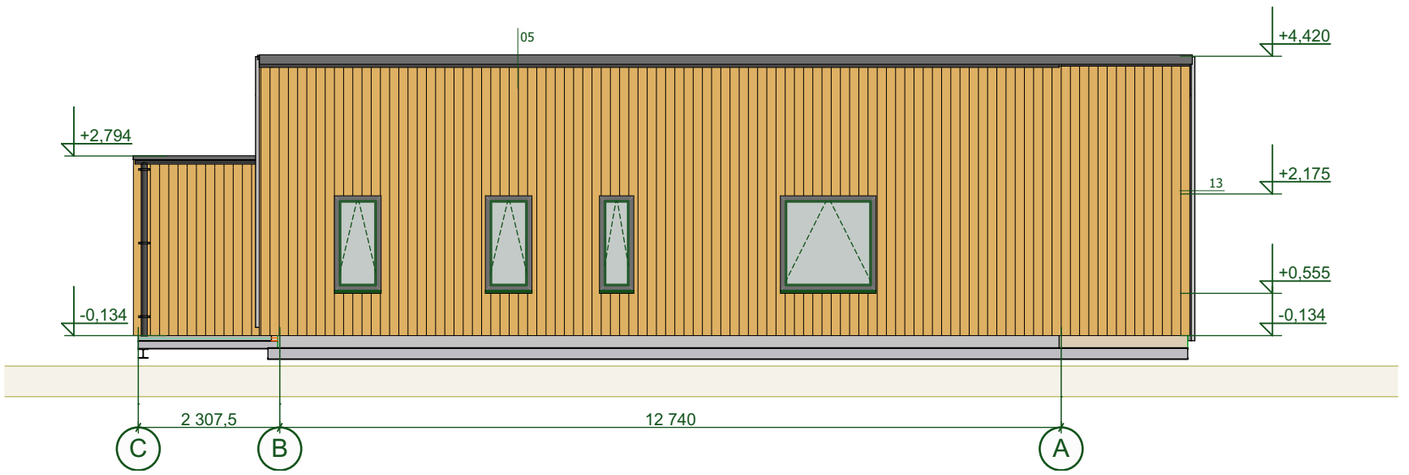

02 ELEV 1:100

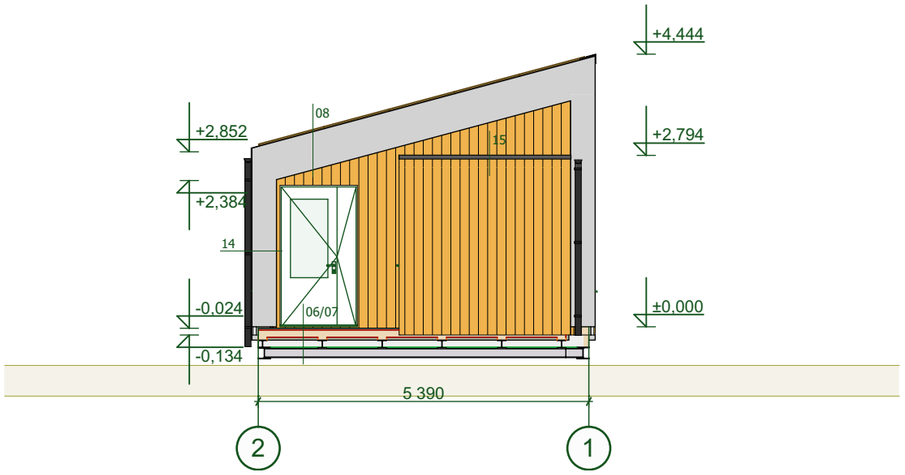

03 ELEV 1:100

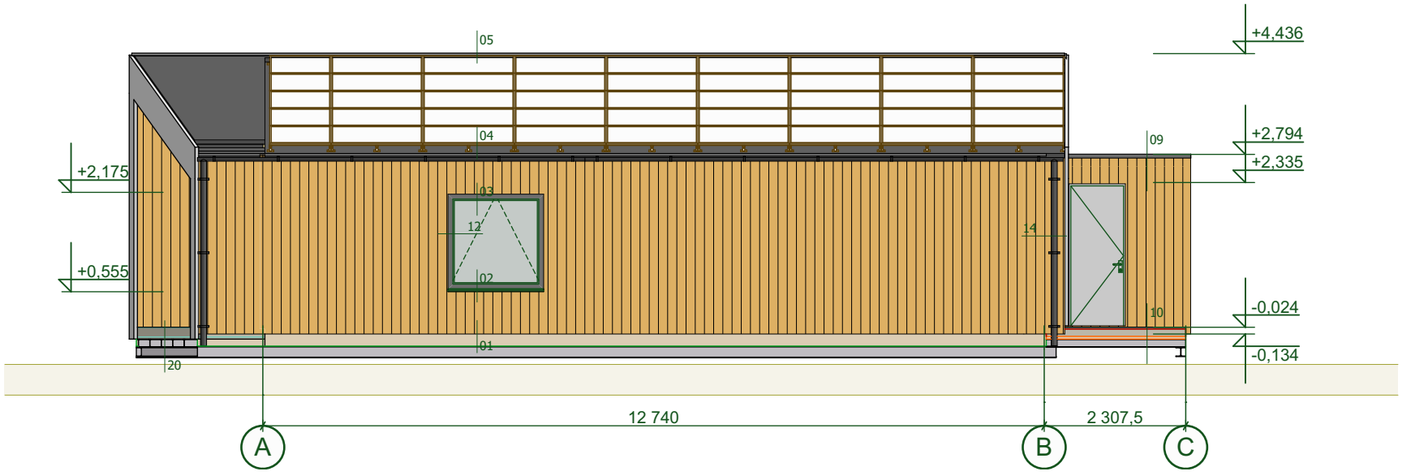

04 ELEV 1:100

Rev. No.	Date	Made by	Text

Project: LiveFree - Texel NC S (NL) V03


Customer: LiveFree

Nordic Houses KT OÜ
project@houses.ee
www.nordichouses.eu


Drawing: Elevations

Project manager:	Project No:	Drawing No:
K.Press	18002	
Drawn by: P.Kuusik	Stage:	Page: 2
Drawn by:	Sheet size: A3	Scale: 1:100
Checked by: V.Kirves	Change:	Date: 19.06.2018


It is not allowed to copy, hand over to third parties or use this drawing for other purposes than in connection to the order from Nordic Houses KT OÜ without Nordic Houses KT OÜ's written consent

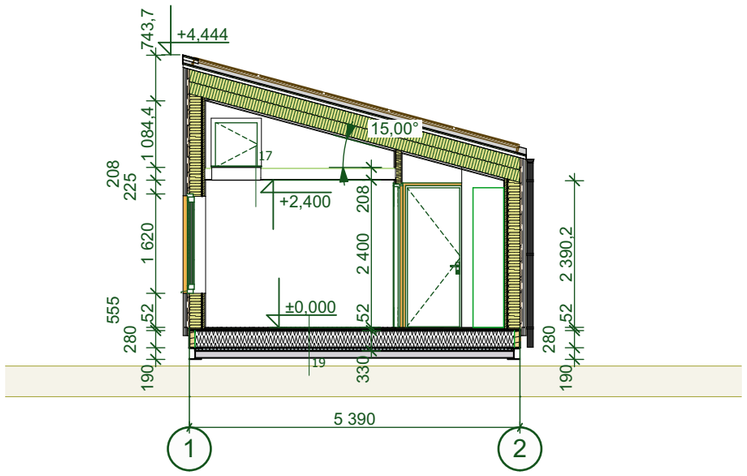


S-01 Section 1:100

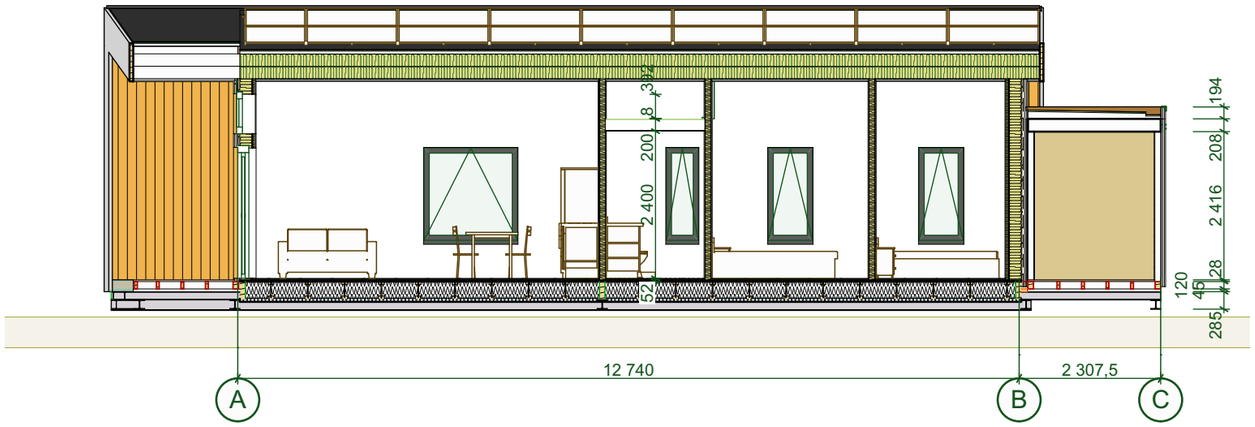

S-03 Section 1:100

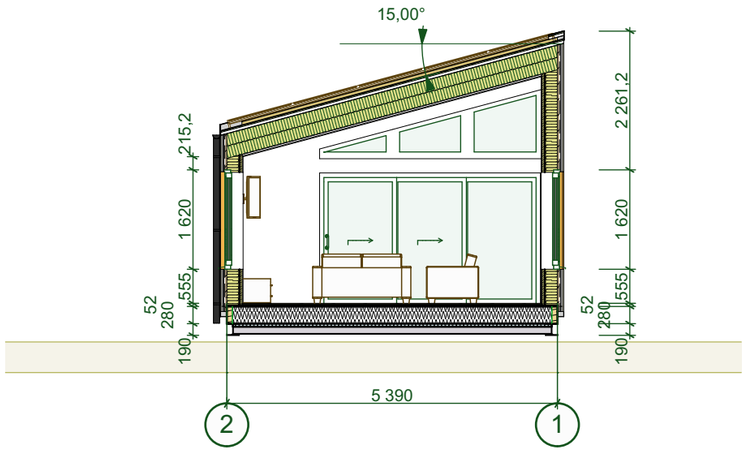

S-02 Section 1:100

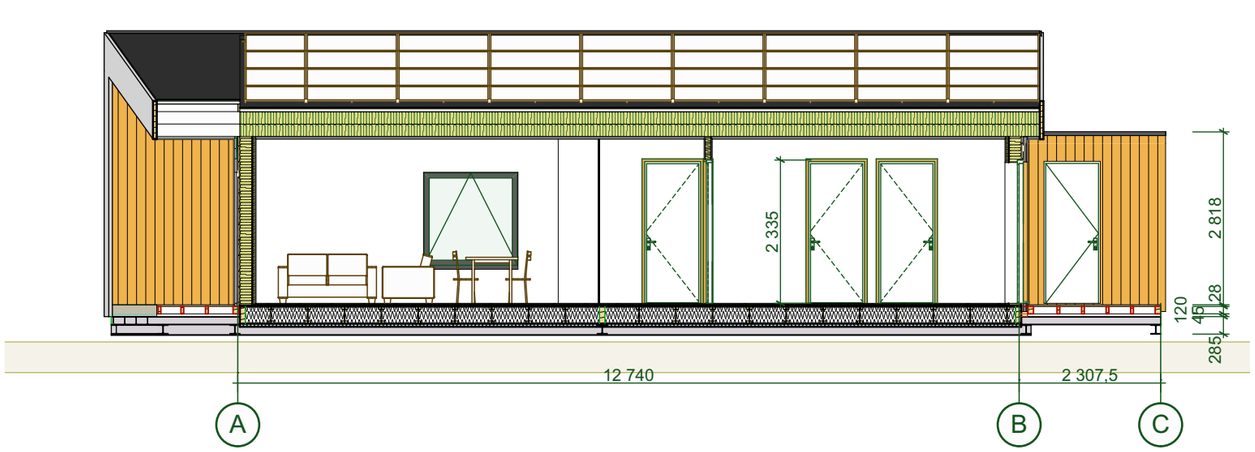

S-04 Section 1:100

Rev. No.	Date	Made by	Text

Project: LiveFree - Texel NC S (NL) V03

Customer: LiveFree

Nordic Houses KT OÜ
project@houses.ee
www.nordichouses.eu

Drawing: Sections

Project manager:	Project No:	Drawing No:
K.Press	18002	
Drawn by: P.Kuusik	Stage:	Page: 3
Drawn by:	Sheet size: A3	Scale: 1:100
Checked by: V.Kirves	Change:	Date: 19.06.2018

It is not allowed to copy, hand over to third parties or use this drawing for other purposes than in connection to the order from Nordic Houses KT OÜ without Nordic Houses KT OÜ's written consent