
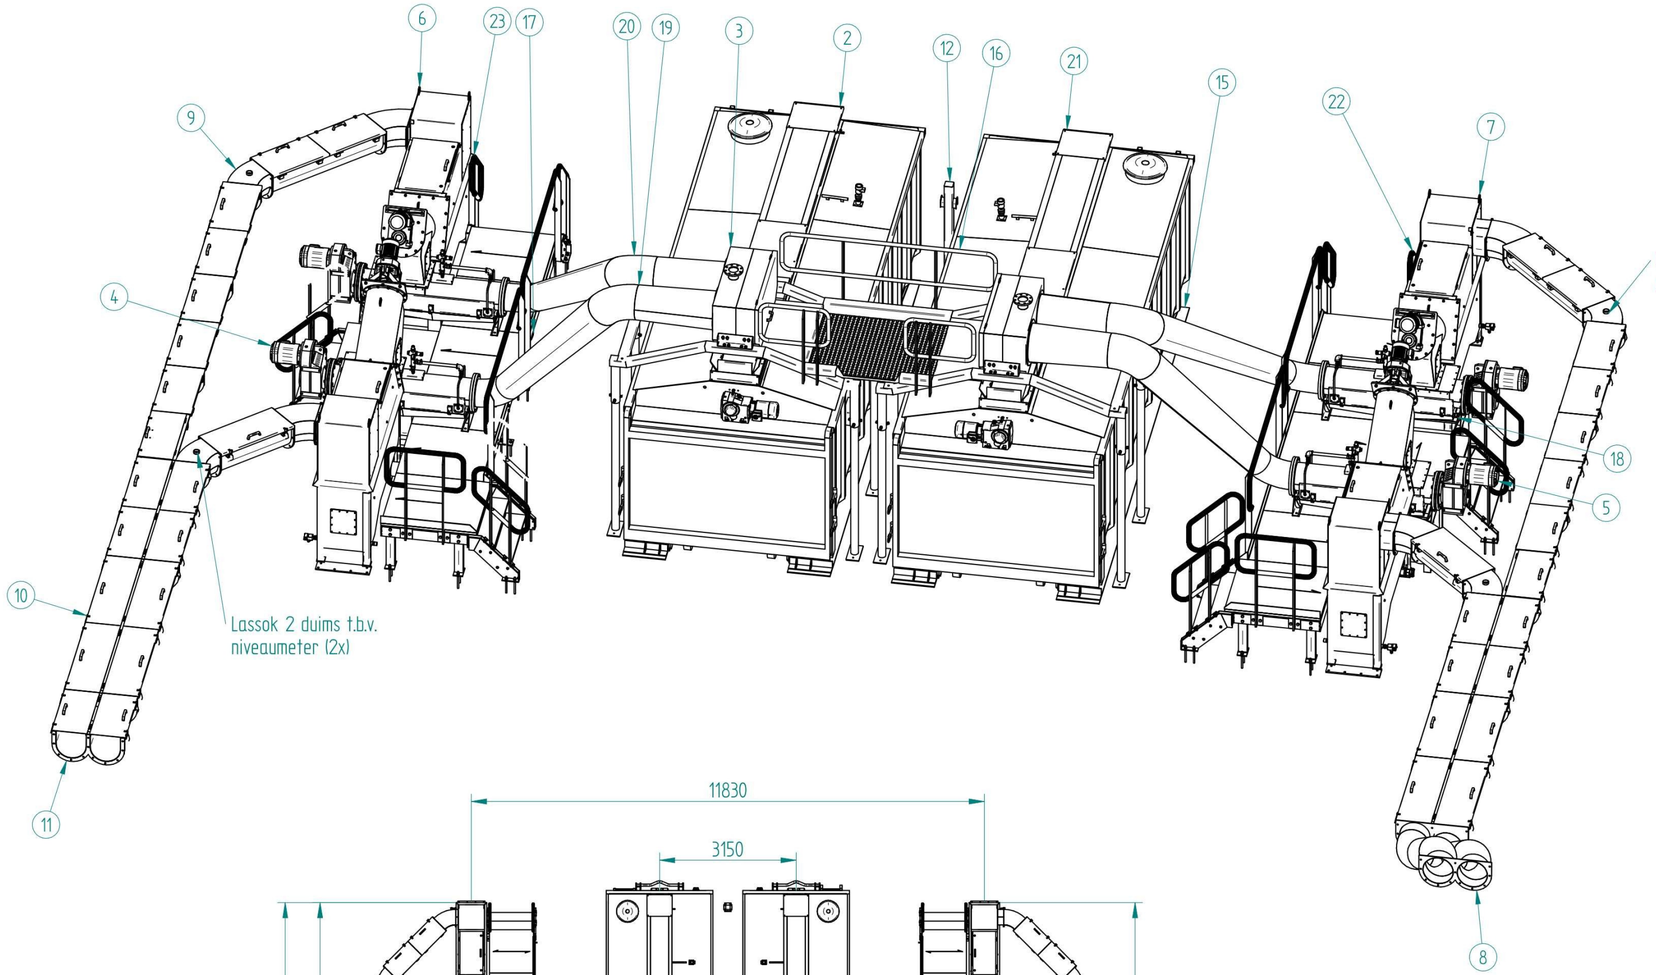


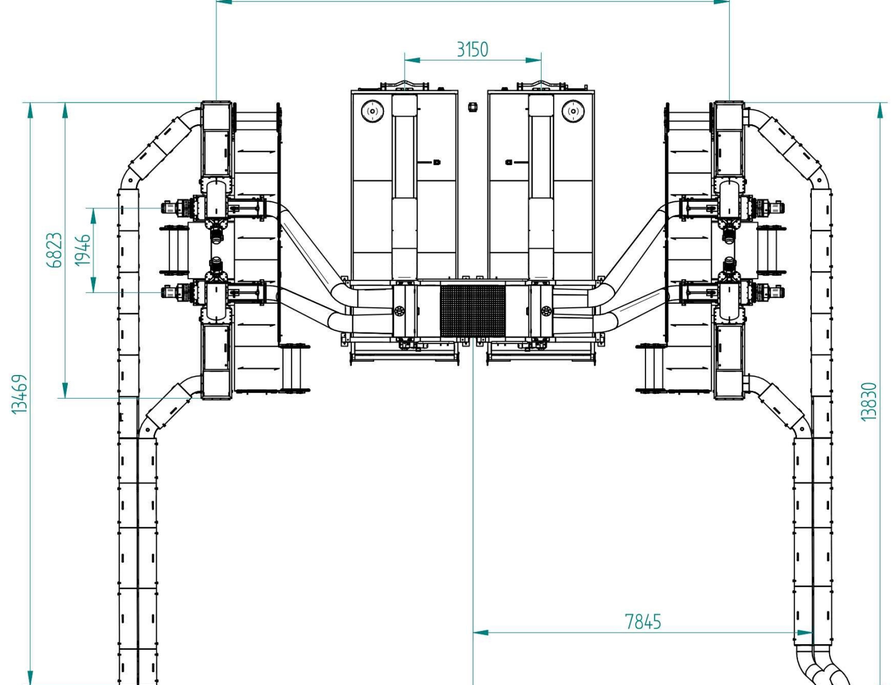

Materiaal specs en gewichten alleen op detailniveau beschikbaar.

Pos	Aantal	Title	Omschrijving	Materiaal	Document Number
23	1	Bordes wasbox	Samenstelling		Q04115-010-SP Bordes wasbox
22	1	Bordes wasbox	Samenstelling		Q04115-010 Bordes wasbox
21	1	Container SP	Samenstelling		RGPC-6000-2300-1750 R_Aang
20	2	Persleiding	Samenstelling		3818-WB-202
19	2	Persleiding	Samenstelling		3818-WB-203
18	1	Leidingwerk Wasbox	Samenstelling		3818-LW-112 Leidingwerk
17	1	Leidingwerk Wasbox	Samenstelling		3818-LW-110 Leidingwerk
16	1	Bordes container	Samenstelling		3818-CO-201
15	2	Geleiding container	Samenstelling		DS container geleiding
12	1	Bediening paal	Samenstelling		3818-CO-200
11	1	Goot grofrooster	Samenstelling		3818-GV-200
10	1	Goot grofrooster	Samenstelling		3818-GV-203
9	1	Goten grofroosters	Samenstelling		Leidingwerk-GR
8	1	Goten fijnroosters	Samenstelling		Leidingwerk-FR
7	1	Wasbox-3 / pers	Samenstelling		3818-WB-101-SP
6	1	Wasbox-1 / pers	Samenstelling		3818-WB-101
5	1	Wasbox-4 / pers	Samenstelling		3818-WB-100-SP
4	1	Wasbox-2 / pers	Samenstelling		3818-WB-100
3	2	Trechterunit / frame	Samenstelling		3818-OBC-100
2	1	Container	Samenstelling		RGPC-6000-2300-1750 R_Aang
1	1	0-punt	Bouwkundig		Generic Models 0-punt

L.vanRaak Milieutechniek
Regulierenring 3
3981 LA Bunnik - NL

HOOGTEMATEN IN METERS T.O.V. N.A.P.
LENGTEMATEN IN MILLIMETERS

Schaal: schaal

Get.: 07-05-26
Gec: -
Gez: -

WIJZIGINGEN

A	27-05-26	
-	-	
-	-	
-	-	
-	-	
-	-	

Werk
Bouwteam rwzi Eindhoven
Project nummer van Raak: 3818

Onderdeel:
Opstelling containerruimte

Waterschap De Dommel
Bosscheweg 56
Postbus 10.001
5280 DA Boxtel

Formaat: A2
Tek.Nr.: ZRW000003-12-0292

This drawing and/or its contents are the exclusive property of L. van Raak Milieutechniek. Reproduction or the use of disclosure of its contents without written permission from the owner or his authorised representative is strictly prohibited

\\WS-NAS01\Tekeningen\WATERSCHAPPEN\DOMMEL\ZRW000003-12-0292.dft - Bouwteam engineering DD/ZRW000003-12-0292.dft