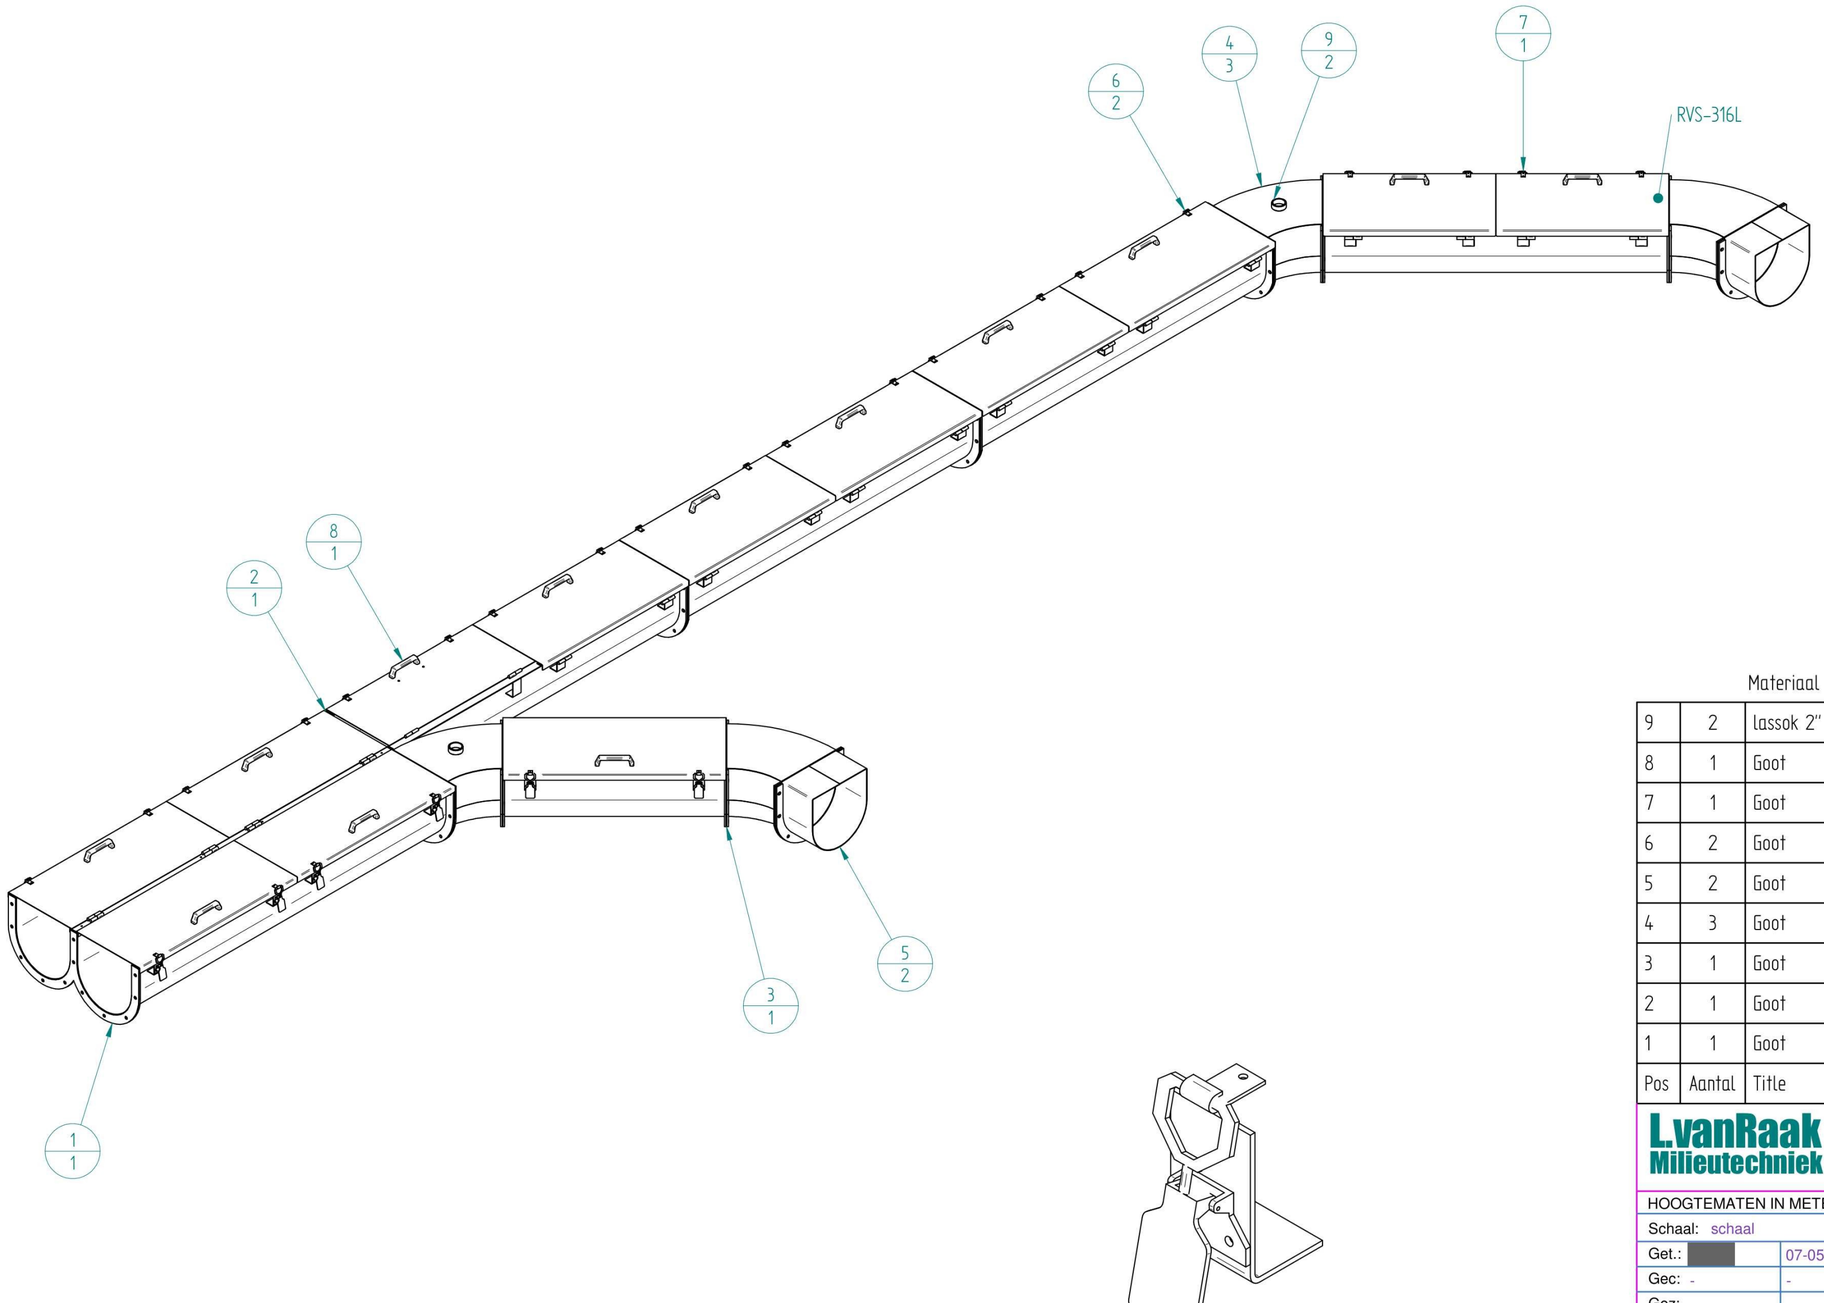


Materiaal specs en gewichten alleen op detailniveau beschikbaar.

9	2	lassok 2"	T.B.V. niveaumeter	RVS-316	lassok 2 duim
8	1	Goot	Samenstelling	RVS-316	3818-GV-213
7	1	Goot	Samenstelling	RVS-316	3818-GV-210
6	2	Goot	Samenstelling	RVS-316	3818-GV-207
5	2	Goot	Samenstelling	RVS-316	3818-GV-209
4	3	Goot	Samenstelling	RVS-316	3818-GV-208
3	1	Goot	Samenstelling	RVS-316	3818-GV-206
2	1	Goot	Samenstelling	RVS-316	3818-GV-205
1	1	Goot	Samenstelling	RVS-316	3818-GV-204
Pos	Aantal	Title	Omschrijving	Materiaal	Document Number

L.vanRaak Milieutechniek
Regulierenring 3
3981 LA Bunnik - NL

HOOGTEMATEN IN METERS T.O.V. N.A.P.

LENGTEMATEN IN MILLIMETERS

Schaal: schaal		WIJZIGINGEN	A	27-05-26
Get.:	07-05-26		-	-
Gec: -	-		-	-
Gez: -	-		-	-
			-	-
			-	-
			-	-

Werk
Bouwteam rwzi Eindhoven

Project nummer van Raak: 3818

Onderdeel:
Goten grofroosters

Waterschap De Dommel
Bosscheweg 56
Postbus 10.001
5280 DA Boxtel

Formaat: A2

Tek.Nr.: ZRW000003-12-0304

This drawing and/or its contents are the exclusive property of L. van Raak Milieutechniek. Reproduction or the use of disclosure of its contents without written permission from the owner or his authorised representative is strictly prohibited

V:\MIL-AK\001\Tekeningen\WATERSCHAPPEN\DOMMEL\3818 - Bouwteam regulierenring 1\Definitieve tekeningen-goten\ZRW000003-12-0304.dxf