




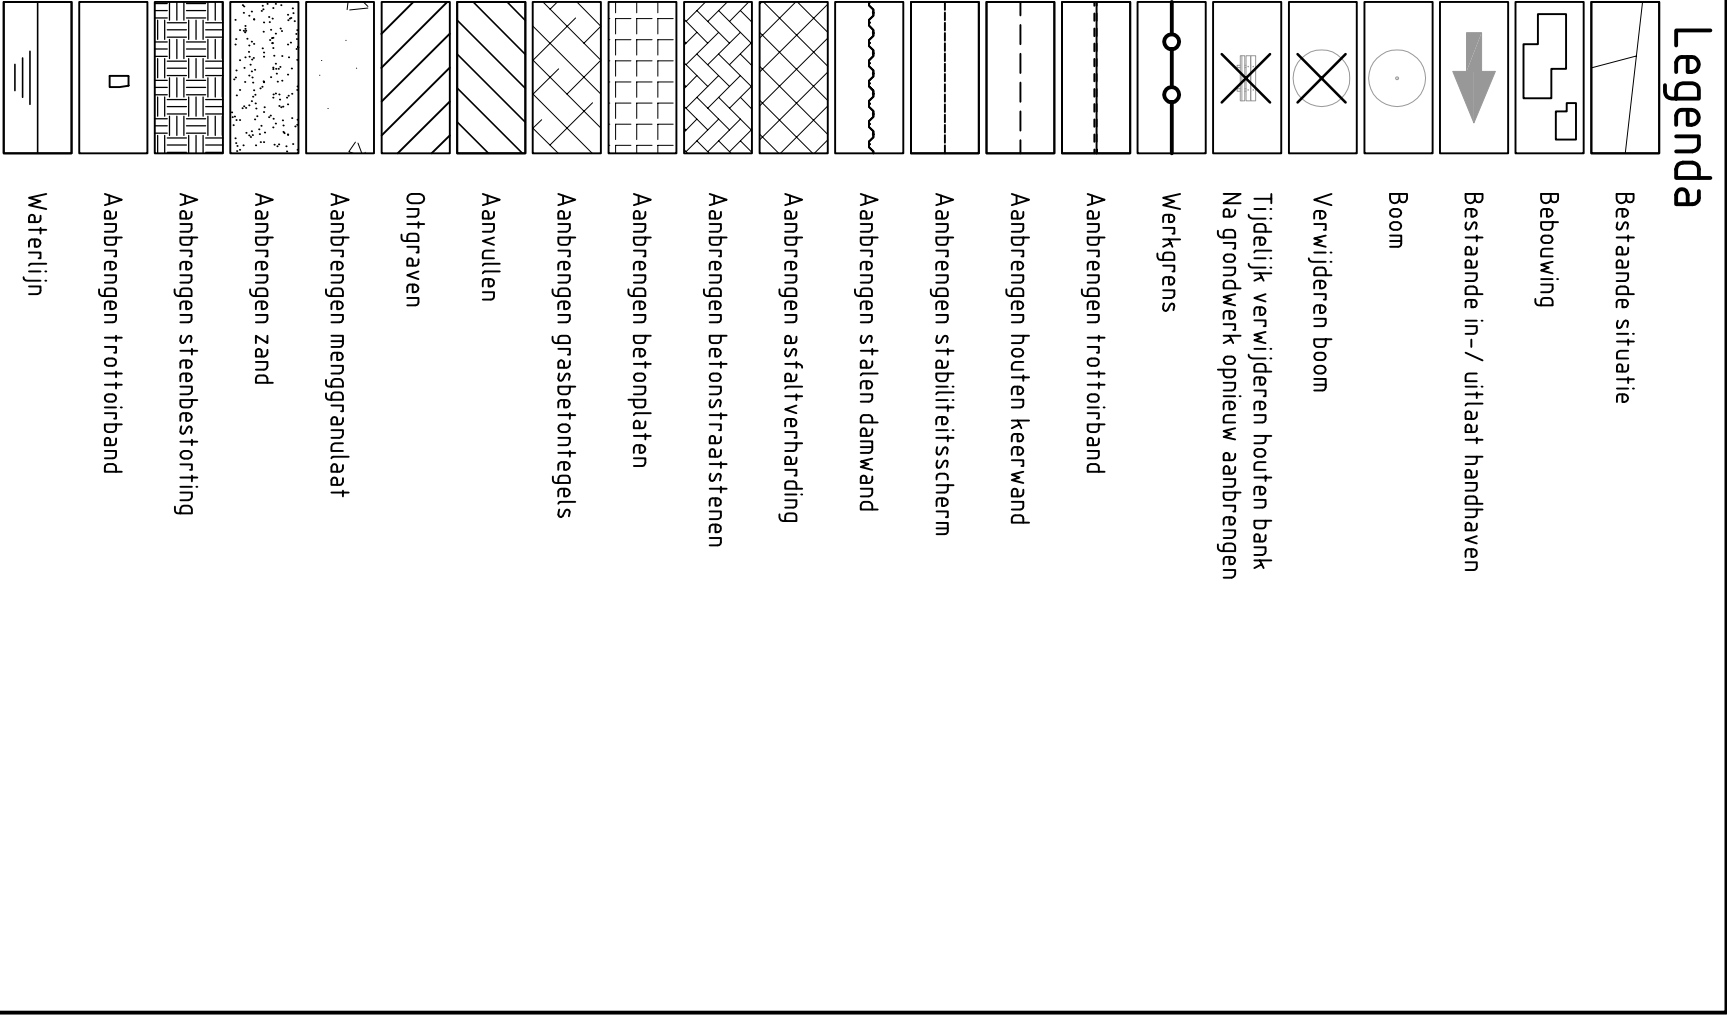


Schaal 1:500

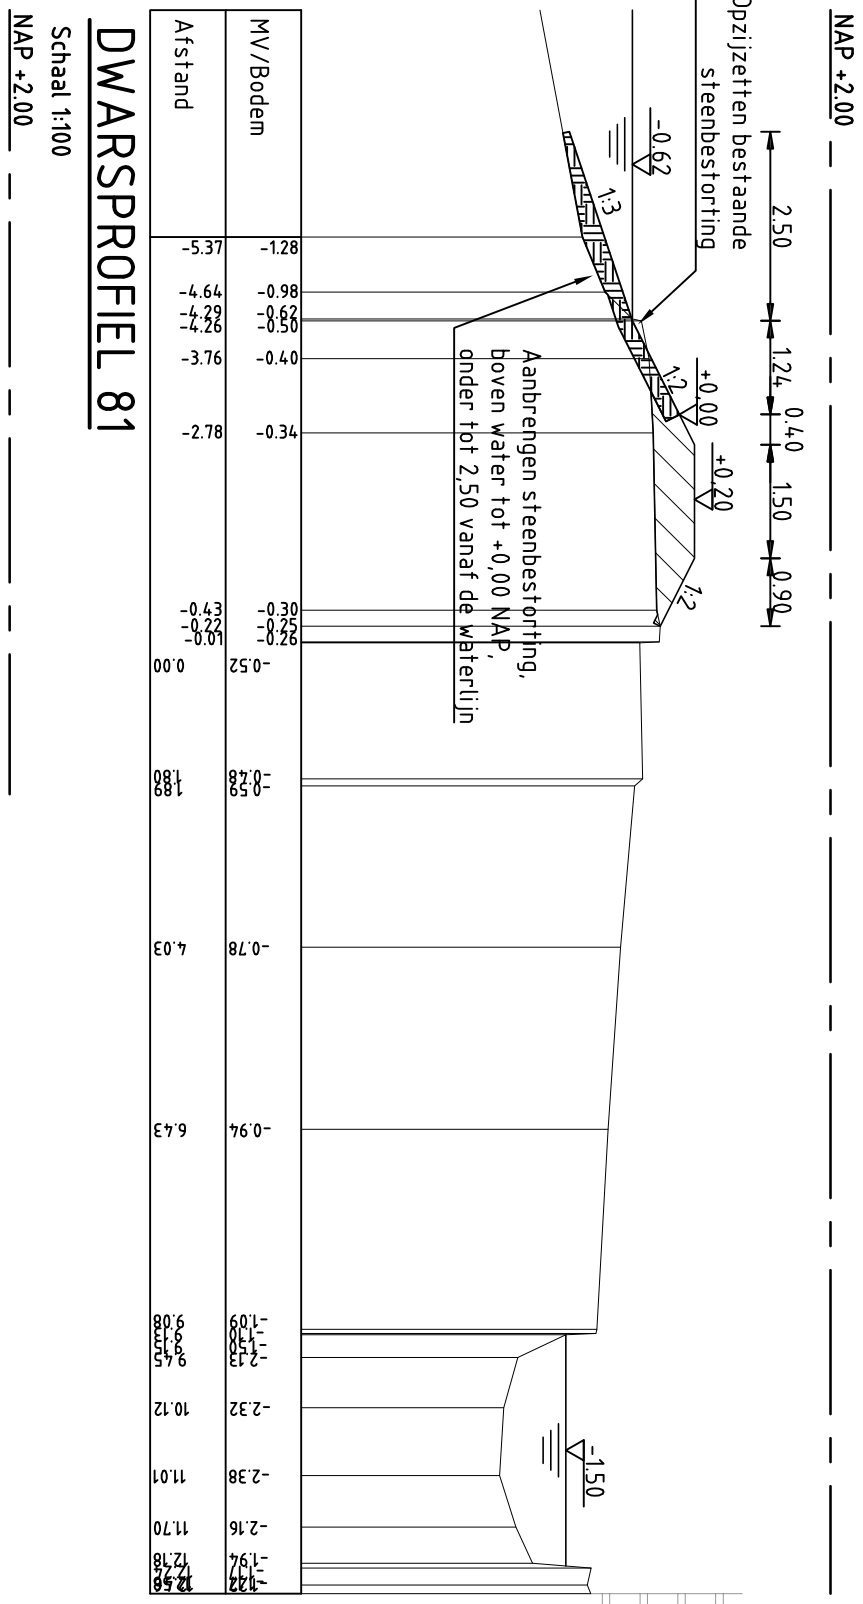


Schaal 1:100

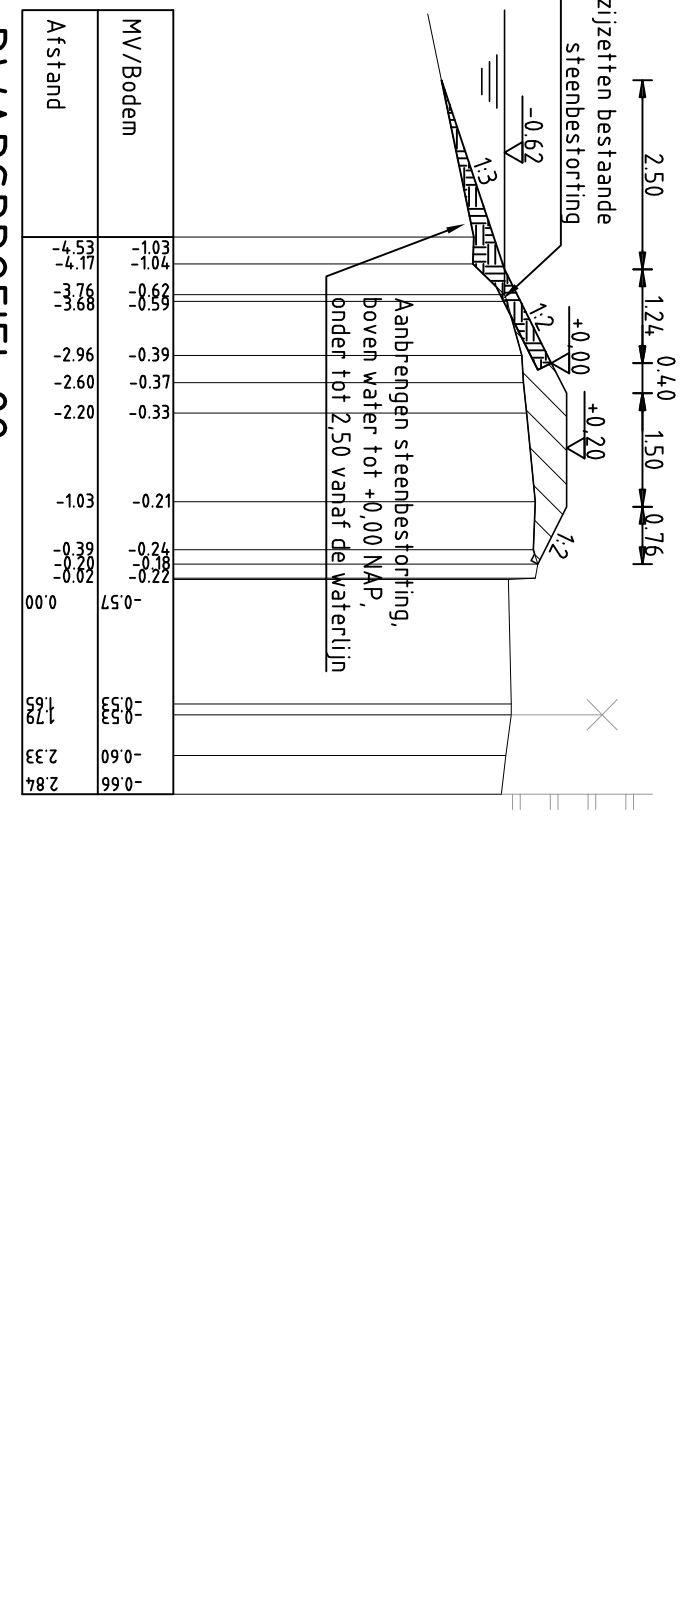

Schaal 1:100

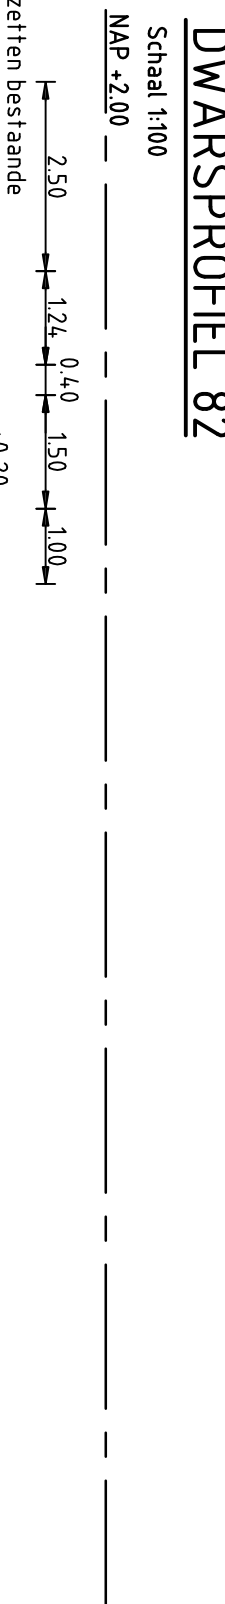

Schaal 1:100

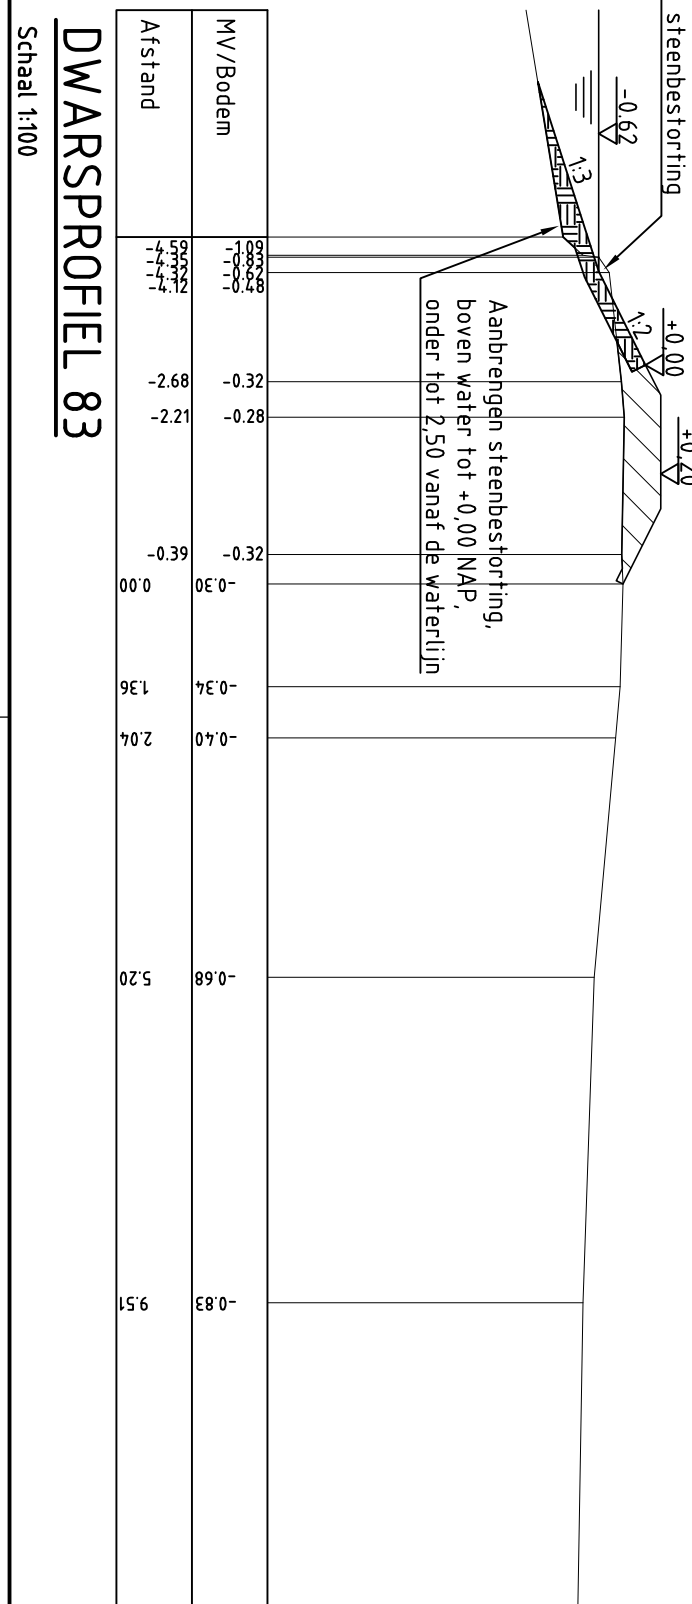

Schaal 1:100

