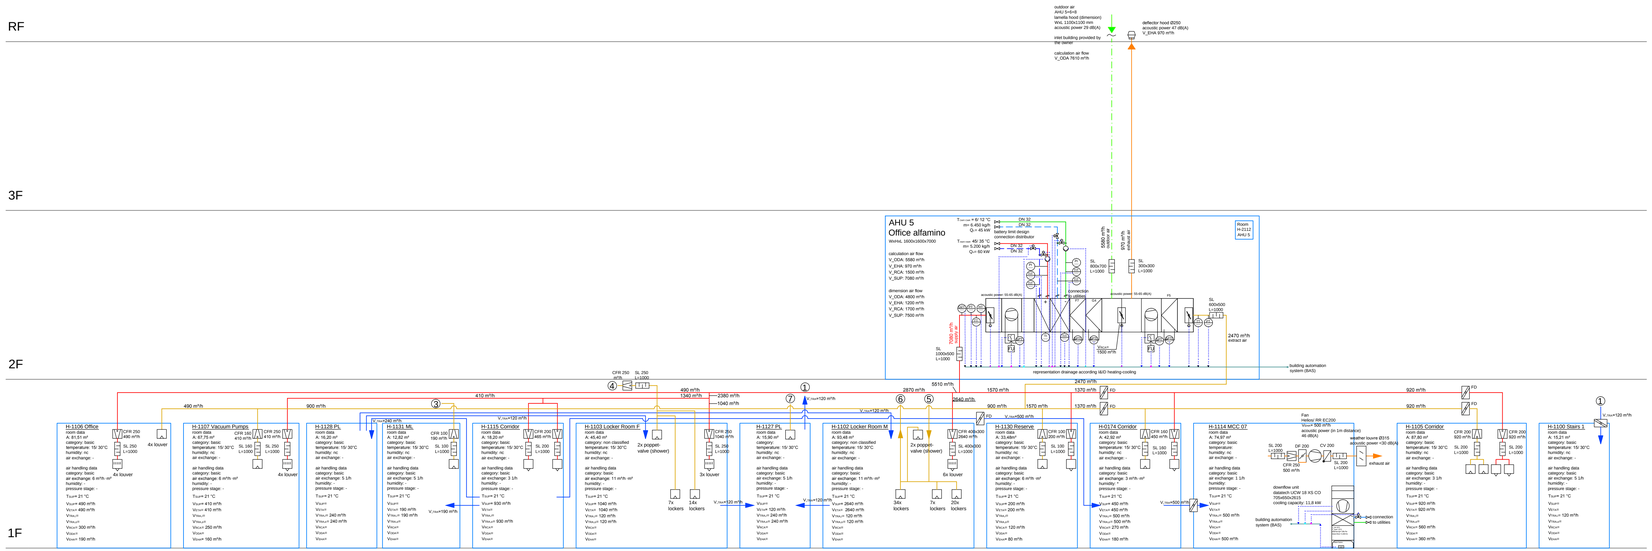

index	date	changed	drawn by
-	-	-	---
-	-	-	---
B	10.08.2015	adaptation symbolism according nestlé standard	SHe
A	13.07.2015	adaption labeling	SHe

cad design: \CAD\

this plan replaced plan number: -

builder:

Detailed Engineering
Design Freeze
for preparation of technical specifications
for tendering
approved by discipline responsible

Date Rost Engaber Jens Mohenacker

engineering consultant:

liebert INGENIEURBÜRO FÜR VERSORGUNGSTECHNIK
Hohenstraße 17 Tel. +49 (0)771/1589790 e-Mail: info@liebert-ing.de
78183 Hüfingen Fax +49 (0)771/15897933 Homepage: http://www.liebert-ing.de

this plan is the exclusive property of IB-Liebert and shall not be disclosed or reproduced without its written autorization

project status: detail-design

reference hight: -

project:
Nestlé
Netherlands

title:
P&ID´s
AHU 5 schematic
detail-design

agent: ---

drawn by: ---

date: 13.07.2015

scale: 1 :
paper-size: 970x420

plannumber:

project	building number	section	plan type	plan number	index	grid square
753	1779	---	05C	0203	-B	--