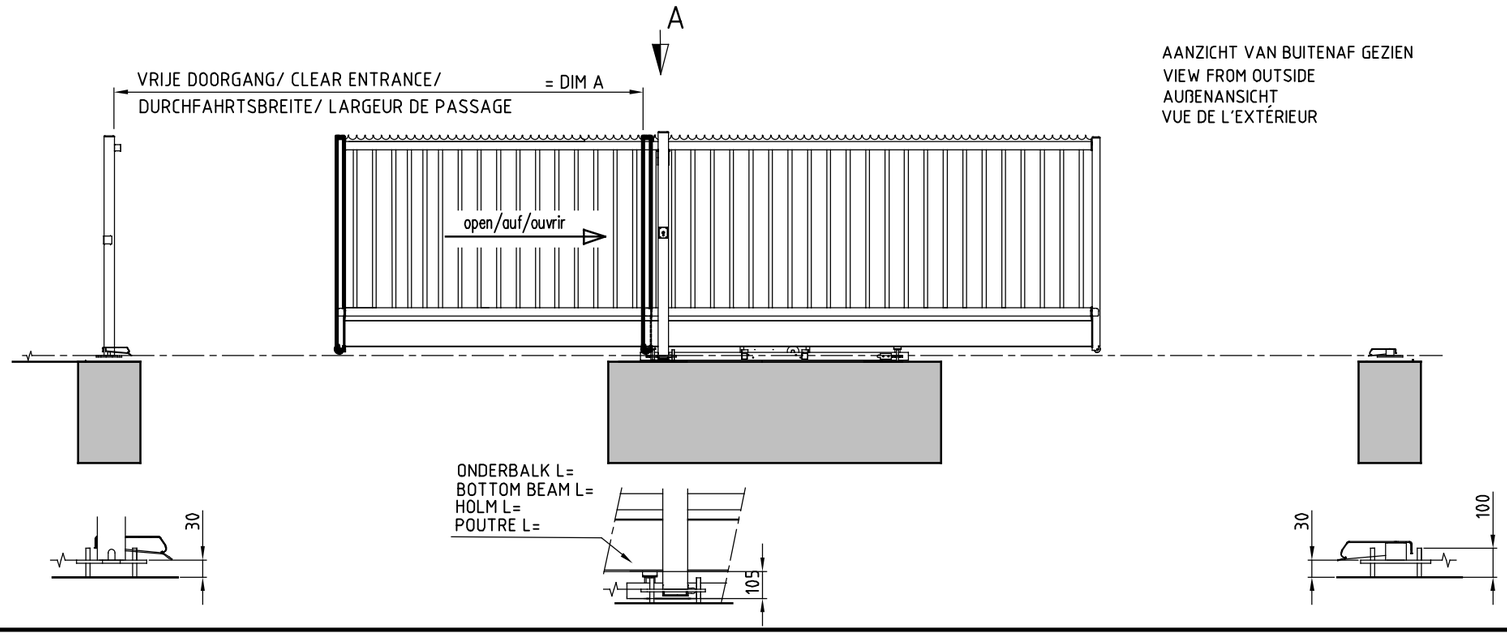

AANZICHT VAN BUITENAF GEZIEN
VIEW FROM OUTSIDE
AUßENANSICHT
VUE DE L'EXTÉRIEUR

	L=	A	B	C	CT	XGS	D	E	F	G
3 m	4350	3250	7960	800	1380	X	3480	1815	X	2990
4 m	5250	4150	9760	800	1380	X	4380	2265	X	3890
5 m	6450	5150	11960	1000	1580	X	5380	2765	X	4890
6 m	7200	5900	13460	1000	1580	X	6130	3140	X	5640
7 m	8700	7100	16360	1300	1880	X	7330	3740	7330	6840
8 m	10500	8300	19360	1900	2480	X	8530	4340	8530	8040
9m	11400	9200	21160	1900	2480	X	9430	4790	9430	8940
10 m	12900	10200	23660	2400	2980	XGS	10430	5290	10430	9940

	L=	A	B	C	CT	XGS	D	E	F	G
3 m	4350	3160	7960	800	1380	X	3480	1860	X	2990
4 m	5250	4060	9760	800	1380	X	4380	2310	X	3890
5 m	6450	5060	11960	1000	1580	X	5380	2810	X	4890
6 m	7200	5810	13460	1000	1580	X	6130	3185	X	5640
7 m	8700	7010	16360	1300	1880	X	7330	3785	7330	6840
8 m	10500	8210	19360	1900	2480	X	8530	4385	8530	8040
9 m	11400	9110	21160	1900	2480	X	9430	4835	9430	8940
10 m	12900	10110	23660	2400	2980	XGS	10430	5335	10430	9940

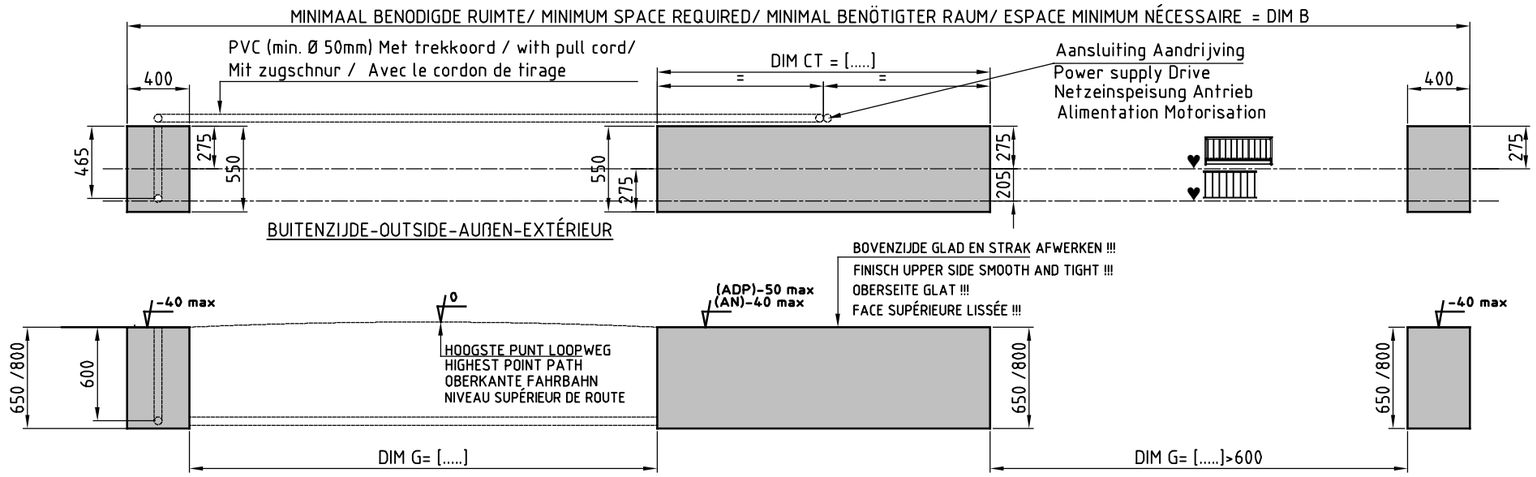

XGS — EXTRA GELEIDEPORTAAL
EXTRA GUIDING POST
EXTRA FÜRUNGSPFOSTE
PORTIQUE DE GUIDAGE ADDITIONNEL

AANZICHT/ VIEW/ ANSICHT/ VUE A

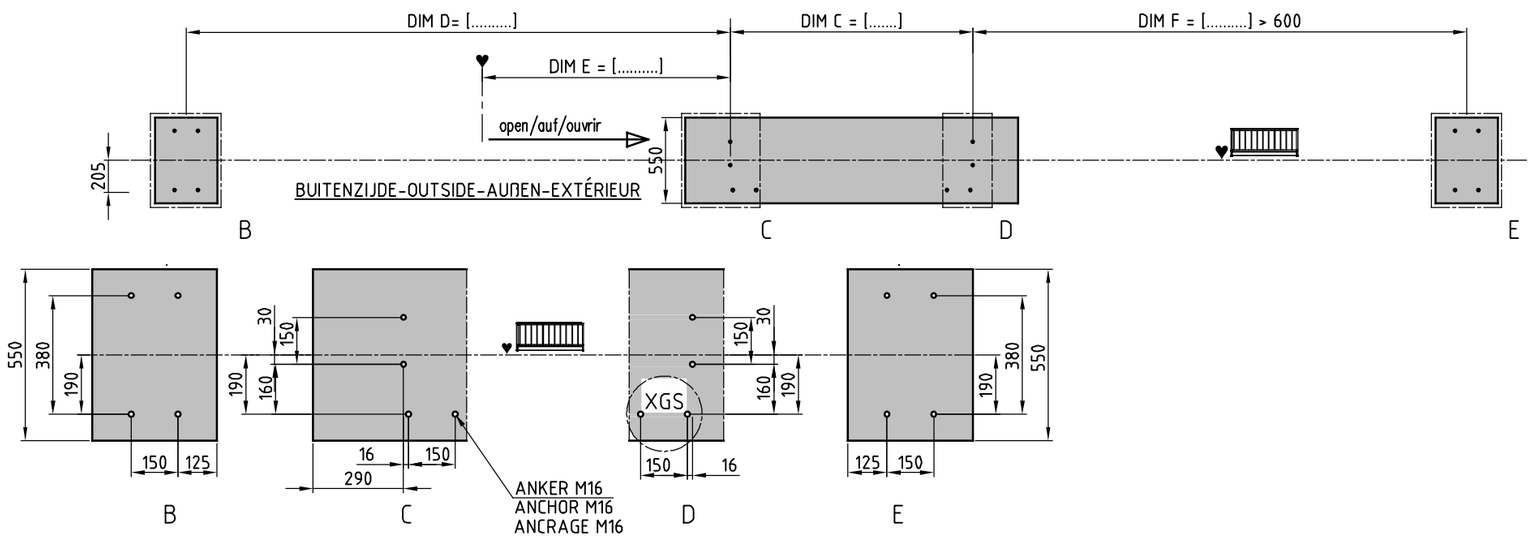

AN = ANKER M16
ANCHOR M16
ANCRAGE M16

ADP = ADAPTERPLAAT DMV SCHROEFANKERS 12mm (2x)
ADAPTER PLATE USING SCREW ANCHORS 12mm (2 x)
ADAPTERPLATTE MIT SCHRAUBENANKER 12mm (2 X)
PLAQUE D'ADAPTATION à L'AIDE DE CHEVILLES 12mm (2x)

♥ Hart doorgang poort
Centre clear entrance gate
Mitte durchfahrt tor
Axe de largeur de passage

♥ Hartlijn Poort/ Gate Line /
Torflucht / Axe Barrière

♥ Hekwerklijn/ Fence line/
Zaunflucht / alignement clôture

ATTENTION:
GRONDDRUK / EARTH PRESSURE 4mPa
ERDDRUCK / RÉSISTANCE DU SOL 4mPa

E						
D						
C						
B	26-03-20	T.T.				
A	23-06-20	T.T.				
	Date	Signed	Check-ed			

B&G

Projection: American

Project: ECO-LINER

Description: FUNDATIE / FOUNDATION
FUNDAMENT / FONDATION RIGHT

Drawing no. WB 09383 B

Scale: 1:20 | Unit: mm | Mat. | Treat. | 1V1

Tolerance principle | Gen.tol.

Geometric tolerance | Gen. roughness

All rights reserved. Reproduction in whole or in parts is prohibited without the written consent of the copyright owner

A1

Replaces Drawing no.: WB 09383 A