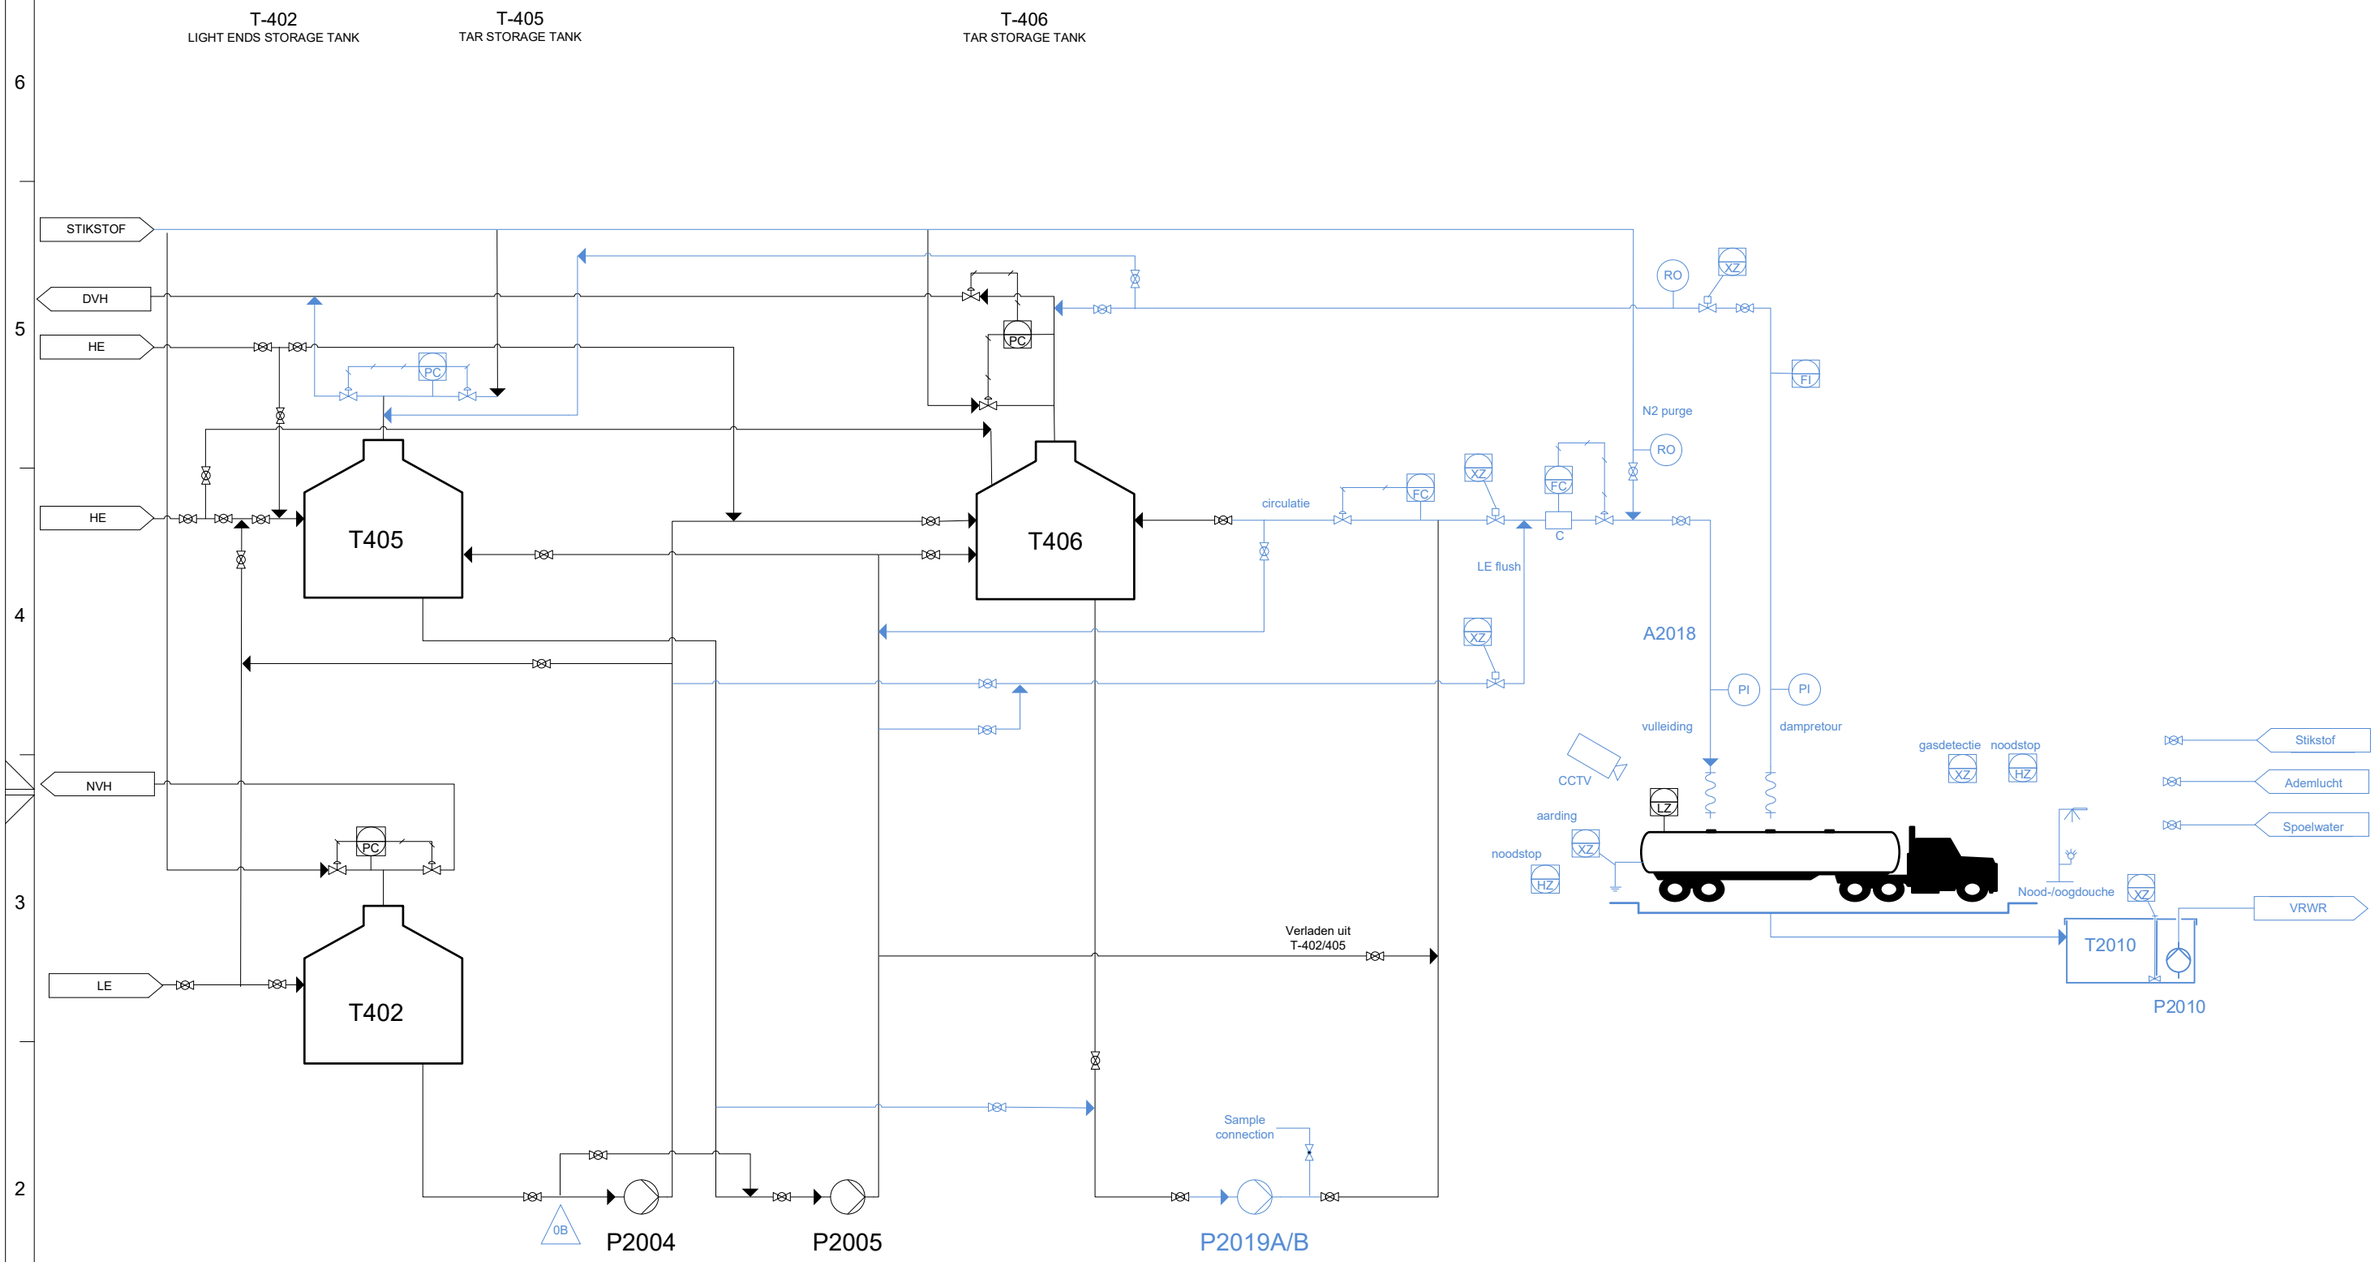

CONFIDENTIAL
FOR INTERNAL USE ONLY

Project: B2017.053 TAR TRUCK VERLADING

Rev	Date	Description	By	ckd	app
2A					
0B	26-04-2019	For BDEP	BUD	RDO	ZER
0A	01-04-2019	For Approval	BUD	RDO	ZER
0	26-02-2019	For Comments	RDO	ZER	NIP

ShinEtsu

fact. no.	fact. dpt	processgr./-unit	itemcode/tag no.	project no.	size	higher reference doc. no.	part no
001	00	2000		B2017.053	A 3		

title: Process Flow Diagram
TAR verlading NIEUW

fact./fact.dept: Botlek
project: TAR Verlading

rev	date	by	dept.	ckd
D				
C				
B				
A				
–				

scale | dimensions in mm | Am. proj. | separate partslist | doc.type | abbr. | taken from/replaces/drwg no.location

ShinEtsu

doc.no. 4.002.483 sh. 1 of 1

88-06 57.16.42 E

DOS-filename: DOSF
Tabletmenu: AMENU
AutoCAD-rev.: AREV