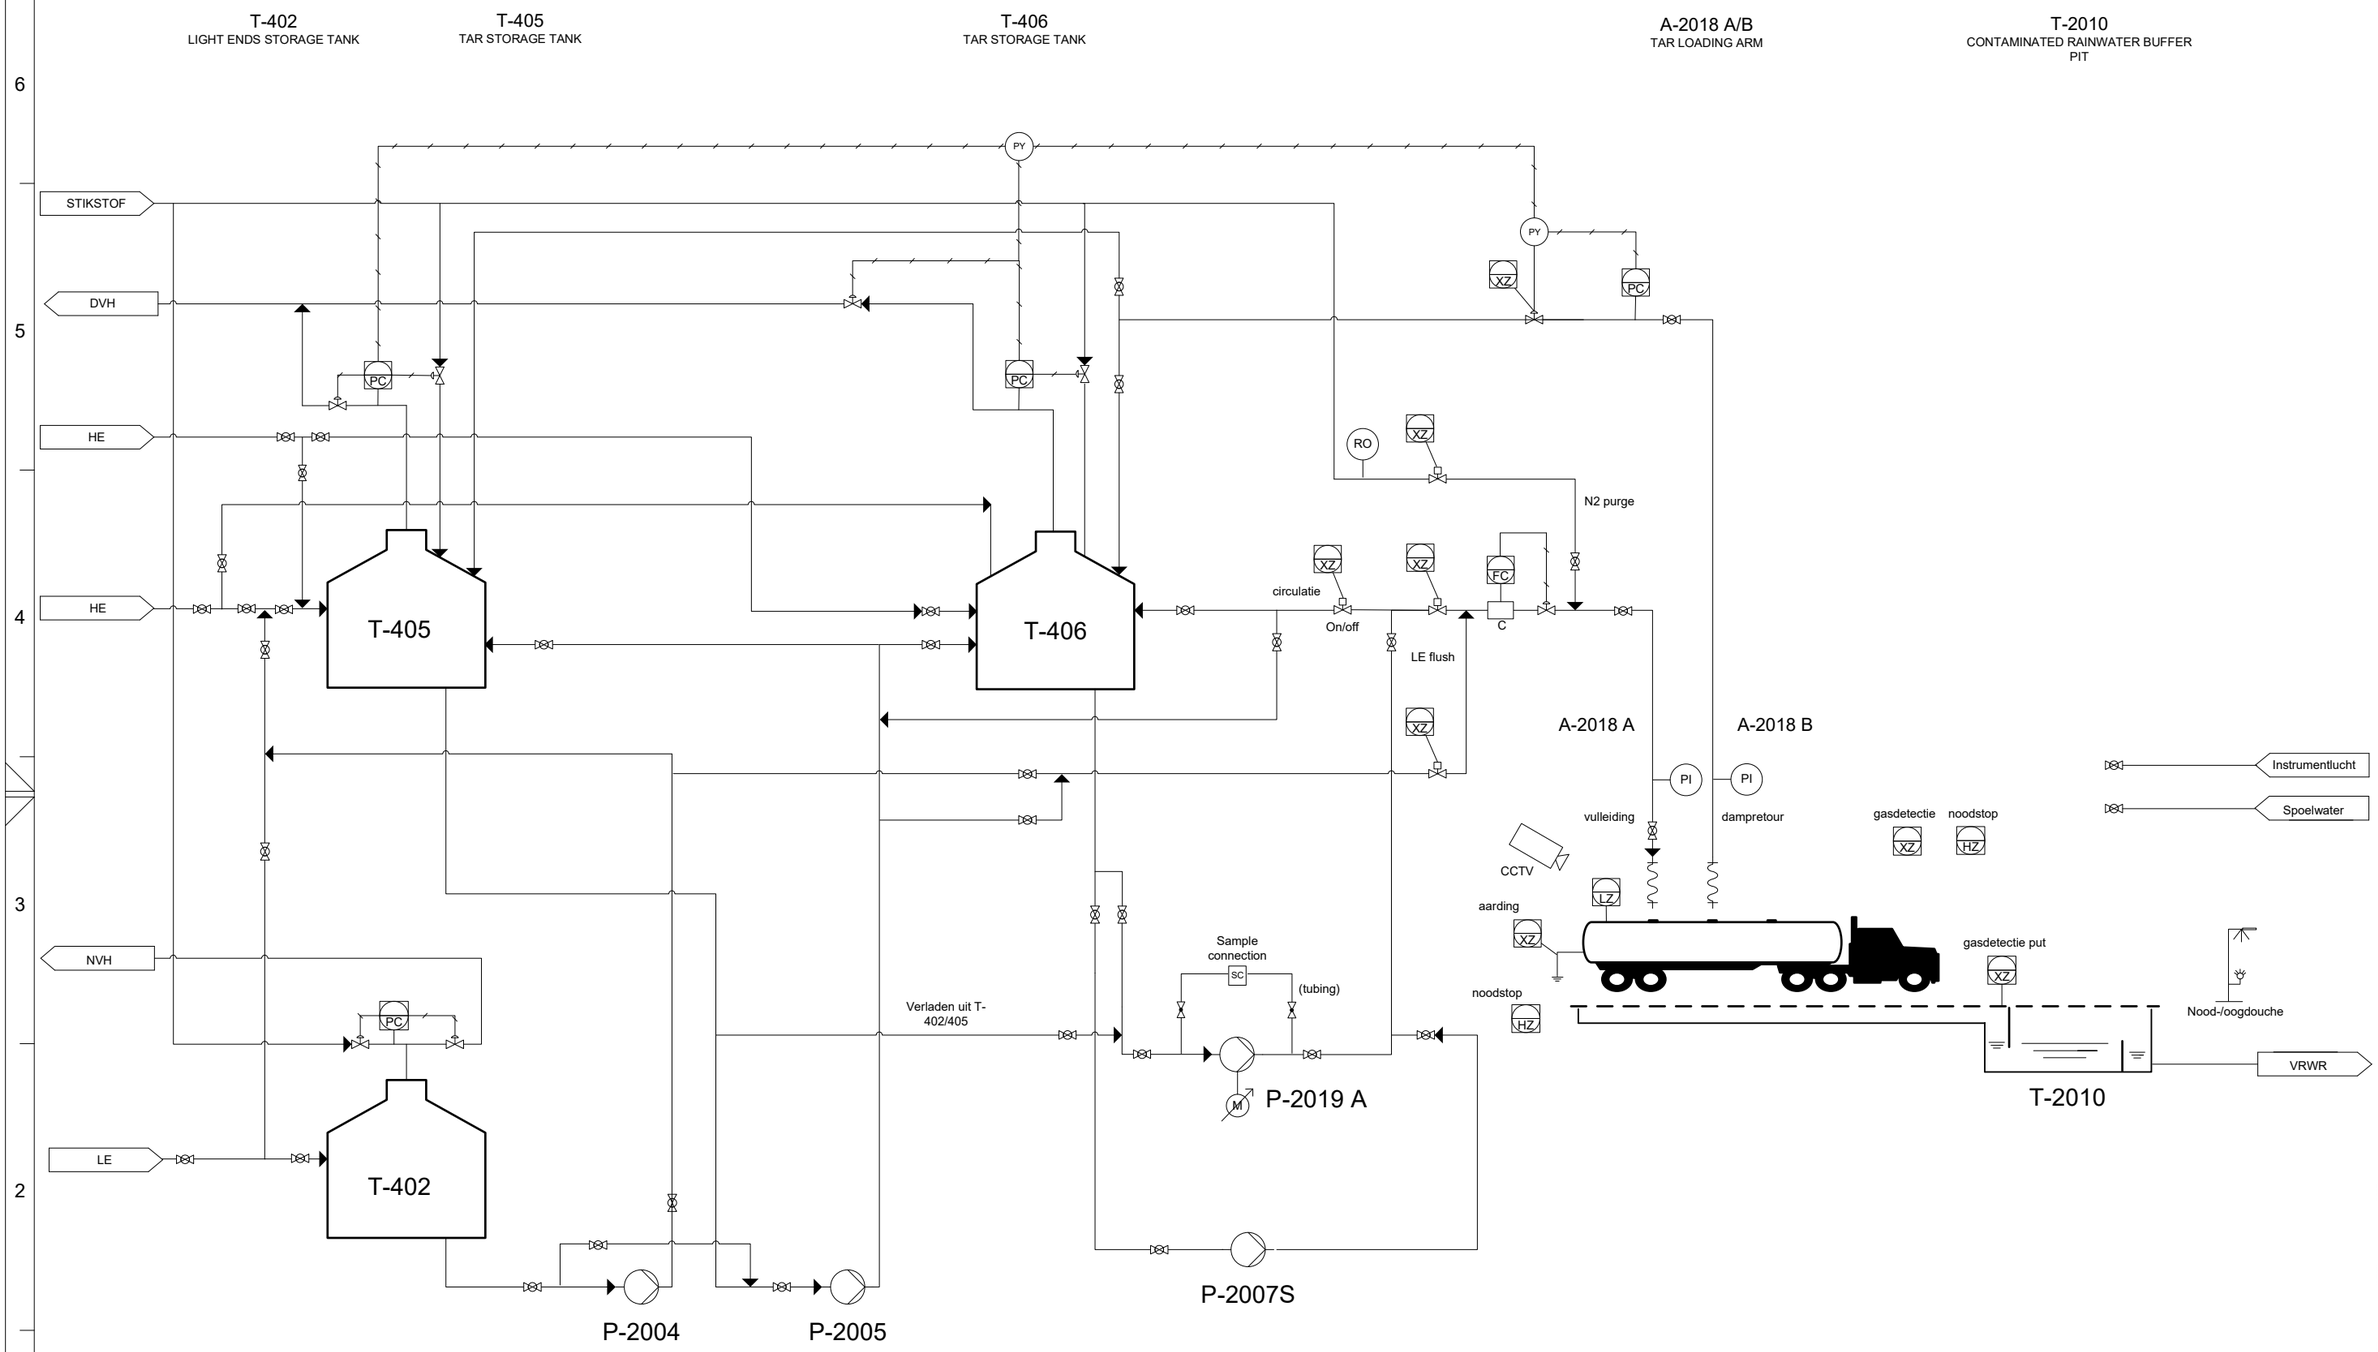

PFD rev 0C – FINAL

-Blinded connections not shown Anymore
-Reduced to amount of handvalves shown

P-2004 LE PUMP	P-2005 TAR PUMP	P-2007S WASTE PUMP
P-2019 A WASTE PUMP		

CONFIDENTIAL
FOR INTERNAL USE ONLY

Project: B2017.053 TAR VERLADING

Rev	Date	Description	By	ckd	app
0C	21-09-2020	Update Phases	KPE		
0B	26-04-2019	For BDEP	BUD	RDO	ZER
0A	01-04-2019	For Approval	BUD	RDO	ZER
0	26-02-2019	For Comments	RDO	ZER	NIP

ShinEtsu

fact. no.	fact.dpt	processgr./-unit	itemcode/tag no.	project no.	size	reference doc. no.	part no
001	00	2000		B2017.053	A 3		

title: Process Flow Diagram TAR verlading NIEUW

fact./fact.dept: Botlek
project: TAR Verlading

rev	date	by	dept.	ckd
D				
C				
B				
A				
–				

scale | dimensions in mm | Am. proj. | separate partslist | doc.type | abbr.

taken from/replaces/drwg no.location

ShinEtsu

doc.no. Hold for Final

sh. 1 of 1

88-08

57.16.42 E

DOS-filename: DOSF AMENU AREV Table/menu: AMENU AREV AutoCAD-rev: DOSF AMENU AREV