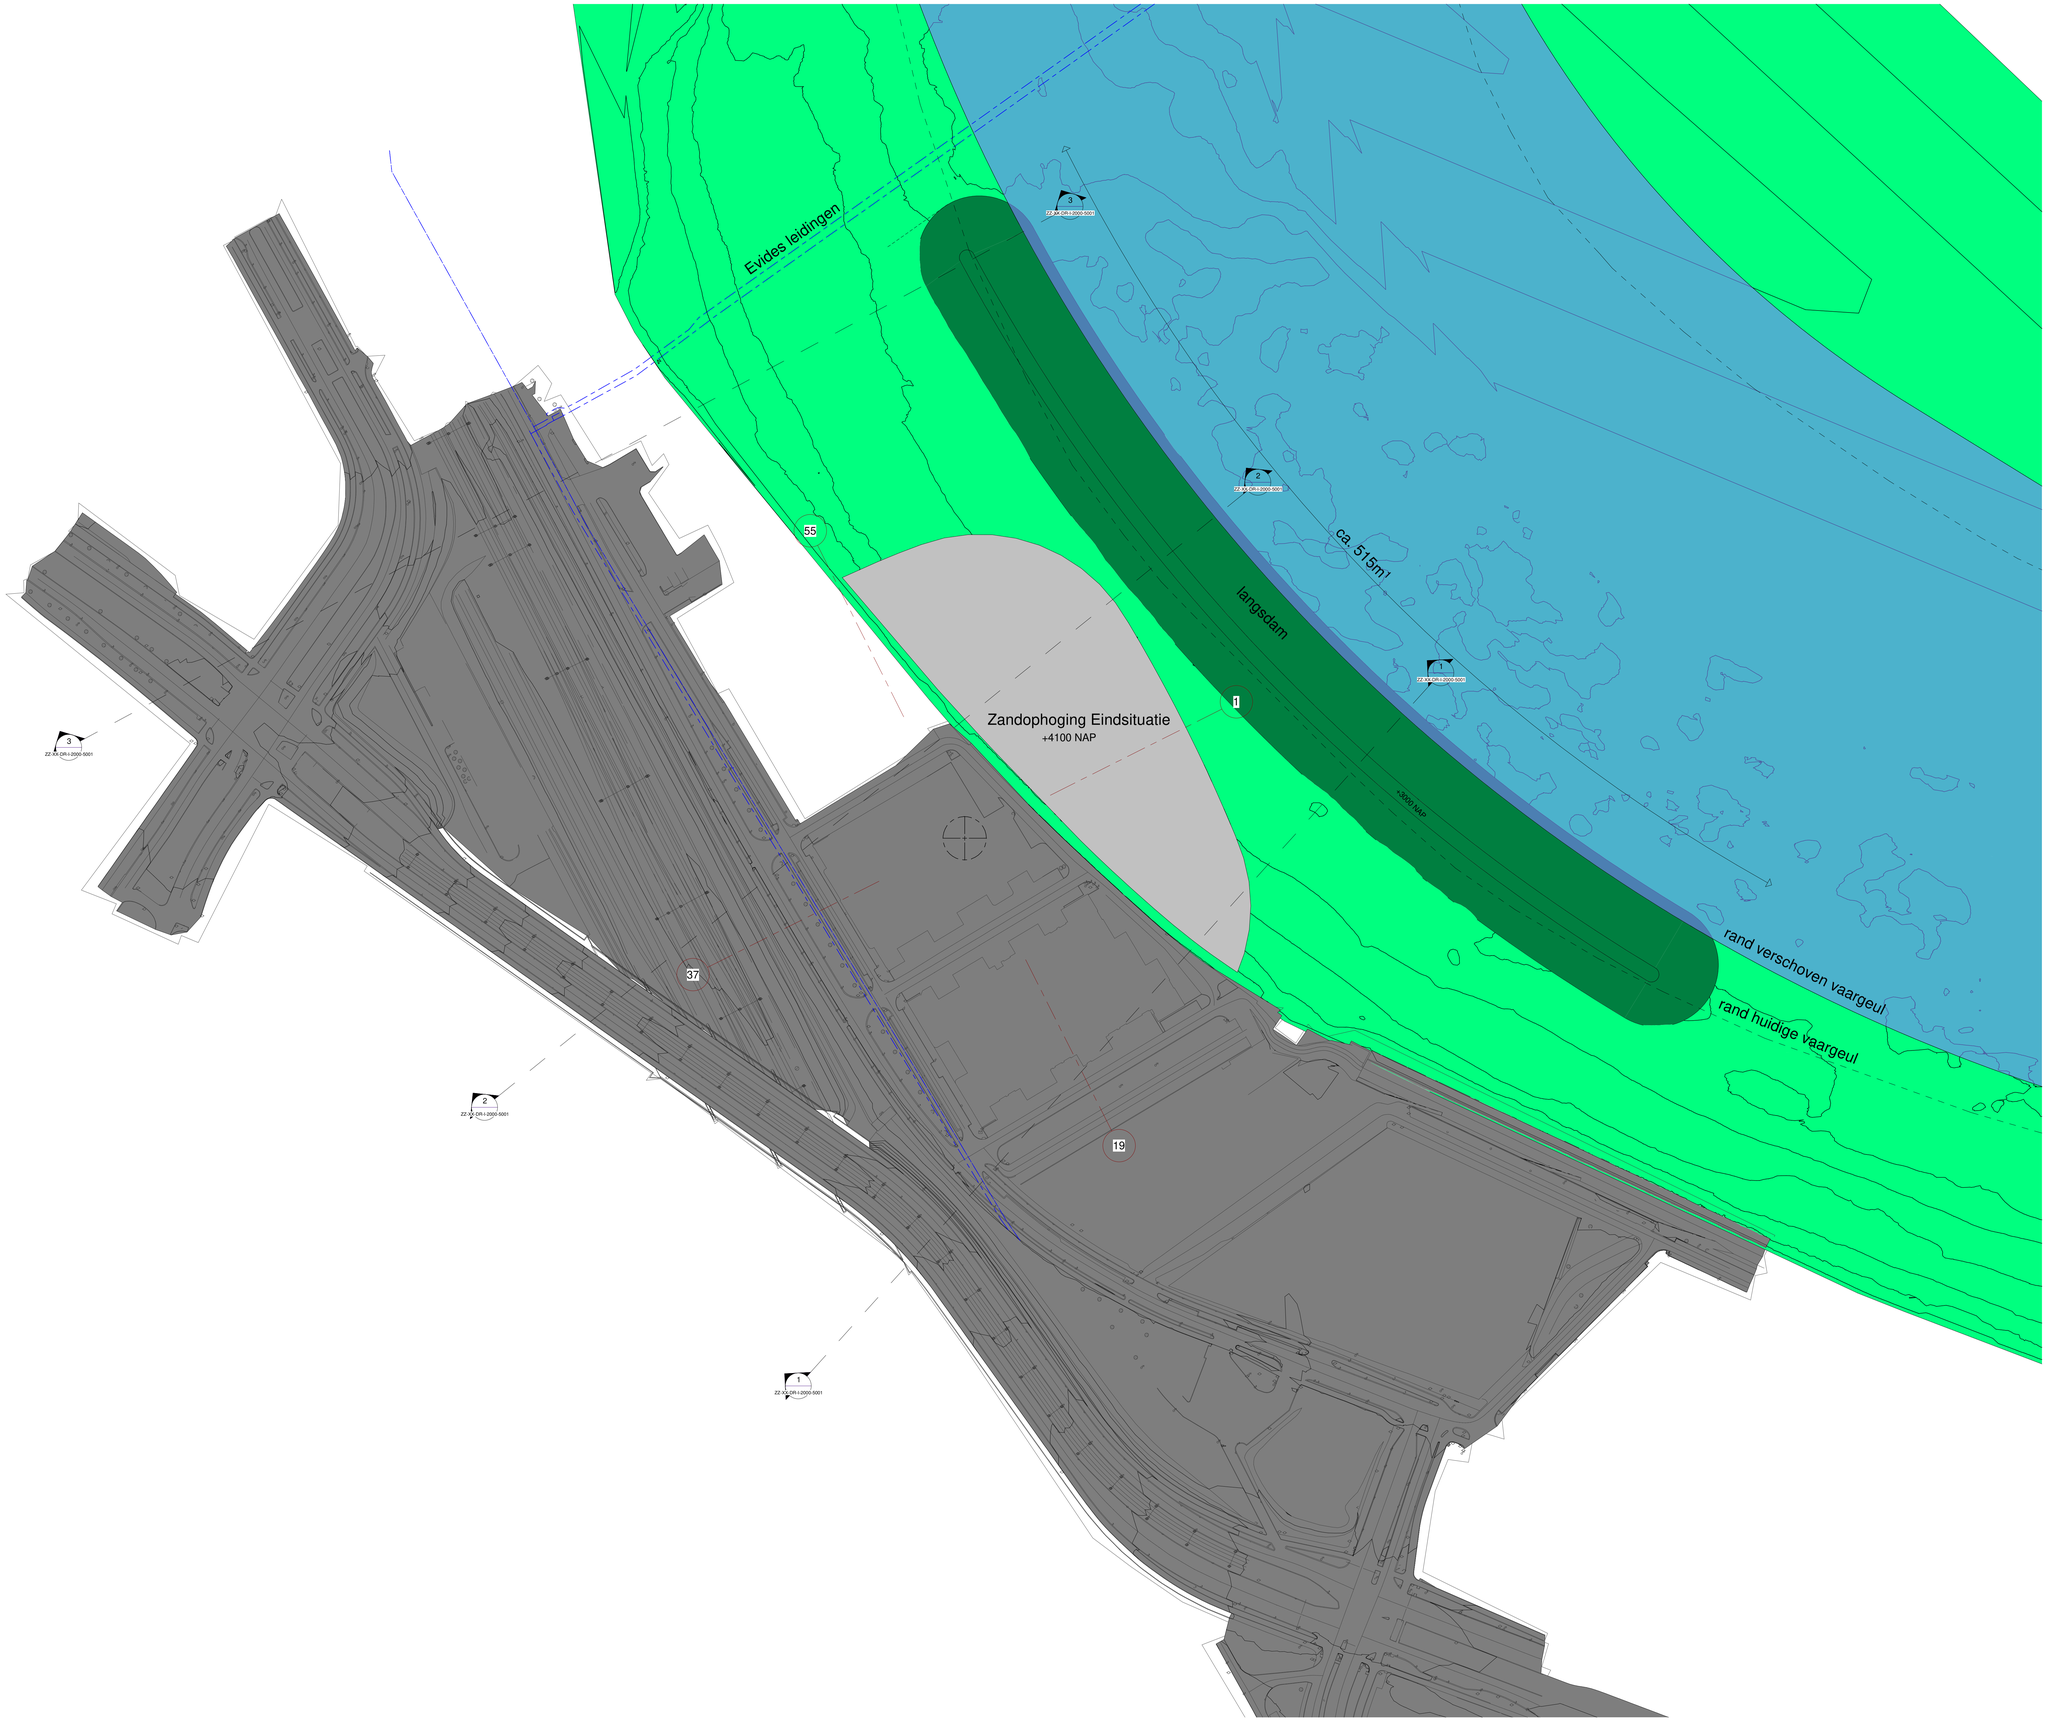

Watercompensatie Eindsituatie

Comments	Volume
watercompensatie eindsituatie	31991 m³
watercompensatie langsdam	8880 m³
	40871 m³

WIP:22-7-2019 15:11:29

Nr.	Date	Issued by	Issued to	Description

Designed By	Drawn By	Checked By	Approved By
Andre Schram	Steven Knol	Andre Schram	Janko Arts

Client
Feyenoord City

Project Name
Nieuw Stadion Feyenoord

Subject
Zandophoging
Eindsituatie
Situatie

HaskoningDHV Nederland B.V.
a company of:
Royal HaskoningDHV
Enhancing Society Together
Laan 1914 no 35
P.O. Box 1132
3800 BC Amersfoort
The Netherlands
C of C: nr. 58151154
T: +31 (0)33 4690 444
E: info@rhdhv.com
www.royalhaskoningdhv.com

Role	Geotechniek
Stage	Definitief Ontwerp
Scale	1 : 1000
P.Size	A0
Proj.Nr.	BF3499
Suitability	S1
Drw.Nr.	FEY-RHD-ZZ-XX-DR-I-1511-3002

© 2013 HaskoningDHV Nederland B.V. All intellectual property rights among which the copyright relates to this drawing shall rest with Royal HaskoningDHV. This drawing may not be used, copied or made available to third parties in any way without prior written consent of Royal HaskoningDHV. In the event of (partial) publication of this drawing, Royal HaskoningDHV is for explicitly prohibited in any way in whole or in part, with the exclusion of any other person than the client.

TEC-PLOT-V12.0
SM-001-Plot-Stadion-FEY_RHD_TOP_SOP_A0.stb