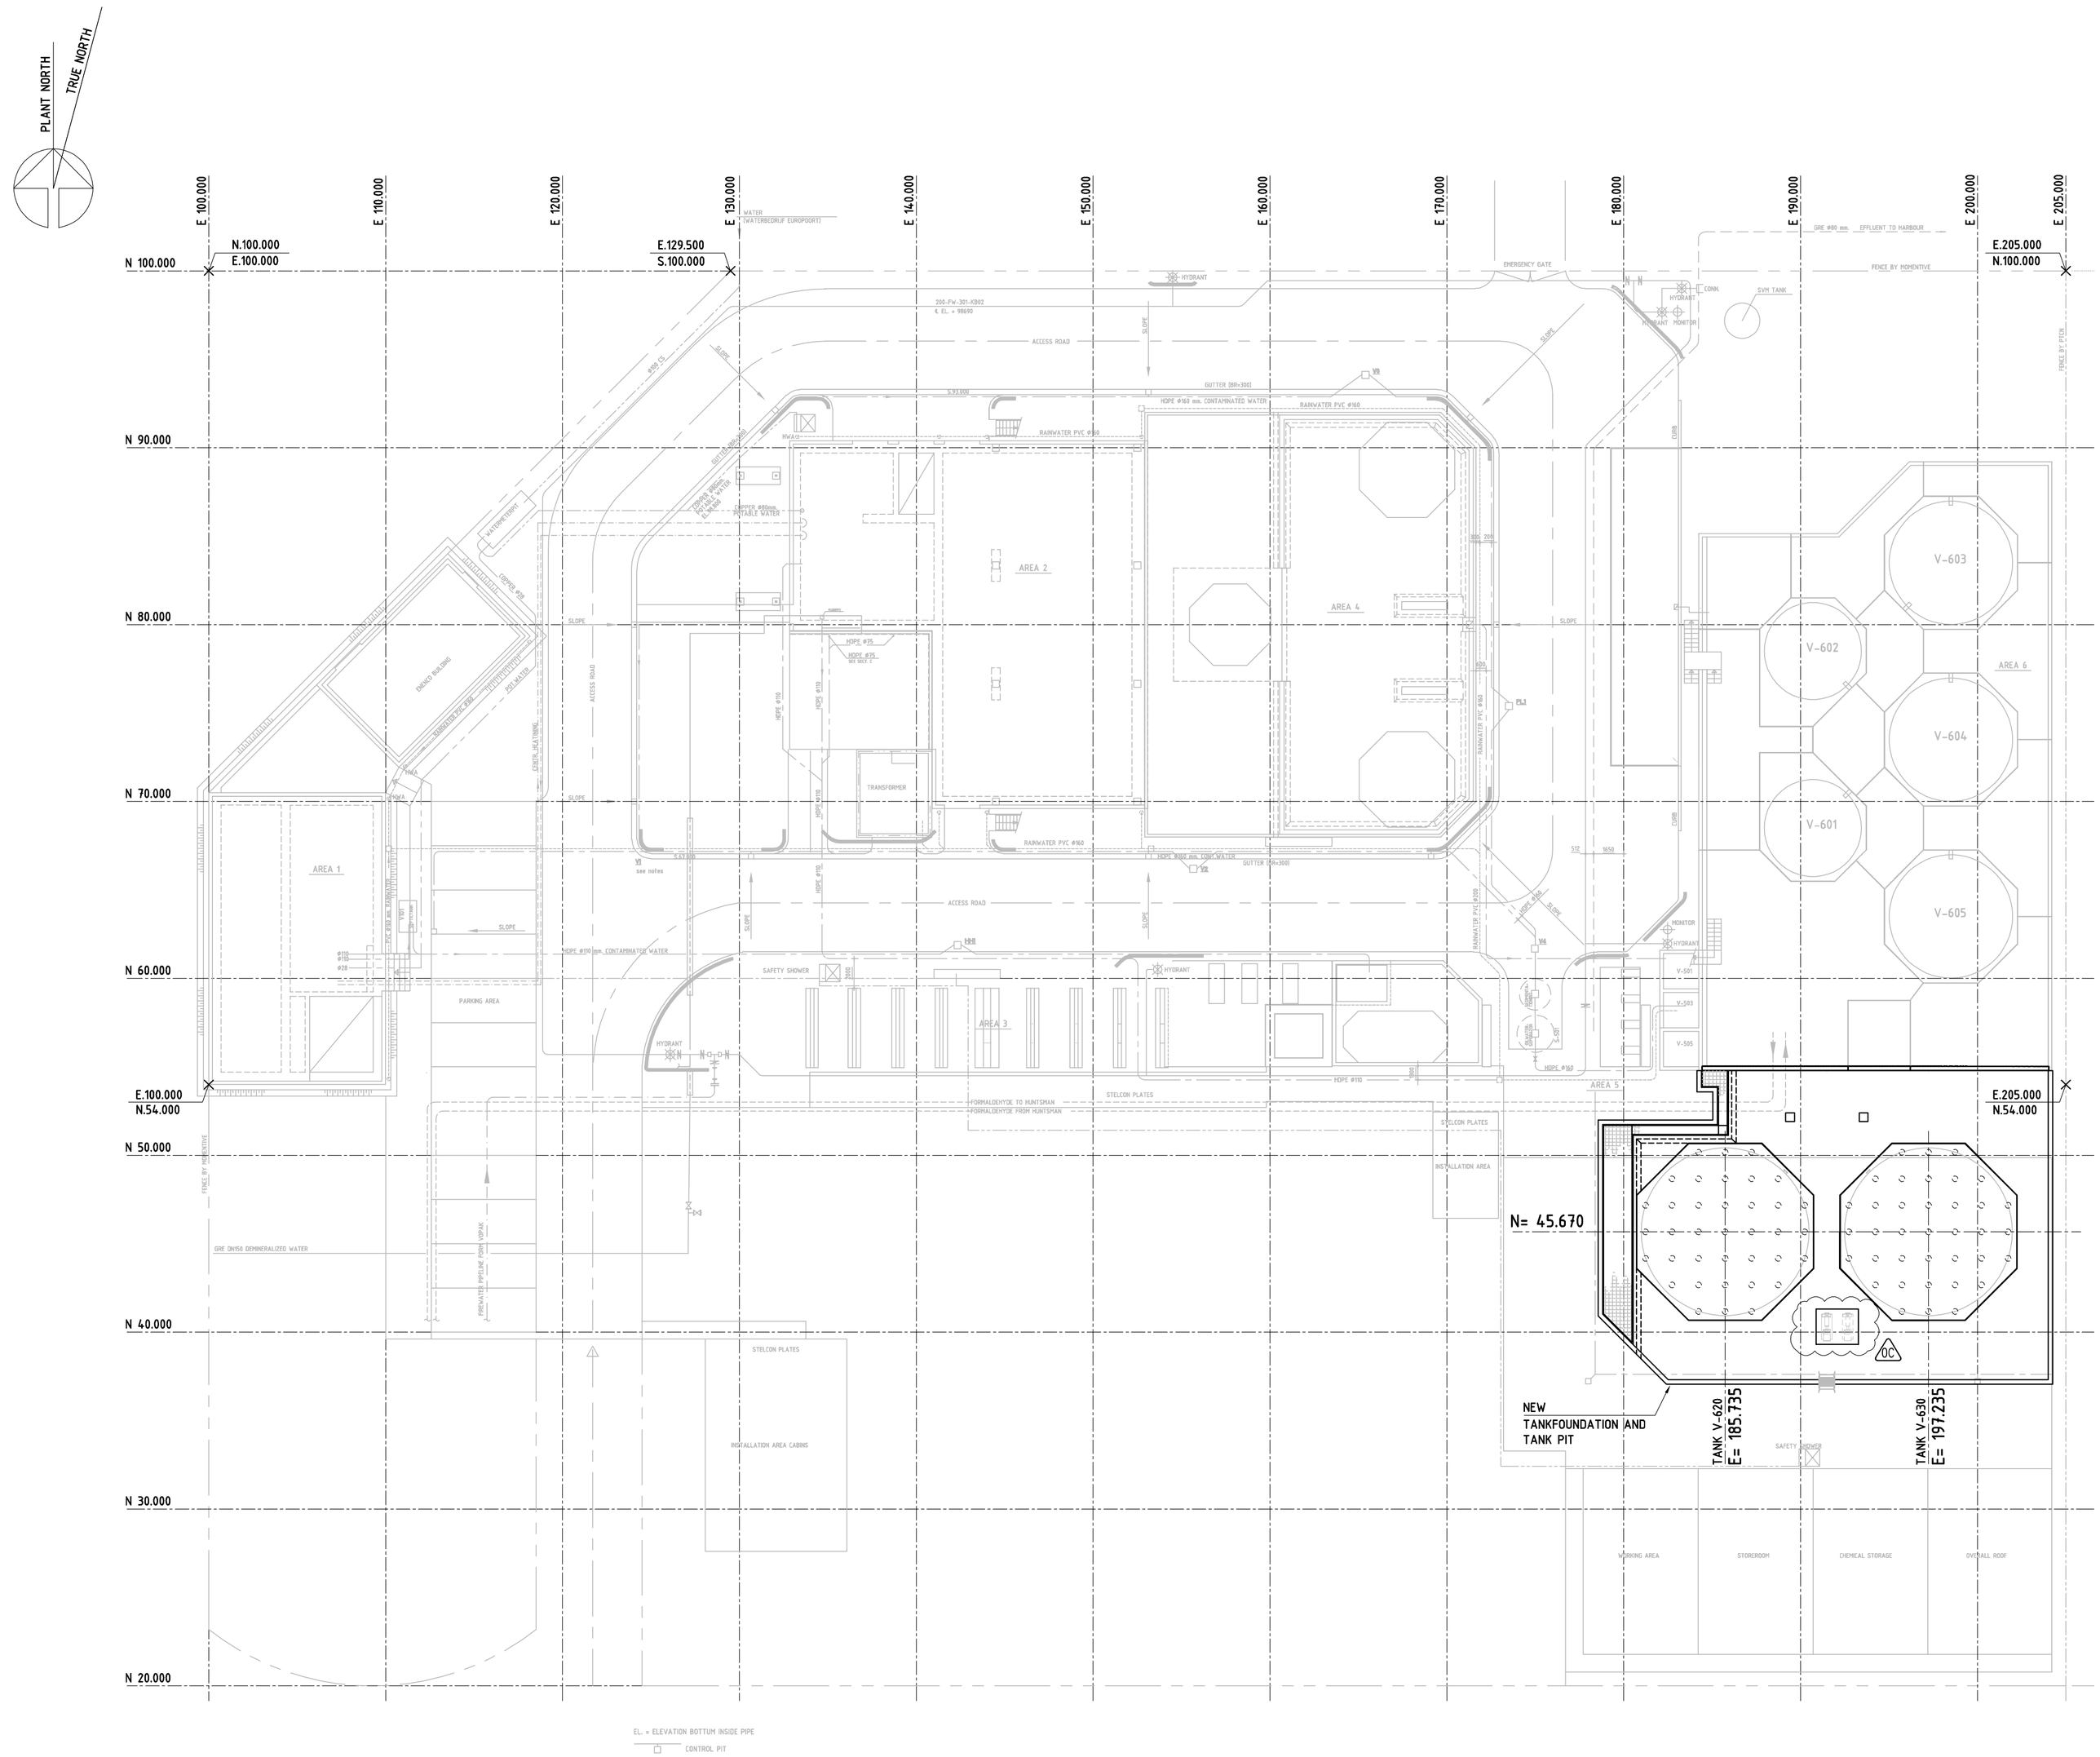

GENERAL NOTES

1. ELEVATION= EL. 100.000= +4.800 N.A.P.
2. COORDINATES & ELEVATIONS ARE GIVEN IN METRES.
3. DIMENSIONS ARE GIVEN IN MILLIMETRES.
4. IT IS NOT ALLOWED TO MEASURE FROM THIS DRAWING
5. ALL DIMENSIONS MUST BE CHECKED AT SITE

REFERENCE DOCUMENTS

- 308-FA-BUND600-6014 - FOUNDATION TANKS V-620 & V-630, TANK PIT - FORMWORK

BILFINGER Bilfinger Tebodin

ORDERNUMBER 53591 | SUB 01
DRAWINGNUMBER 1362001

FOR INFORMATION ONLY
09-Jul-2020
TEBODIN

REV.	DATE	DESCRIPTION	DRAWN	CHECKED	APPROVED
0C	10-07-2020	FINAL	LTEI	BLEE	MMLR
0B	21-04-2020	RELEASED FOR CONSTRUCTION	RBKS	BLEE	GJAS
0A	23-08-2019	FIRST ISSUE	KTNG	BLEE	SBTI

CLIENT: HEXION BV

PROJECT: FORMALINE STORAGE BUND

BILFINGER Bilfinger Tebodin

TITLE
SITE LAY-OUT
FOUNDATION TANKS V-620 & V-630
TANK PIT

OFFICE	DISC.	SCALE	SIZE	ORDERNUMBER	SUB	DRAWINGNUMBER	SHT	OF	REV.
SCHIEDAM	313	1:200	A1	T53591	01	308-FA-Bund600-6012	1	1	0C

© TEBODIN 2019