DW 627204

Treat Sparger Unit
(bxlxh = 6,1x7,4x3,0m)

T.O. Unit EL. 16.525

ANALYZE FOR SAFETY, ECOLOGY, AND MINIMUM ESSENTIAL DESIGN

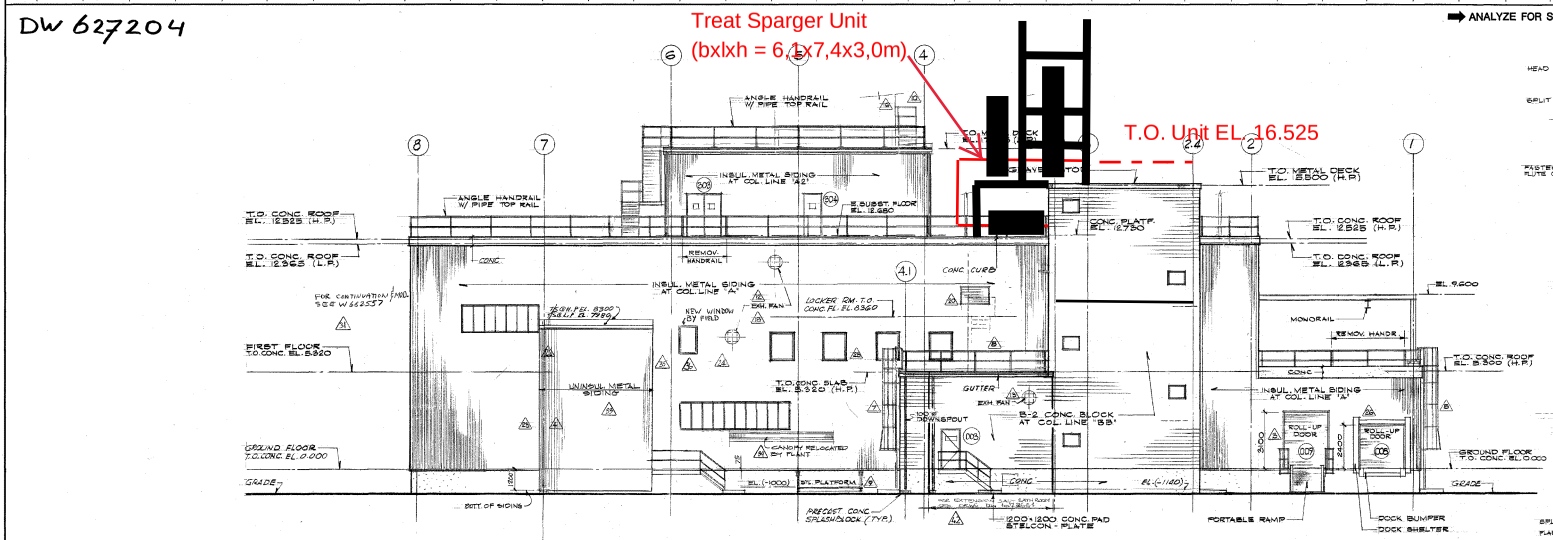

WEST ELEVATION

FOR BUILDING ADDITION & RENOVATION UNDER PROJECT 113491 SEE DWG. W662557

LIMITS OF BUILDING ADDITION UNDER PROJECT 1028 (SEE WEST ELEV. DWG W 684845)

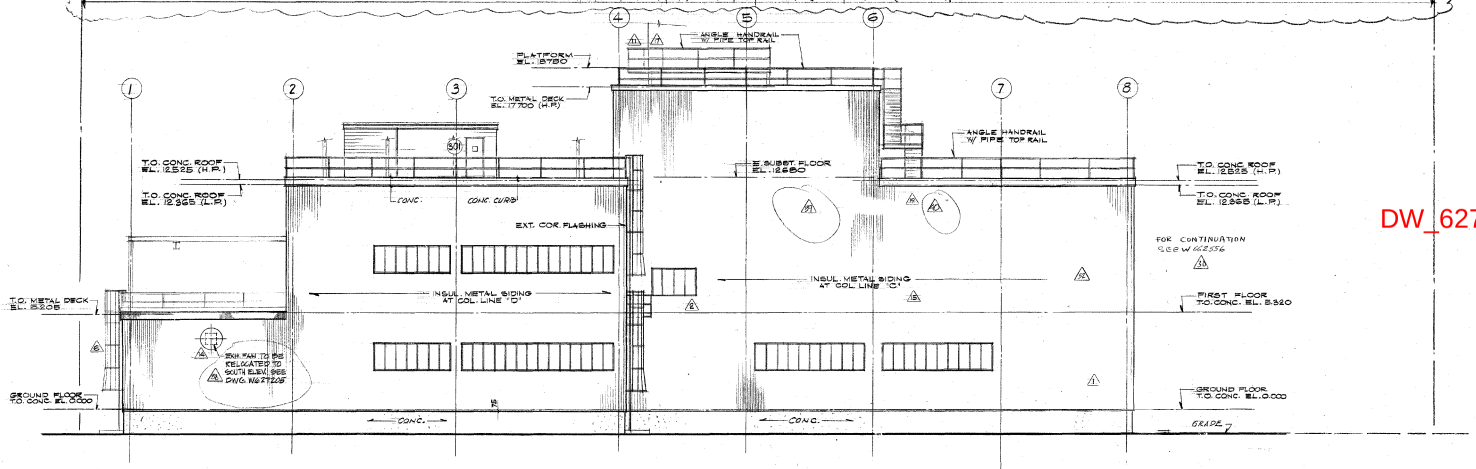

EAST ELEVATION

FOR BUILDING ADDITION & RENOVATION UNDER PROJECT 9553 SEE DWG. W662556

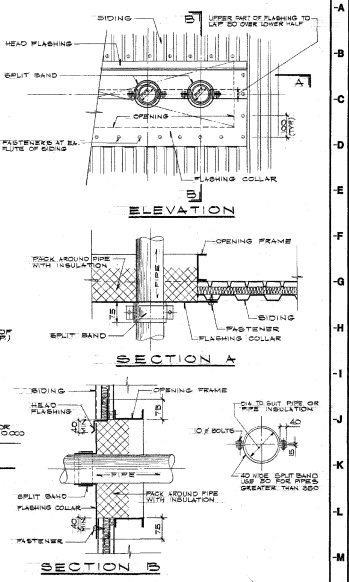

PIPE FLASHING AT SIDING PENETRATIONS

DETAIL 20 (N.T.S.)

NOTE: FOR LOCATION OF PIPE PENETRATIONS SEE PROCESS DWG'S W 648279, W 648280, W 681545

WABO
05-01-2021
FLUOR CONSULTANTS B.V.

DW627204 LAST REV. 41

DW_627204_0 West Elevation - NEW

REVISIONS 37 THRU 37 INCLUSIVE SHALL BE INCLUDED IN BID PACKAGE NO. D

M/F	BLDG.	PROJ.	DA	TYPE	DW 627204	LAST REV. 42
		8553 9553	1460	41		
		1028	2047	41		

THIS DRAWING SUPERSEDES W 627204 REV. 40

DORDRECHT WORKS
COPOLYMER FINISHING FACILITIES
FINISHING BUILDING
EAST & WEST ELEVATIONS
ARCHITECTURAL

PROJ	NO.	REVISION	RVSD	CHKD	APPD	DATE
1028	33	ADDED STAIR ENCLOSURE				
	34	RELOCATED CANOPY				
9553	35	REMOVED WINDOWS				
9553	36	ADDED NEW WINDOW				
1028	37	ADDED NOTE				
1028	38-40	ADDED NOTE & RELOCATE EXH. & REMOVED LOUVERS				
C 3148	41	DW 627204 WAS W 627204				
C 3148	42	ADDED EXTENSION SALT BATH ROOM				

PROJ	NO.	REVISION	RVSD	CHKD	APPD	DATE
8553	18	RELOC. EXH. FANS & LOUVERS				
	19	ADDED LOUVER				
	20	ADDED DETAIL 20				
	21	8750 WAS 4750				
	22	DELETED WINDOW				
	23	REVISED WINDOWS				
	24	REV. DOOR 108 (WAS 8100 HIGH)				
9553	25-29	ADDED PROJ. 115491				
9553	30-31	ADDED NOTES				
9553	32	REMOV. LADDER, PLATF. & DOORS				

PROJ	NO.	REVISION	RVSD	CHKD	APPD	DATE
8553	1	REV. GLASS VISION PANEL AT DOOR				
	2	RELOC. & REVISED WINDOW				
	3	DELETED PLASTIC DOOR 7 OLD				
	4	ADDED WINDOW AND DELETED PART OF WINDOW				
	5	ADDED LADDER W/ CAGE				
	6	ADDED HANDRAIL				
	7	ADDED STEEL PLATFORM				
	8	ADDED PLATFORM EL. 18750				
	9	ADDED LOUVERS & EXH. FANS				
	10	REVISED NEW PLATFORM EL. 18750				

STANDARDS

REFERENCE DRAWINGS		
W 627201	ARCH. - PLAN W 627205	ARCH. - ELEV.
W 627202	ARCH. - PLAN DW 628661	PERM WEST EXT WALL BATH ROOM
W 627203	ARCH. - PLAN	
W 628742	STL. - ELEV.	
W 628745	STL. - ELEV.	

THIS DRAWING HAS BEEN FURNISHED BY E. I. DU PONT DE NEMOURS & CO. THE INFORMATION AND KNOW-HOW THEREON MAY NOT BE USED NOR THE DRAWING REPRODUCED WITHOUT THE WRITTEN PERMISSION OF DU PONT. ALL REPRODUCTIONS IN WHOLE OR IN PART, INCLUDING VENDOR'S SHOP DRAWINGS, SHALL BEAR OR REFER TO THIS STAMP.

PROJECT 8553 - 9553 - 1028
SCALE 1:100
DATE
DRAWN J. LEVIN / K. SWIGONIK
CHECKED G. GLUBIAK
APPROVED-I.C.R.
APPROVED-FINAL

E. I. DU PONT DE NEMOURS & CO., INC.
WILMINGTON, DELAWARE
ENGINEERING DEPARTMENT

DW 627204

ORIGINAL DRAWING MADE ON DU PONT POLYESTER FILM