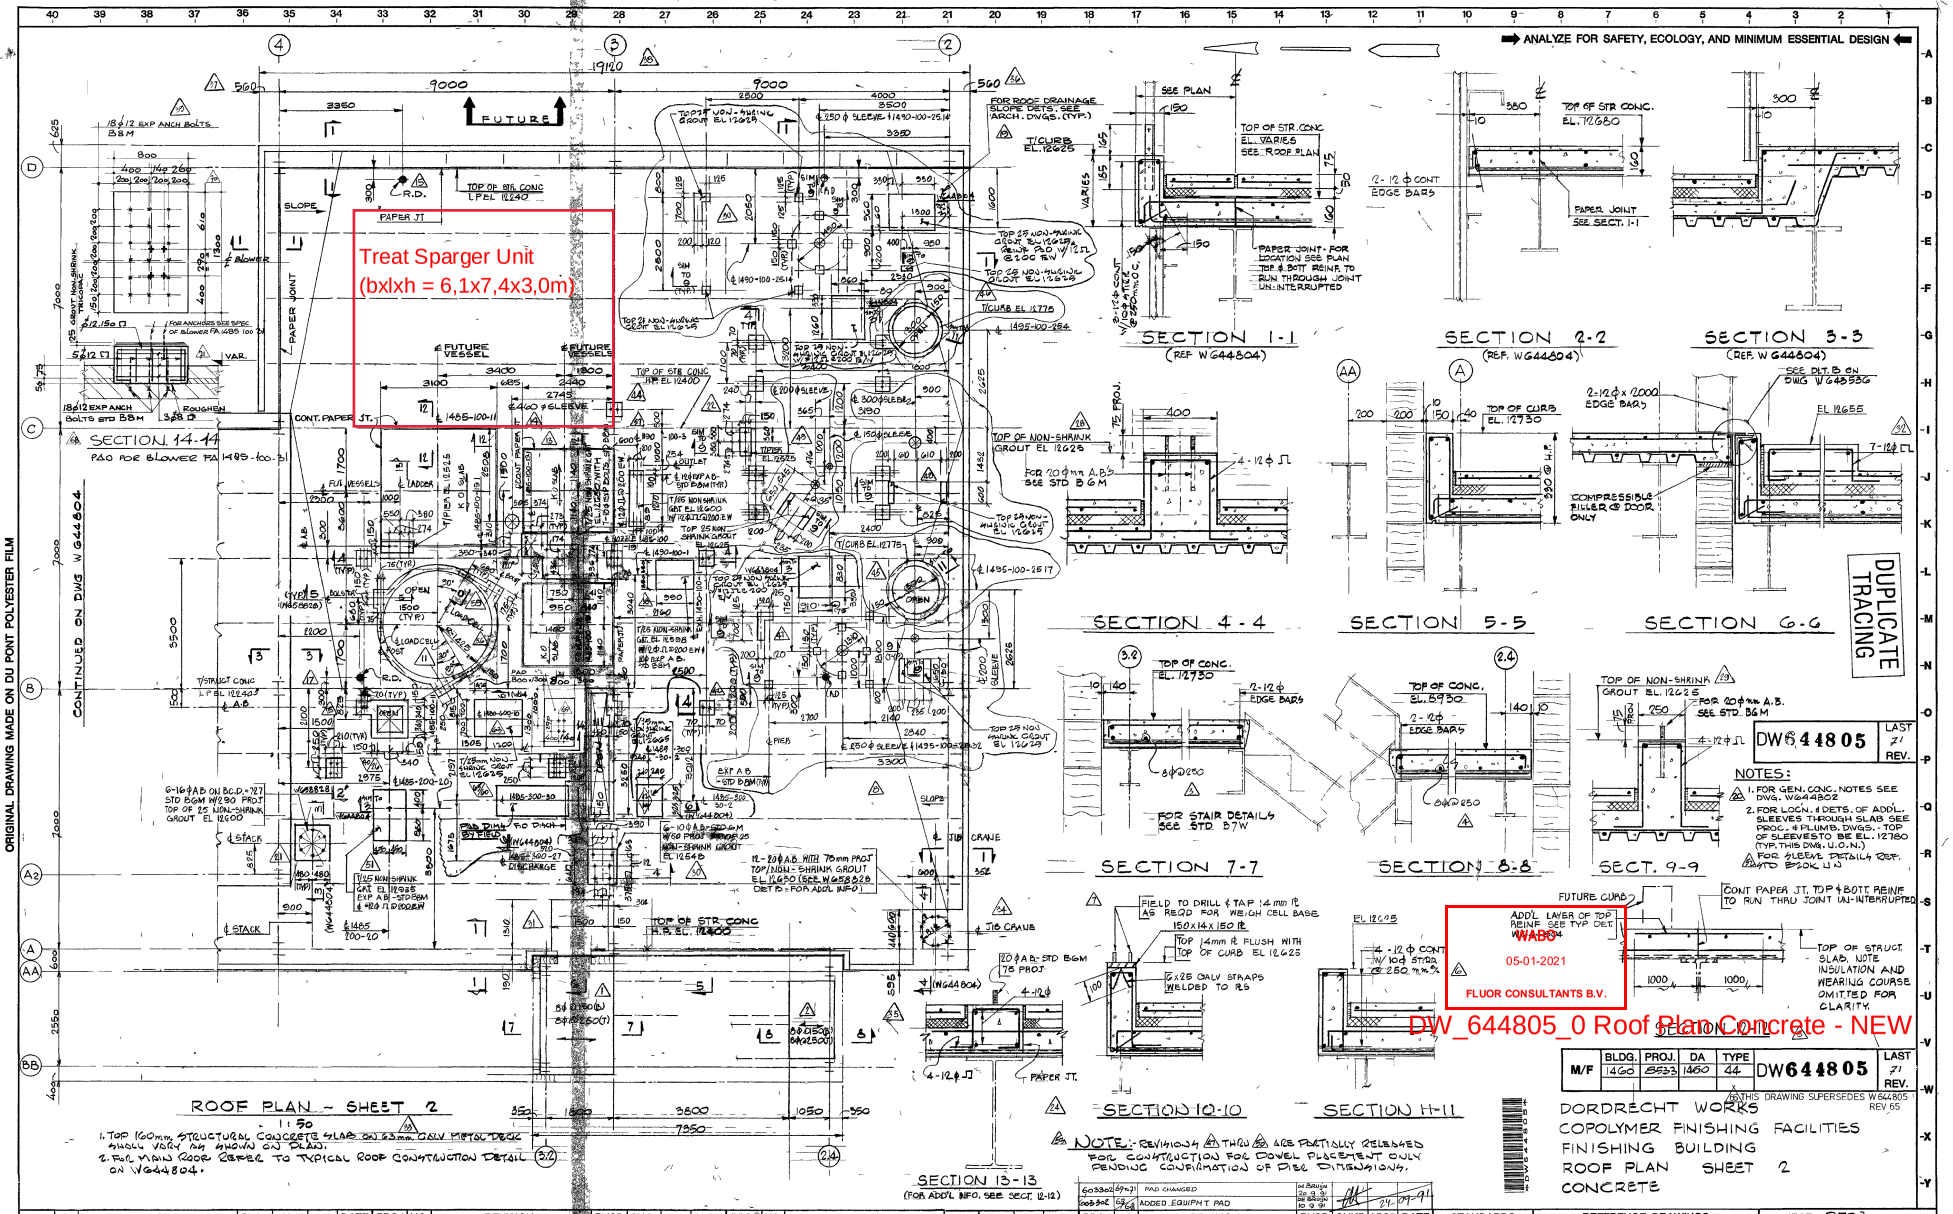
ANALYZE FOR SAFETY, ECOLOGY, AND MINIMUM ESSENTIAL DESIGN
Treat Sparger Unit
(bxlxh = 6,1x7,4x3,0m)
ROOF PLAN - SHEET 2
SECTION 1-1
SECTION 2-2
SECTION 3-3
SECTION 4-4
SECTION 5-5
SECTION 6-6
SECTION 7-7
SECTION 8-8
SECTION 9-9
SECTION 10-10
SECTION 11-11
SECTION 13-13
SECTION 14-14
DUPLICATE TRACING
ORIGINAL DRAWING MADE ON DU PONT POLYESTER FILM
CONTINUED ON DWG W 644804
DW 644805
NOTES:
1. FOR GEN. CONC. NOTES SEE DWG. W644802
2. FOR LOCN. & DETS. OF ADD'L. SLEEVES THROUGH SLAB SEE PROC. & PLUMB. DWGS. - TOP OF SLEEVES TO BE EL. 12780 (TYP. THIS DWG. U.O.N.)
3. FOR SLEEVE DETAILS REF. STD B30K U.N
ADD'L LAYER OF TOP REINF SEE TYP DET. W644804
05-01-2021
FLUOR CONSULTANTS B.V.
DW_644805_0 Roof Plan Concrete - NEW
M/F BLDG. PROJ. DA TYPE
1400 8533 1460 44
DW644805 LAST REV.
THIS DRAWING SUPERSEDES W 644805 REV 65
DORDRECHT WORKS
COPOLYMER FINISHING FACILITIES
FINISHING BUILDING
ROOF PLAN SHEET 2
CONCRETE
PROJECT 8533
SCALE 1:50 AND 1:10
DRAWN
CHECKED
APPROVED
APPROVED FINAL
THIS DRAWING HAS BEEN FURNISHED BY E. I. DU PONT DE NEMOURS & CO. THE INFORMATION AND KNOW-HOW THEREON MAY NOT BE USED NOR THE DRAWING REPRODUCED WITHOUT THE WRITTEN PERMISSION OF DU PONT. ALL REPRODUCTIONS IN WHOLE OR IN PART, INCLUDING VENDOR'S SHOP DRAWINGS, SHALL BEAR OR REFER TO THIS STAMP.
E. I. DU PONT DE NEMOURS & CO., INC.
WILMINGTON, DELAWARE
ENGINEERING DEPARTMENT
DW 644805