ANALYZE FOR SAFETY, ECOLOGY, AND MINIMUM ESSENTIAL DESIGN

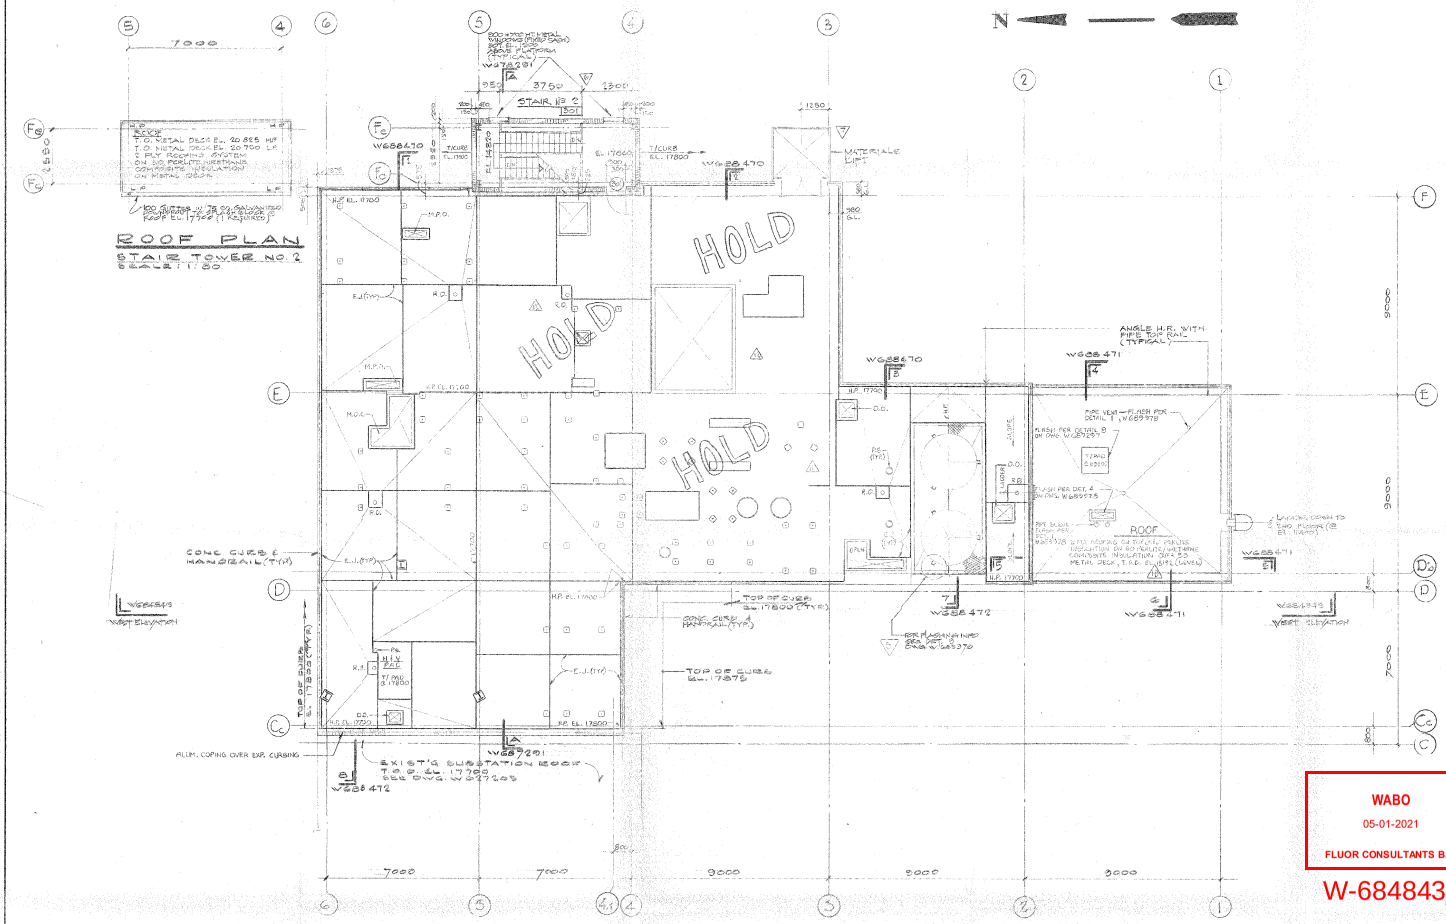

ORIGINAL DRAWING MADE ON DU PONT POLYESTER FILM

W 684843	LAST 13 REV.

NOTES

1. FOR ROOF PENETRATION ABBREVIATIONS SEE ROOFING LEGEND ON DWG. W 684841
2. ALL CONC. PADS, PIERS & CURBS SHALL BE SEALED WITH "LAMURITE" AS MFD. BY F. DEGENS. INSTALL PER MFR. STD SPEC. & DETAILS AND PROJECT SPEC. 8439 (WEAR SURFACE ONLY)
3. ANY ADDITIONAL PENETRATIONS NOT SHOWN SHALL BE INSTALLED PRIOR TO WEAR SURFACE INSTALLATION (TYP.)

WABO
05-01-2021
FLUOR CONSULTANTS B.V.

W-684843_001 Roof Plan - EXISTING

M/F	BLDG.	PROJ.	DA	TYPE	W 684843	LAST 13 REV.
		1028	2047	41		

DORDRECHT WORKS
VITON® MFG BLDG.
ROOF PLAN
ARCHITECTURAL

ROOF PLAN

75 (MIN) CONC. WEARING SURFACE ON 50 STYRENE INSULATION ON WATERPROOF MEMBRANE ON 160 CONC. STRUCTURAL SLAB U.N.

H.P. EL. 17700 (TYP UN)
L.P. EL. 17615

PROJ	NO.	REVISION	RVSD	CHKD	APPD	DATE
1028	11-13	REMOVED HOLD FROM (3) BKS.				
1028	1	ADDED REFERENCE DWGS				
	2,3	REVISED ROOF PLANS				
	4	ADDED ACCESS OPENING				
	5	ADDED NOTE				
	6	REV. STAIR DIMENSIONS				
	7	ADDED MATERIALS LIFT				
	8	EL. 17615 WAS 17625				
1028	9	REV. ROOF ARRANGEMENT & ADDED PENETRATIONS, HOLDS & NOTES				
1028	10	T.O.D. 15112 WAS ELEV. 15117				

STANDARDS	REFERENCE DRAWINGS
	W 662697 ROOF PLAN ADDN W 687224 ROOF PL. STAIR
	W 667768 ROOF PLAN ADDN W 687666 ROOF PL. ADDN
	W 677202 DET. SUPPORT
	W 678555 ROOF PLAN
	W 685656 ROOF PL. DETAIL

THIS DRAWING HAS BEEN FURNISHED BY E. I. DU PONT DE NEMOURS & CO. THE INFORMATION AND KNOW-HOW THEREON MAY NOT BE USED NOR THE DRAWING REPRODUCED WITHOUT THE WRITTEN PERMISSION OF DU PONT. ALL REPRODUCTIONS IN WHOLE OR IN PART, INCLUDING VENDOR'S SHOP DRAWINGS, SHALL BEAR OR REFER TO THIS STAMP.

PROJECT 1028
SCALE 1:150 DATE
DRAWN LUIS FRANCISCO
CHECKED G. SCHUBLAN
APPROVED-I.C.R. R. HOGGSBOOMER
APPROVED-FINAL
E. I. DU PONT DE NEMOURS & CO. INC.
WILMINGTON, DELAWARE
ENGINEERING DEPARTMENT
W 684843