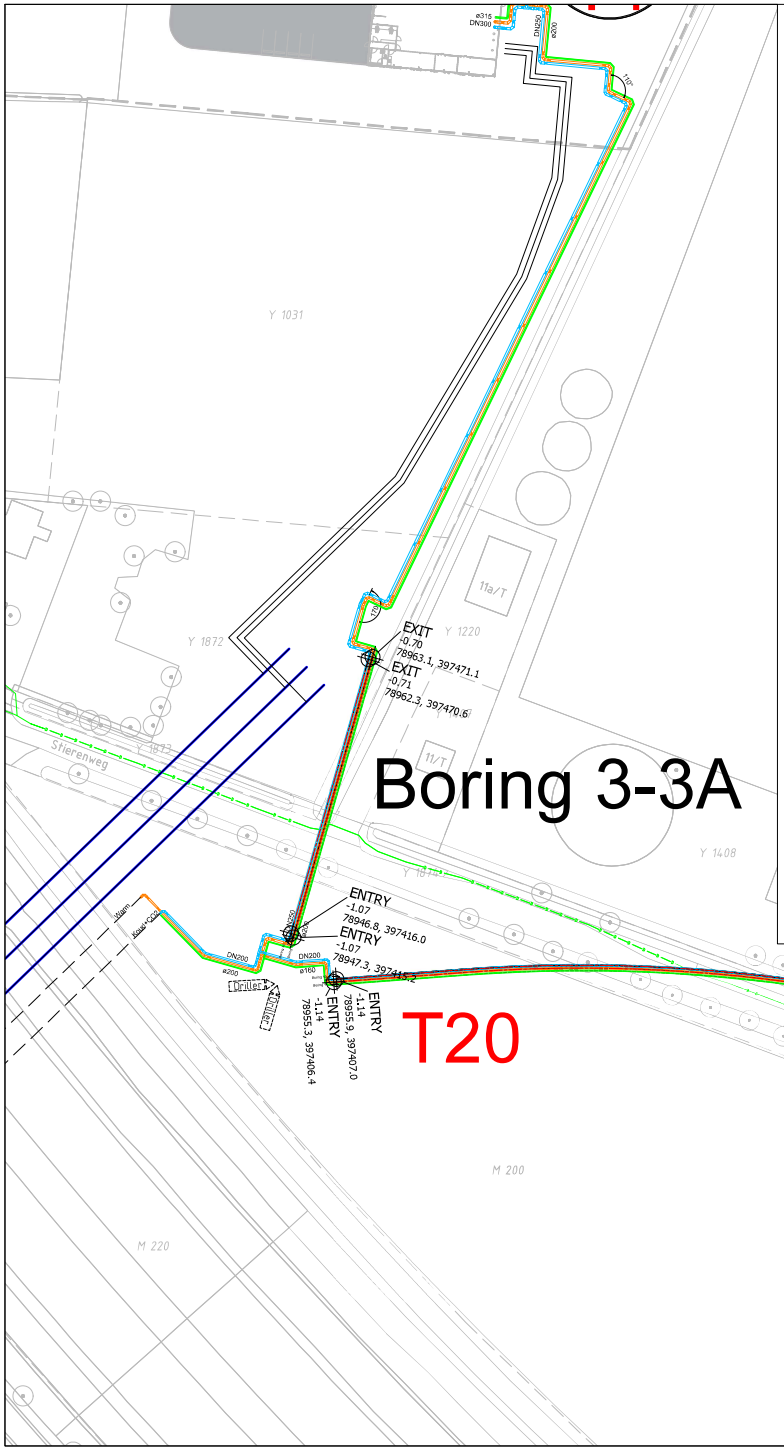

Boring 3

Elevation reference: N.A.P.
Drill type: Pipe
Total drill length: 58.55m

| | | |