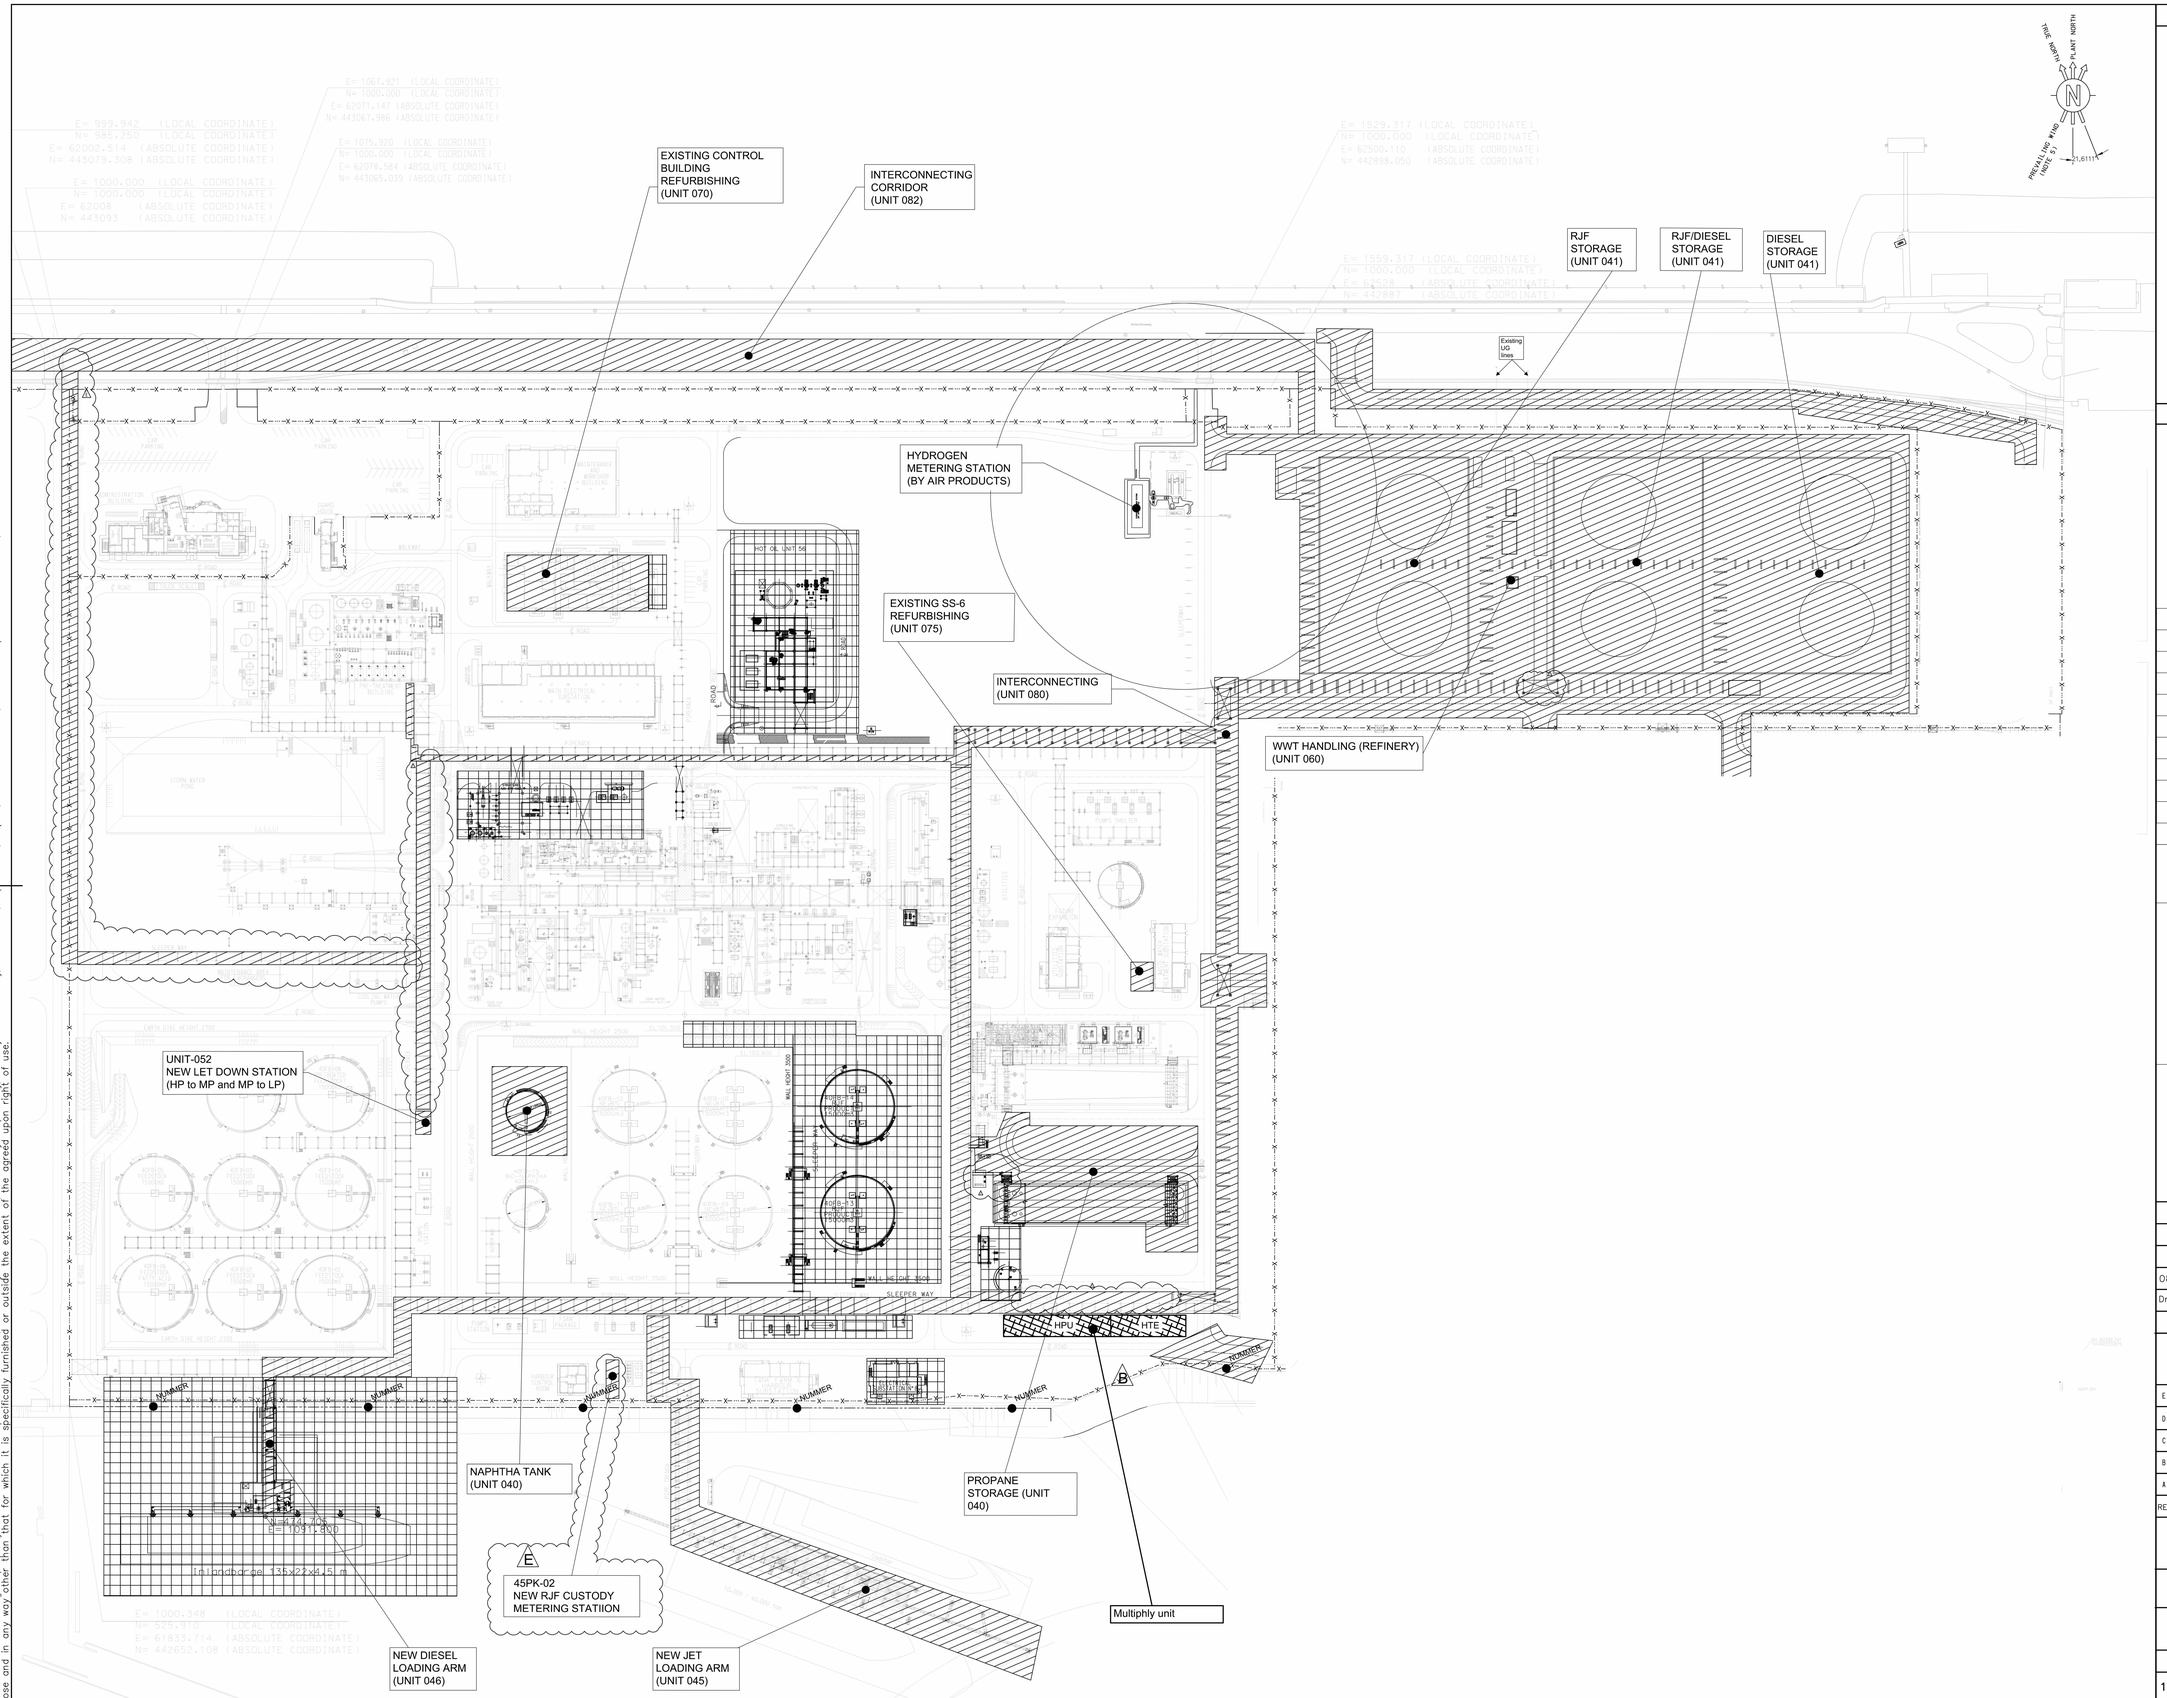

GENERAL NOTES

1. COORDINATES ARE REFERRED TO PLANT NORTH.
   THE ORIGIN OF THE SYSTEM IS THE OUTER NORTH-WEST CORNER OF THE PLANT (N=443093 / E=62008) CORRESPONDING TO N=1000.000 / E=1000.000
2. ALL DIMENSIONS AND ELEVATIONS ARE IN MILLIMETERS AND 360° DEGREES CIRCLE UNLESS OTHERWISE INDICATED
3. ALL COORDINATES ARE IN METERS
4. —X — ··· —X — ··· —X — ··· — DENOTES FENCE LIMIT
5. PREVAILING WIND DIRECTION SOUTH WEST
6. DENOTES ROAD CROSSING
7. DENOTES 080871C PROJECT (RJF)
8. DENOTES 082755C PROJECT (RDCG)
9. DENOTES Multiphly project

HOLD

HOLD 1: ROAD TO BE CONFIRMED BY NESTE

NEW UNIT	
UNIT 040	EXISTING TANK FARM (REFINERY)
UNIT 041	NEW TANK FARM (REFINERY + BLAKE)
UNIT 045	JETTY 1
UNIT 046	JETTY2
UNIT 052	UTILITIES
UNIT 060	WWT HANDLING (REFINERY)
UNIT 070	BUILDINGS
UNIT 075	TECHNICAL BULDING
UNIT 080	INTERCONNECTING
UNIT 082	INTERCONNECTING CORRIDOR

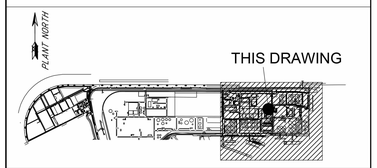

KEY PLAN

082755C-000-DW-0051-0006-01 | OVERALL PLOT PLAN

Drawing No | DESCRIPTION

REFERENCE DRAWINGS

CONFIDENTIAL

REV	DATE	DESCRIPTION	PREP	CKD	APPR/AUTH
E	28-05-2021	ISSUE FOR FEED	Yari Remia Y. REMIA	W.SAMMARTANO	A.DIVESTO/A.LANCIOTTI
D	09-04-2021	ISSUE FOR BASIC DESIGN	G. CANNATA	W.SAMMARTANO	A.DIVESTO/A.LANCIOTTI
C	31-10-2020	ISSUE FOR REVIEW	G. MARSEGLIA	F.MALANDRIN	A.DIVESTO/A.LANCIOTTI
B	25-09-2020	ISSUE FOR REVIEW	Y. REMIA	F.MALANDRIN	A.DIVESTO/A.LANCIOTTI
A	21-05-2020	ISSUE FOR PRE-STUDY	C.MARINUCCI	F.MALANDRIN	R.BACALINI/G.LOLICATO

NESTE | TEN TECHNIP ENERGIES

RDCG (Rotterdam Capacity Growth) - DEFINITION PHASE
NESTE

GENERAL PLOT PLAN REFINERY AREA RDCG PROJECT

Scale	Technip Drawing No							Page	Rev.
1/1000	082755C	000	DW	00	51	0004		1of1	E
	Project	Unit	Doc.Type	Disc	Subj	Ser.No			

NESTE Drawing No

– CAD Model | 2305-000-DW-0051-0001

SCALE 1:1000

The present document or drawing is property of TECHNIP ITALY S.p.A. and shall not, under any circumstances, be totally or partially, directly or undirectly, transferred, reproduced, copied, disclosed or used, without its prior written consent, for any purpose and in any way other than that for which it is specifically furnished or outside the extent of the agreed upon right of use.

CAD Model 082755C-000-DW-0051-0004-1-E.dwg