



C:\Users\140164\APPDATA\LOCAL\TEMP\F8128B8-87B8-4254-A013-CF01D7E04F09\000005
B01.DWG

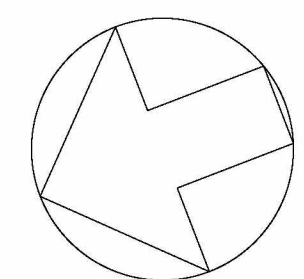

- Headgroup 01 (ASI)
- 00 General
 - 01 Tankpark
 - 02
 - 03 Solvent recovery
 - 04 Dryers
 - 05 Blendtanks
 - 06 Reactors
 - 07 Washing
 - 08 Reslurry and C.V.T.
 - 09 Cutters
 - 10 Pack-out
 - 11 Peroxide building
 - 12 Worktanks
 - 13 Storage tanks
- Headgroup 04 (Boilerhouse)
- 00 General
 - 01 Boilerhouse
 - 02 Oil storage
 - 03 Plant/instrument air
 - 04 Coolingwater pumphouse/ Controlroom WSG
 - 05 Firewater pumphouse
 - 06 Gasstation
 - 07 Nitrogen tanks
 - 08 Condensate tanks
 - 09 Decarbonatie unit
 - 10 Water tanks
- Headgroup 05 (W.W. plant)
- 00 General
 - 01 Aeration circuit R-611
 - 02 Egalisation tank T-601
 - 03 Sludge thickener T-617
 - 04 Pump pit T-610
 - 05 Final clarifier T-614
 - 06 Measuring sampling pit T-618
 - 07 Altoluxpit T-622
 - 08 Floatpit T-609
 - 09 Collecting pit T-606
 - 10 Pressure equal tank T-621
 - 11
 - 12 Control pits
 - 13 W.W. disposal
 - 14 Excavation tank
- Headgroup 06 (Buildings)
- 00 General
 - 01 Office and laboratory
 - 02 Workshop and office
 - 03 Gate house
 - 04 Truck scale
 - 05 Alcohol store
 - 06 Warehouse W.S.C. 1
 - 07 Warehouse W.S.C. 2
 - 08 Warehouse 3
 - 09 Warehouse P.P.D.
 - 10 Maintenance warehouse
 - 11 Sample house
 - 12 Bicycle shed
 - 13 Switch house 1 en 2
 - 14 Switch house 3, 4 en 8
 - 15 Control building W.W. en switch house 10
 - 16 Switch house 7
 - 17 Switch house 5 en 6
 - 18 Change house
 - 19 Loading stage
 - 20
 - 21 Toolshed
 - 22 Switch house 11
 - 23 Switch house 12
 - 24 Soos
 - 25 Smokecabin
 - 26 Wastewater treatment plant
 - 27 System control room 7
 - 28 Containers contractors park
 - 29 Contractors cabins
 - 30 Contractors storage
 - 31 EO RECEIVING STATION
 - 32 Storage A&D
 - 33 Chemical storage
 - 34 Storage A&D
 - 35 Chemical waste
 - 36 A&D labcontainer
 - 37 Chemical storage (amacor)
 - 38 Electrical supply station H1
 - 39 Substation H8
 - 40 Compact transformer station T4
 - 41 Chemical storage
 - 42 Office cabins

0 10m 20m 30m 40m 50m 100m

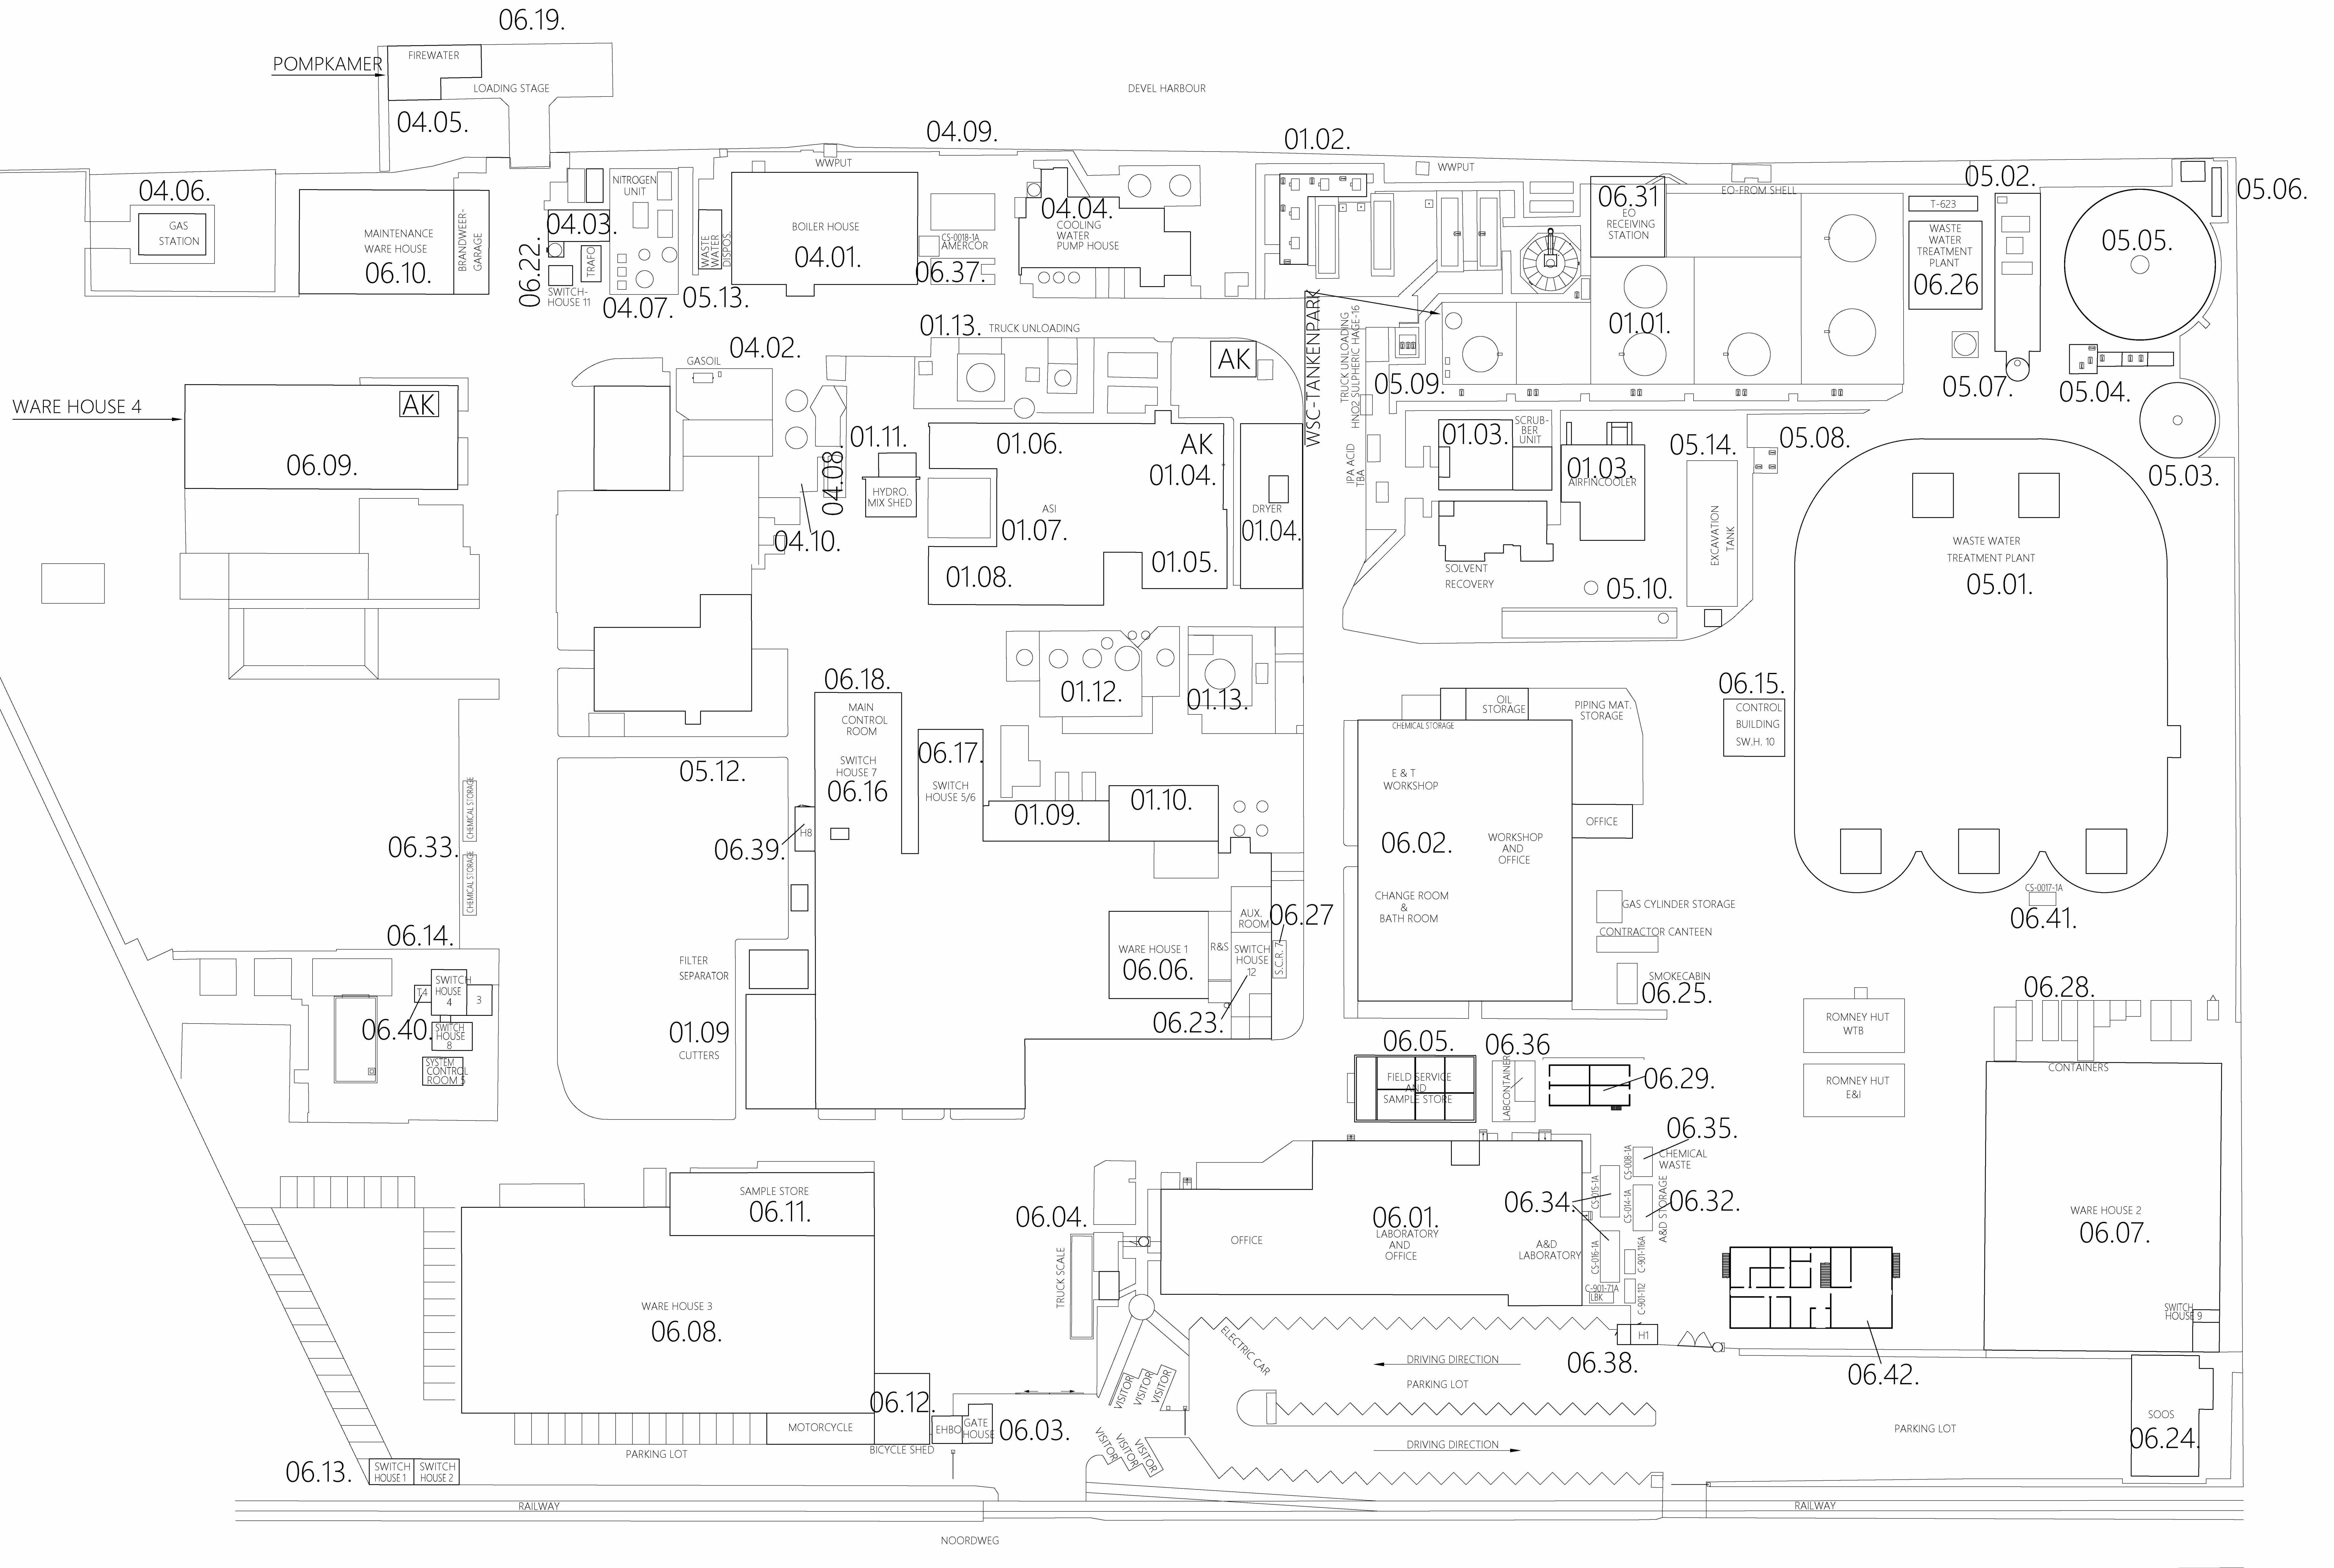

Oppervlakte:	
6 HA	60.000 m ²
81 ARE	8.100 m ²
90 CENTIARE	90 m ²
	68.190 m ²

Drawing name		C	UPD. diverse	07-06-18	BKG
TOPOGRAFISCH OVERZICHT		B	UPD. NUMBERS, ADDED B02	16-01-17	RVT
ASHLAND TERREIN		D	REMOVED SCM	12-03-19	RVT
Rev.		Description		Date	By
A1		Checked		12-09-96	JdeZ
Drawing nr.		90.00.0.005 B01		Scale	
Ref.		-		1:500	

FOR SURFACE AREA'S SEE: 09.00.0.005 B02



NOORDWEG 9
ZWINDRECHT
THE NETHERLANDS