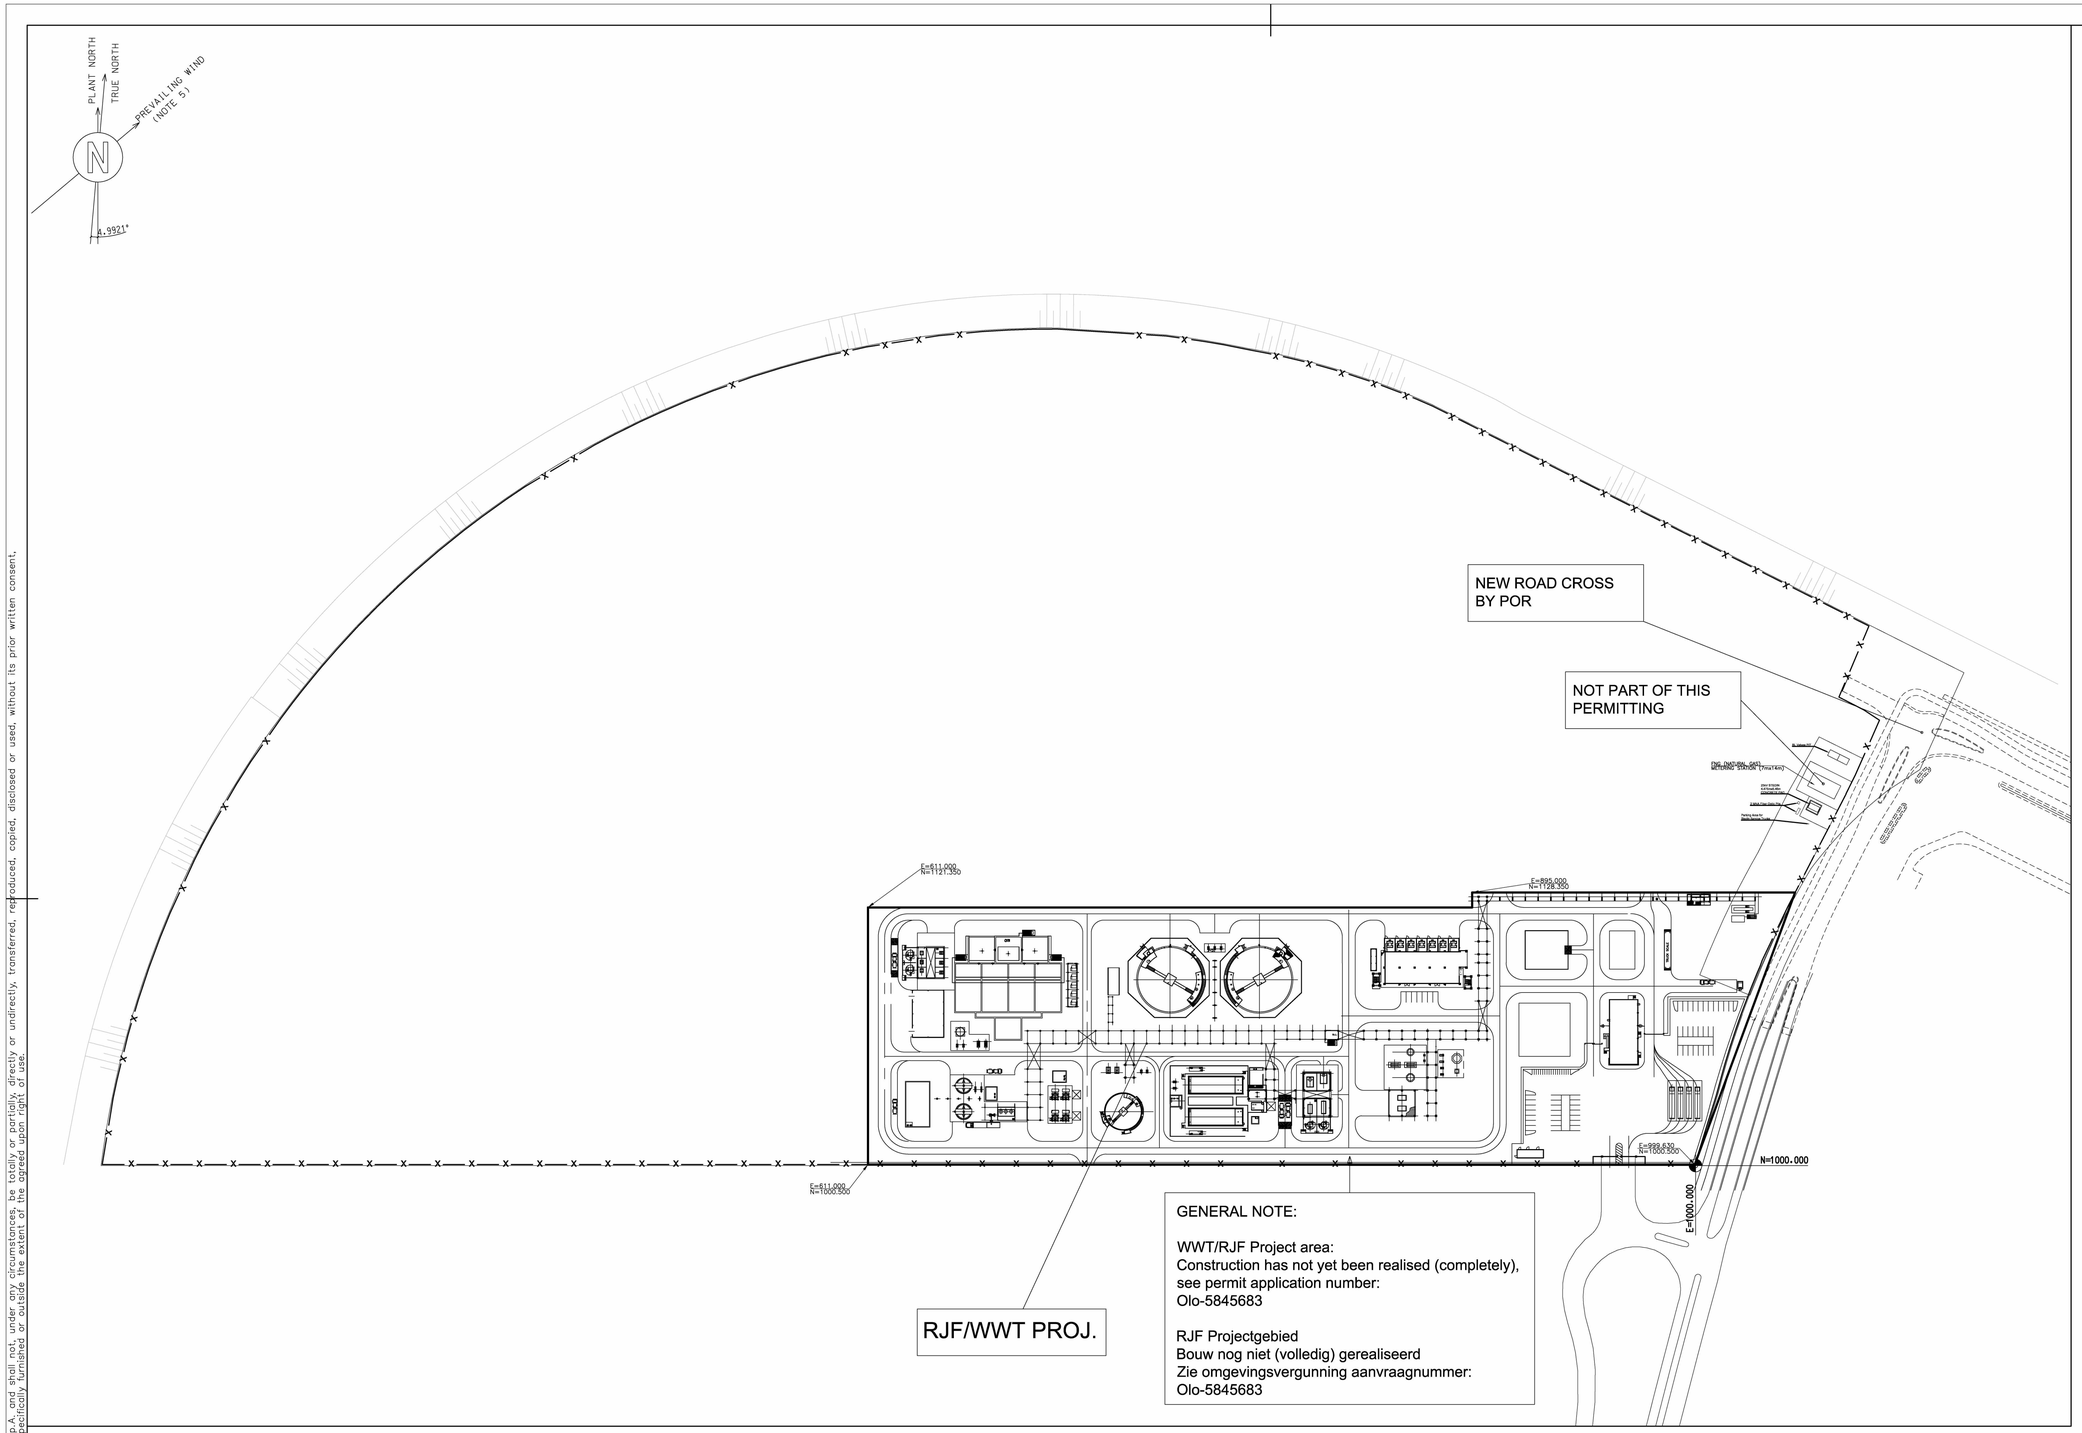

GENERAL NOTES

1) ALL COORDINATES ARE REFERRED TO PLANT NORTH.

   M.N.A. PLANT AREA REFERENCE POINT (N=1000.000 & E=1000.000) CORRESPONDS TO GEOGRAPHIC COORDINATES: (N=443433.61 & E=60602).

   EXISTING PLANT AREA REFERENCE POINT (N=1000.000 & E=1000.000) CORRESPONDS TO GEOGRAPHIC COORDINATES: (N=443093 & E=62008)

2) ALL ELEVATION AND DIMENSIONS ARE IN MILLIMETERS AND ANGLES ARE 360° DEGREES CIRCLE UNLESS OTHERWISE INDICATED.

3) ALL COORDINATES ARE IN METERS..

4) THE CONVENTIONAL PLANT ELEVATION 100.000 IS EQUIVALENT TO:
   +5.20m N.A.P. FOR EXISTING PLANT AREA
   +5.80m N.A.P. FOR M.N.A. AREA.

5) PREVAILING WIND DIRECTION SOUTH WEST.

6) ALL DIMENSIONS ARE PRELIMINARY AND TO BE CONFIRMED DURING DETAIL DESIGN.

LEGEND

1. —— X —— X —— X —— DENOTES FENCE LIMIT
2. DENOTES ROAD CROSSING

NEW UNIT	
UNIT 011	HTU
UNIT 012	PTU
UNIT 021	NEXBTL
UNIT 042	INTERMEDIATE TANK
UNIT 053	UTILITIES
UNIT 057	HOT OIL
UNIT 062	WWT (Storm Water Pond)
UNIT 067	FLARE SYSTEM
UNIT 076	BULDING (Operator Build. & Lab.+SS)
UNIT 076	COMBINED BUILDING SS+RIB
UNIT 081	INTERCONNECTING
UNIT 082	INTERCONNECTING (Corridor)
UNIT 086	FIRE WATER

THIS DRAWING

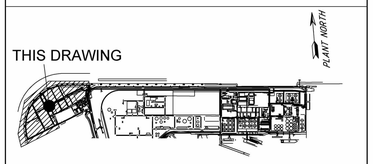

KEY PLAN

Drawing No	DESCRIPTION
082755C-000-DW-0051-0106-01	OVERALL PLOT PLAN RDCG

REFERENCE DRAWINGS

CONFIDENTIAL

REV	DATE	DESCRIPTION	PREP	CKD	APPR/AUTH
A	04/08/2021	ISSUE FOR LOCAL AUTHORITY	F.DEANTONIS	M.SAMMARTANO	A.DIVESTA/M.LMORETTI

NESTE — TEN TECHNIP ENERGIES

RDCG (Rotterdam Capacity Growth) - DEFINITION PHASE
NESTE

GENERAL PLOT PLAN MNA AREA
RDCG PROJECT (EXISTING - BESTAAND)

Scale	Technip Drawing No						Page	Rev.
1/1000	082755C	000	DW	00	51	0115	1of1	A
	Project	Unit	Doc.Type	Disc	Subj	Ser.No		

NESTE Drawing No

– CAD Model

CAD Model 082755C-000-DW-0051-0115-1-A.dwg

The present document or drawing is property of TECHNIP ITALY S.p.A. and shall not, under any circumstances be totally or partially, directly or undirectly, transferred, reproduced, copied, disclosed or used, without its prior written consent, for any purpose and in any way other than that for which it is specifically furnished or outside the extent of the agreed upon right of use.