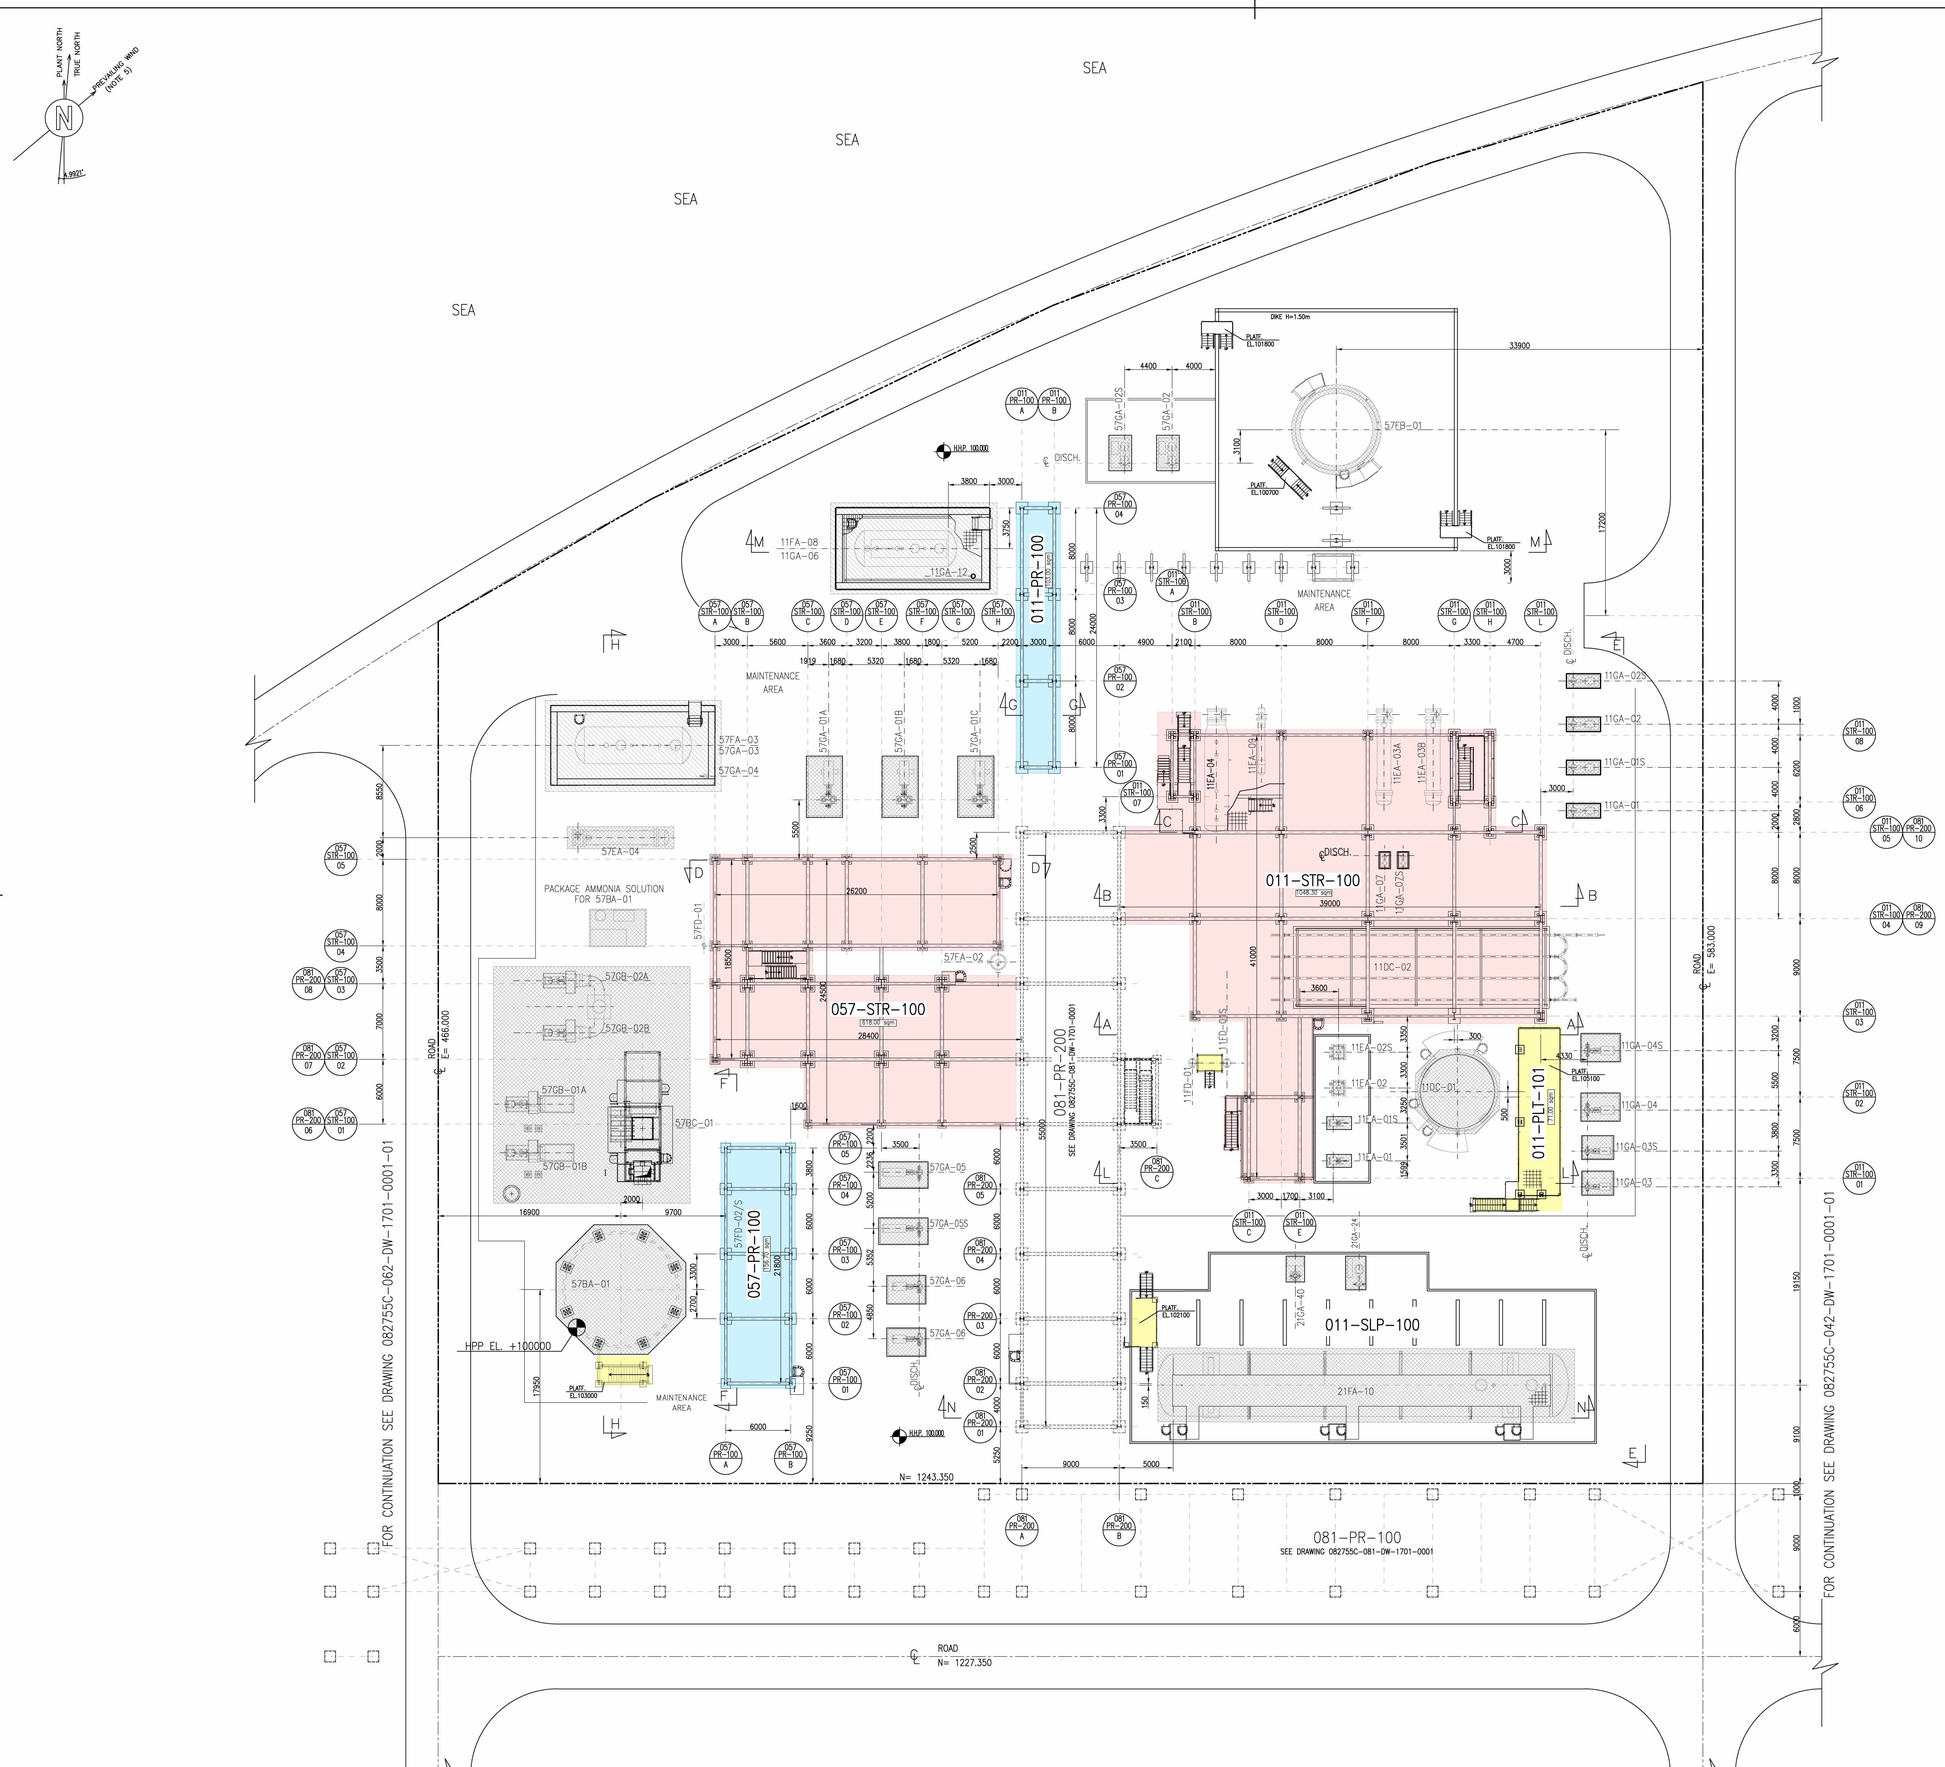

GENERAL NOTES

1. COORDINATES ARE REFERRED TO PLANT NORTH.
   PLANT REFERENCE POINT (N=1000.000 AND E=1000.000)
   CORRESPONDS TO GEOGRAPHIC COORDINATES:(N=443433.61 / E=60602.33)
2. ALL DIMENSIONS AND ELEVATIONS ARE IN MILLIMETERS AND 360° DEGREES CIRCLE UNLESS OTHERWISE INDICATED.
3. ALL COORDINATES ARE IN METERS.
4. THE ELEVATION 100.000 CORRESPONDS TO (HIGHT POINT OF PAVING) AND IS EQUIVALENT +5.80 m. N.A.P.

LEGEND

T.L.	TANGENT LINE EQUIPMENT
TOC	TOP OF CONCRETE
℄	CENTER LINE
TOS	TOP OF STEEL
H.P.P.	HIGHEST PAVING POINT
EL.	ELEVATION
F.G.L.	FINISH GROUND LEVEL
F.S.	FIXED SADDLE
——— — — —	DENOTES ZONE LIMIT
— X — X —	DENOTES FENCE
	DENOTES PIPE RACKS
	DENOTES STRUCTURES
	DENOTES SHELTERS
	DENOTES PLATFORMS
	DENOTES BUILDINGS
	DENOTES EQUIPMENT FOUNDATIONS
	DENOTES BASINS

KEY PLAN

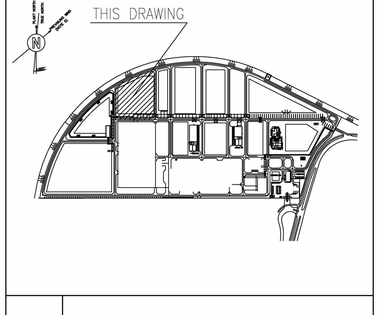

Drawing No	DESCRIPTION
082755C-057-DW-0051-0001	057 (HOT OIL) / 011 (HTU) – UNIT PLOT PLAN
082755C-000-DW-0051-0005	GENERAL PLOT PLAN MNA AREA

REFERENCE DRAWINGS

CONFIDENTIAL

REV	DATE	DESCRIPTION	PREP	CKD	APPR/AUTH
B	05/08/2021	ISSUED FOR LOCAL AUTHORITY	S.TRUDEN	F. QIDICARI NAPPO M.CALPINI	V.COLONE/ M.LANCIOTTI
A	02/07/2021	ISSUED FOR REVIEW	S.TRUDEN	M.CALPINI	V.COLONE/ M.LANCIOTTI

Marco Calpini — Vincenzo Lanciotti

Stefano Trudin — Francesco Nappo — Gabriele Gioia

NESTE — TEN TECHNIP ENERGIES

RDCG (Rotterdam Capacity Growth) - DEFINITION PHASE
NESTE

057 (HOT OIL) / 011 (HTU) GENERAL CIVIL LAYOUT - PLAN

Scale	Technip Drawing No						Page	Rev.
1:200	082755C	057	DW	17	01	0001	1of4	B
	Project	Unit	Doc.Type	Disc	Subj	Ser.No		

NESTE Drawing No

–
CAD Model

CAD Model 082755C-057-DW-1701-0001-01_B.DWG

The present document or drawing is property of TECHNIP ITALY S.p.A. and shall not, under any circumstances, be totally or partially, directly or undirectly, transferred, reproduced, copied, disclosed or used, without its prior written consent, for any purpose and in any way other than that for which it is specifically furnished or outside the extent of the agreed upon right of use.