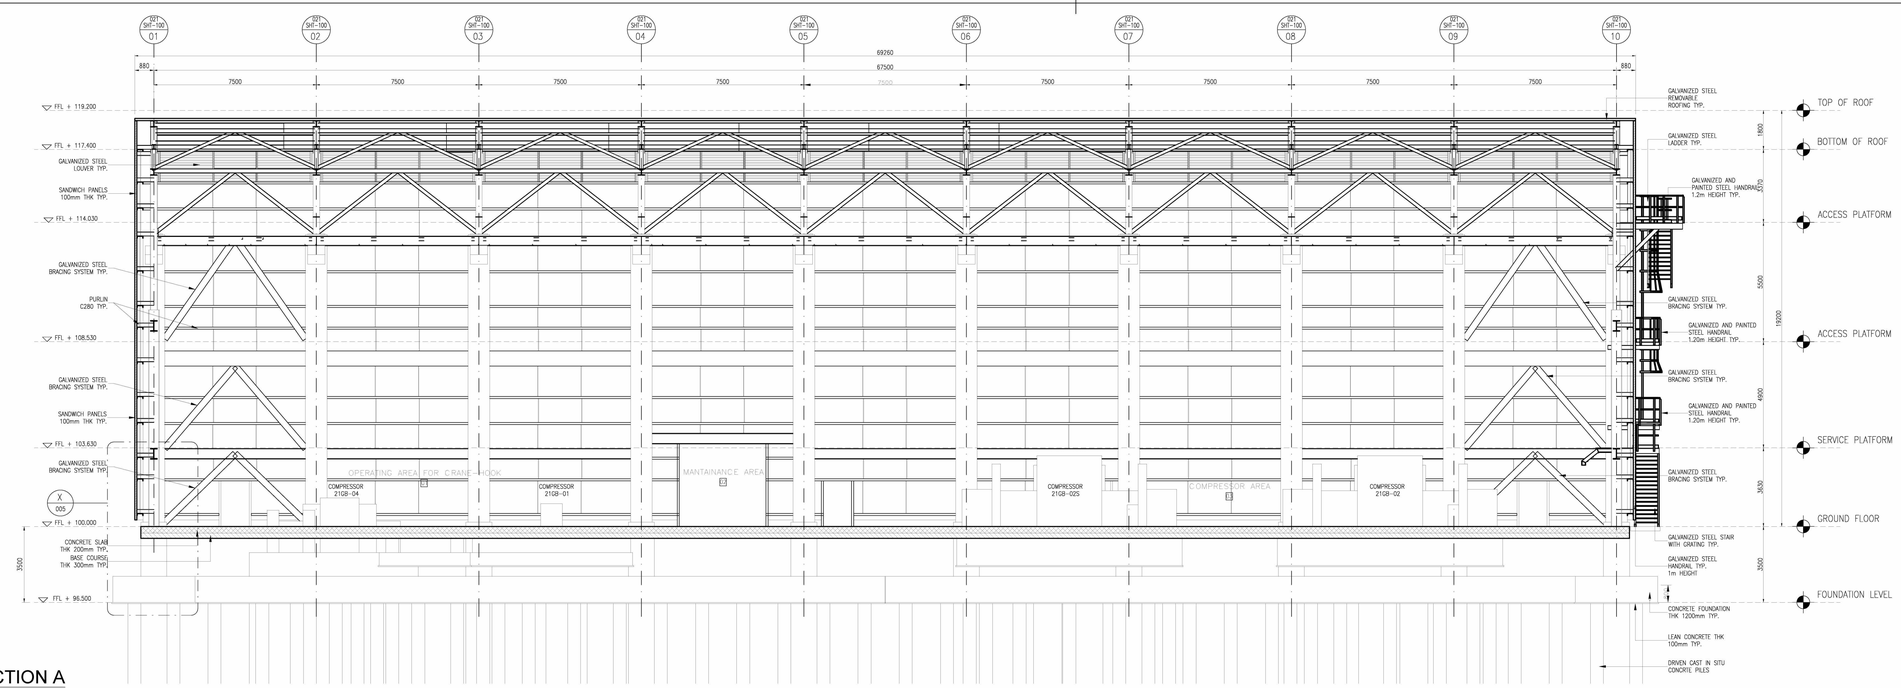

SECTION A

SCALE 1 : 100

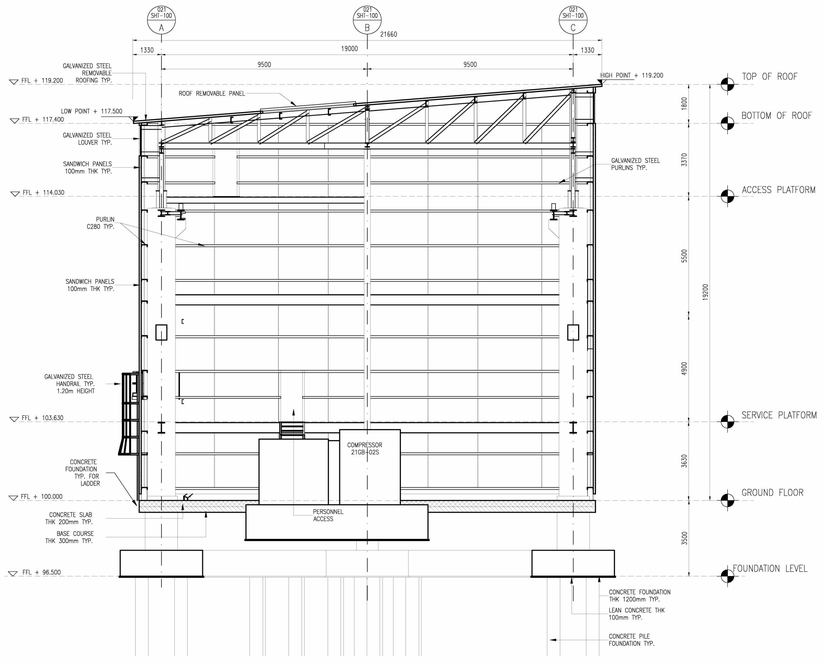

SECTION B

SCALE 1 : 100

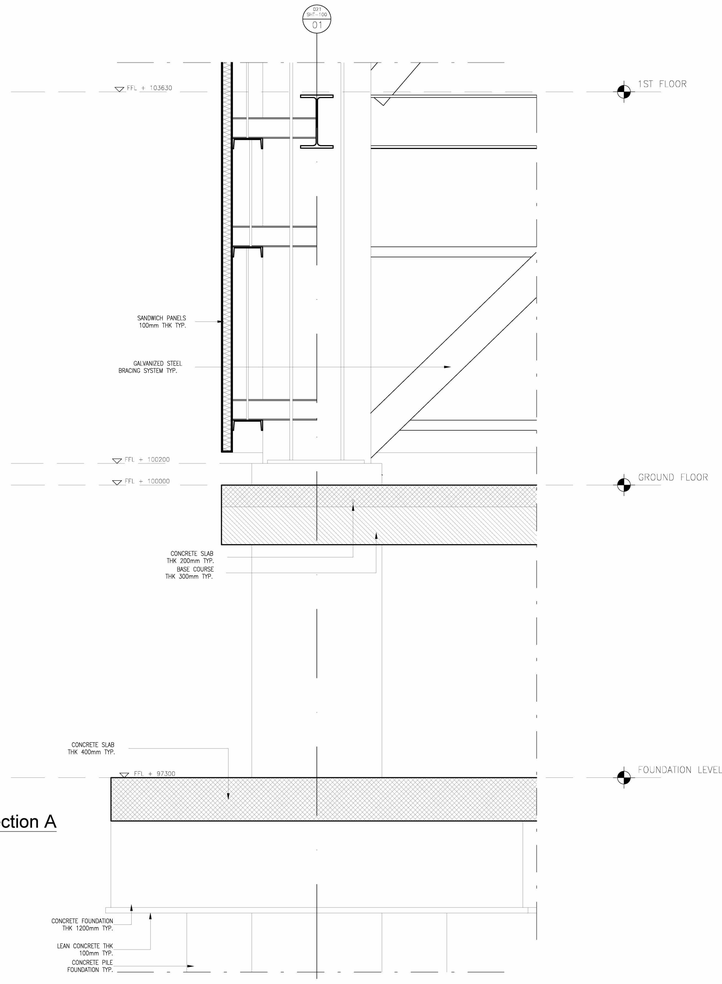

DETAIL X - from section A

SCALE 1 : 20

GENERAL NOTES

1. COORDINATES ARE REFERRED TO PLANT NORTH.
   PLANT REFERENCE POINT (N=1000.000 AND E=1000.000)
   CORRESPONDS TO GEOGRAPHIC COORDINATES:(N=443433.61/E=60602.33)
2. ALL DIMENSIONS AND ELEVATIONS ARE IN MILLIMETERS AND 360° DEGREES CIRCLE UNLESS OTHERWISE INDICATED.
3. ALL COORDINATES ARE IN METERS.
4. THE ELEVATION 100.00 CORRESPONDS TO (HIGH POINT OF PAVING) AND IS EQUIVALENT +5.80m. N.A.P.

LEGEND

- GALVANIZED PAINTED STEEL DOOR
- EXTERNAL: PREFABRICATED SANDWICH PANEL:
  – METAL SHEET THK .5 mm BOTH SIDES
  – ROCK WOOL INSULATION PANEL THK 100 mm
- CONCRETE PAVING TOPPED WITH HARDENER
- GRATING
- CONCRETE SLAB
- BASE COURSE – CRUSHED STONE
- FFL YYY | JJJ XXXX.XXX — FINISH FLOOR LEVEL
  XXX A/C AIR CONDITIONING
  NV NATURAL VENTILATION
  MV MECHANICAL VENTILATION
  YYY ROOM NUMBER
  JJJ SMOKE DETECTION
  KKK TF TOTAL FLOODING FIRE EXSTINGUISHER SYSTEM
  FS FIRE EXSTINGUISHER SYSTEM
  SS SPRAY SYSTEM
- ACCESS OPENING

GENERAL PLOT PLAN

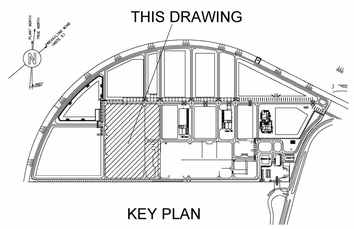

KEY PLAN UNIT 021

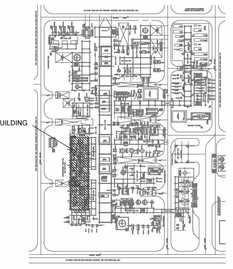

08755C-021-DW-0051-0001-03_B	021 (NEXTBTL) – UNIT PLOT PLAN ELEVATION
08755C-021-DW-0051-0001-02_B	021 (NEXTBTL) – UNIT PLOT PLAN ELEVATION
08755C-021-DW-0051-0001-01_B	021 (NEXTBTL) – UNIT PLOT PLAN
Drawing No	DESCRIPTION

REFERENCE DRAWINGS

CONFIDENTIAL

REV	DATE	DESCRIPTION	PREP.	CKD	APPR/AUTH
B	10-08 2021	ISSUED FOR LOCAL AUTHORITY	A.DEEVSKA	F.GEROCARNI NAPPO M.CALPINI	V.COLONE M.LANCIOTTI
A	28/07/2021	ISSUED FOR REVIEW	C.BRAGHIROLI	M.CALPINI/ F.GEROCARNI NAPPO	V.COLONE/ M.LANCIOTTI

NESTE — T.EN TECHNIP ENERGIES

RDCG (Rotterdam Capacity Growth) - DEFINITION PHASE

NESTE

GENERAL LAYOUT DRAWINGS FOR
021-SHT-100 COMPRESSOR SHELTER
SECTIONS AD DETAIL

Scale	Technip Drawing No					Page	Rev.
AS SHOWN	082755C Project	021 Unit	DW Doc.Type	18 Disc	01 Subj	0001 Ser.No	5of6	B

NESTE Drawing No

– CAD Model

CAD Model 082755C-021-DW-1801-0001-05_B.dwg

The present document or drawing is property of TECHNIP ITALY S.p.A., and shall not, under any circumstances, be totally or partially, directly or undirectly, transferred, reproduced, copied, disclosed or used, without its prior written consent, for any purpose and in any way other than that for which it is specifically furnished or outside the extent of the agreed upon right of use.

TECHNIP ITALY S.p.A. - 00148 ROMA - Viale Castello della Magliana, 68