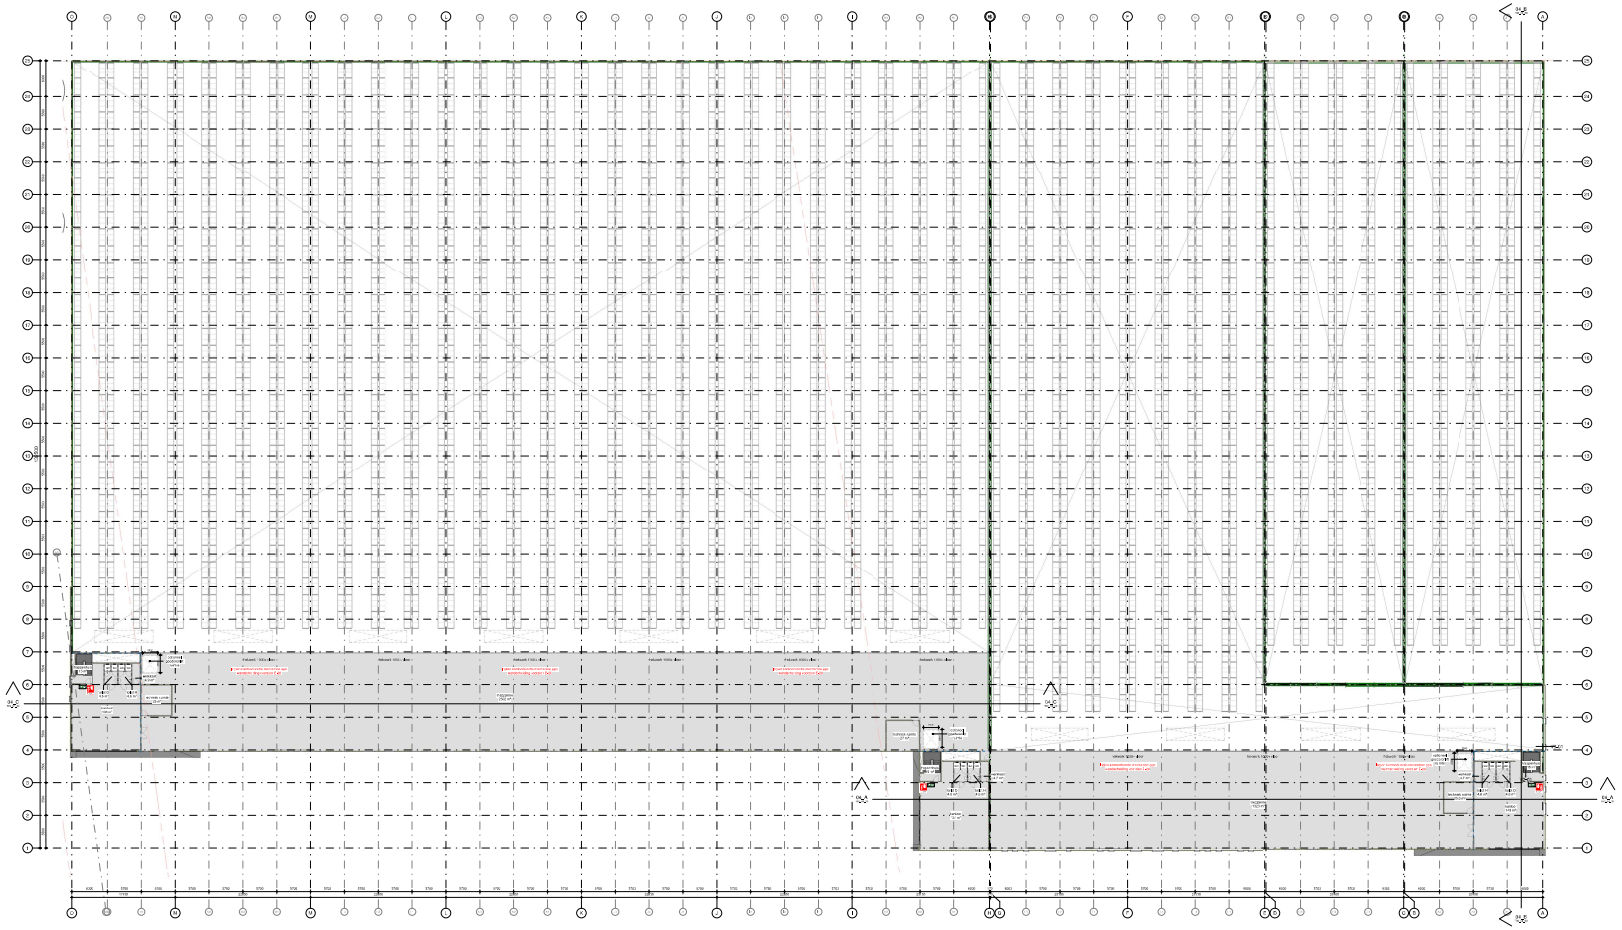

tweede verdieping (Pall = 8000+)

SERVICEGEBIED

[illegible]

ALGEMEEN

[illegible]

mies ARCHITECTUUR

[illegible]	[illegible]	[illegible]	[illegible]
[illegible]			
[illegible]			
[illegible]	[illegible]	[illegible]	[illegible]
[illegible]	[illegible]	[illegible]	[illegible]
[illegible]	[illegible]	[illegible]	[illegible]

[illegible]

mies.nl