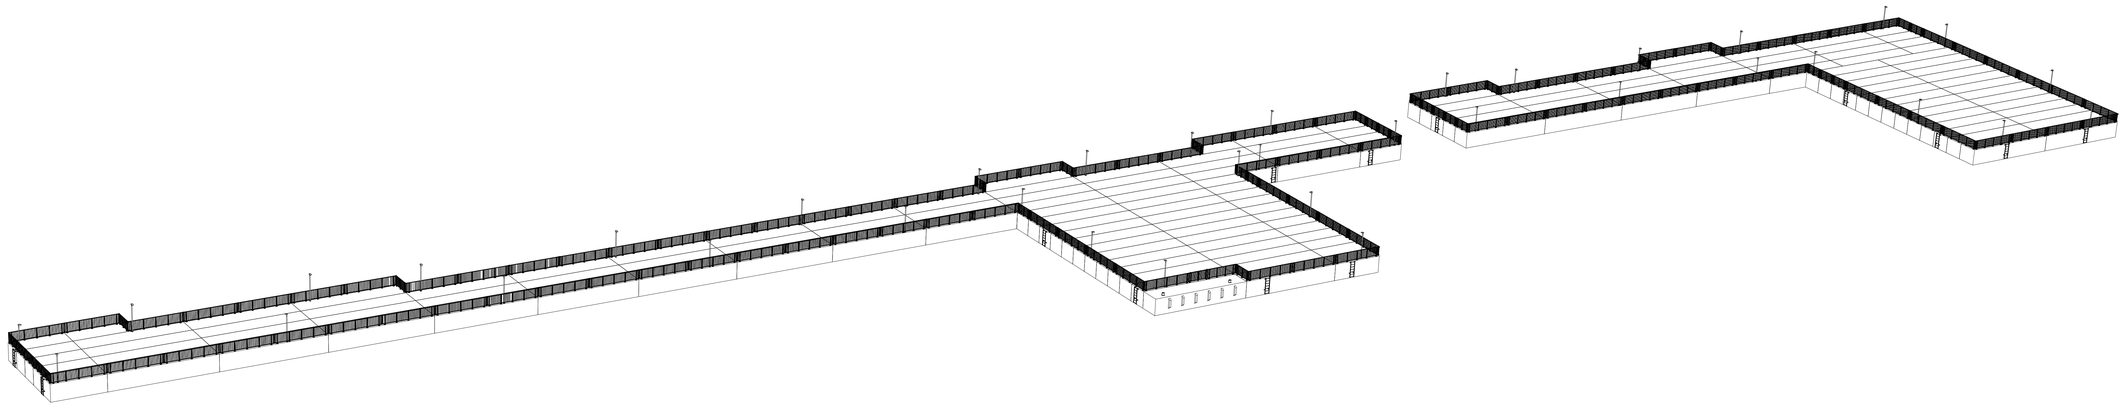

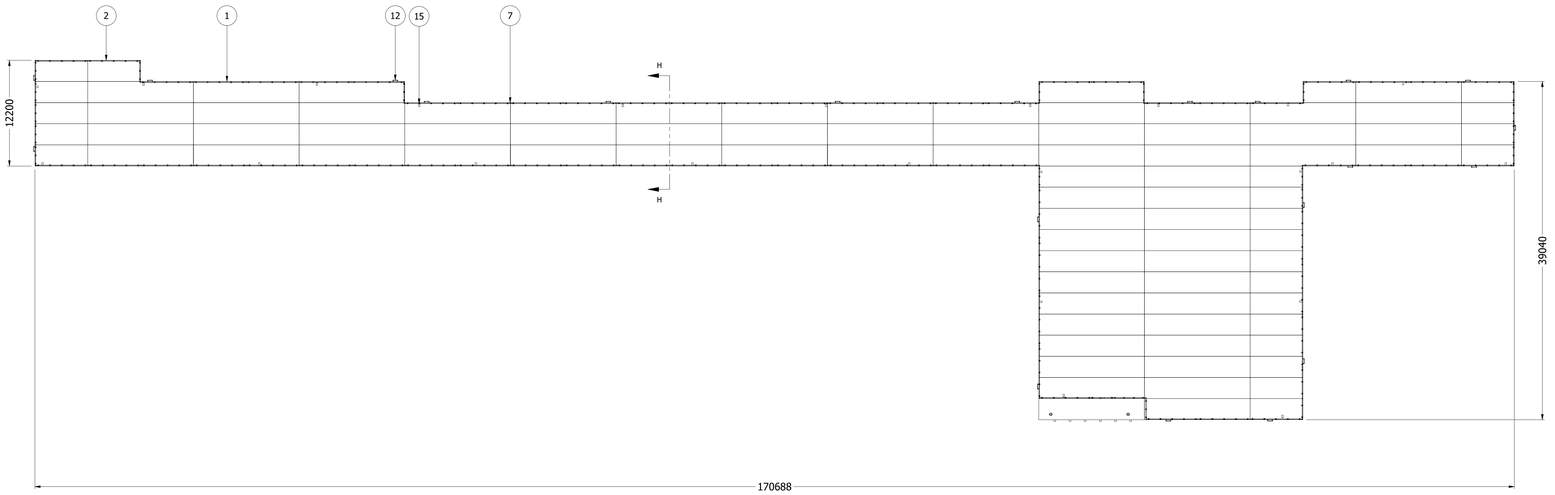

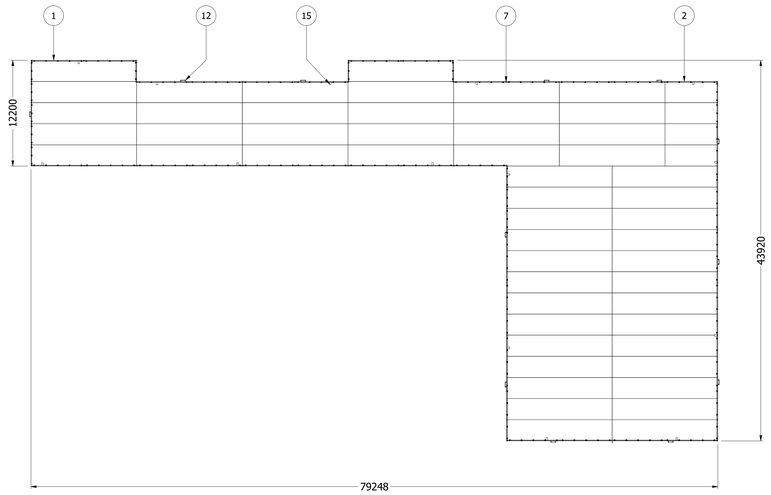

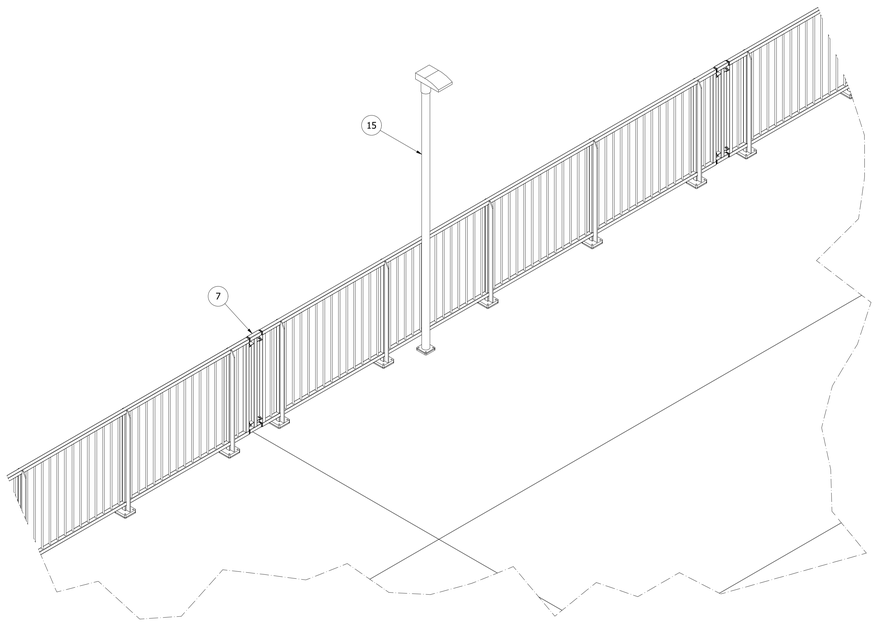

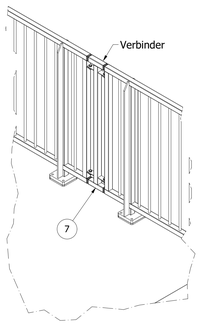

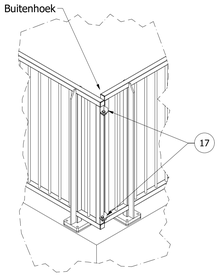

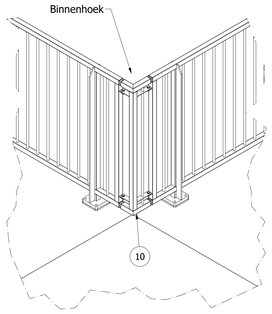

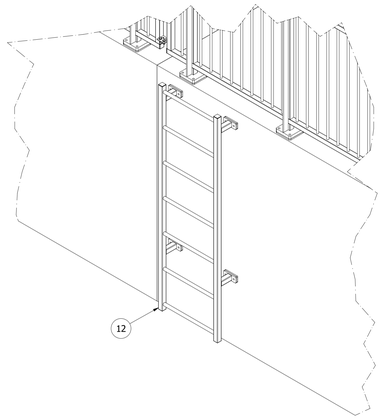

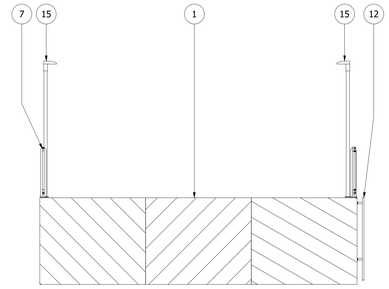

Akkoord

[redacted]

10-6-2024

Pos	Qty	Part number	Description	Dimensions	Material	Comments
17	40	230077-20-200	Sheet 5mm	65x112	RVS AISI 304	Laser-cut
15	37	230077-10-014	Lichtmast			
14	2	230077-14-020	Bolder			Aanlegplaats
13	6	230077-01-910	Fenders		Rubber, Black	Aanlegplaats
12	33	230077-13-010	Zwemtrap			
11	1	230077-23-022	Hoekverbinder 3			Aanlegplaats
10	3	230077-23-021	Hoekverbinder 3			
9	3	230077-23-020	Hoekverbinder 2			
8	5	230077-23-010	Hoekverbinder 1			
7	75	230077-23-023	Verbinder			
6	1	230077-14-016	Hekwerk 12ft			Aanlegplaats
5	1	230077-14-010	Poort aanlegplaats			
4	99	230077-11-020	Hekwerk 20ft	L = 5950		
3	31	230077-12-020	Hekwerk 8ft	L = 2368		
2	27	230077-01-901	Ponton 20Ft	6096x2438	Steel	
1	120	230077-01-900	Ponton 40Ft	12192x2438	Steel	

de boer RVS

De Boer RVS BV
Strâfnwei 1A
8754HA Makkum
0515-543650

Engineered by:
info@cadfix-engineering.nl
+31 (0)108062777

Designed by: RD
Proj. method:
Creation date: 19-1-2024
Format: A0
Scale: 1 : 250

Title: Layout pontons
Drawing number: 230077-01-092
Project: Hekwerk verstevigd
Order number: ...
Rev.:
Sheet: 1
Client: CIV - Den Oever

Reproduction, distribution or disclosure of this document is prohibited without prior written consent of CADFIX-Engineering. Receiver shall treat this document confidential. Copyright reserved by law.