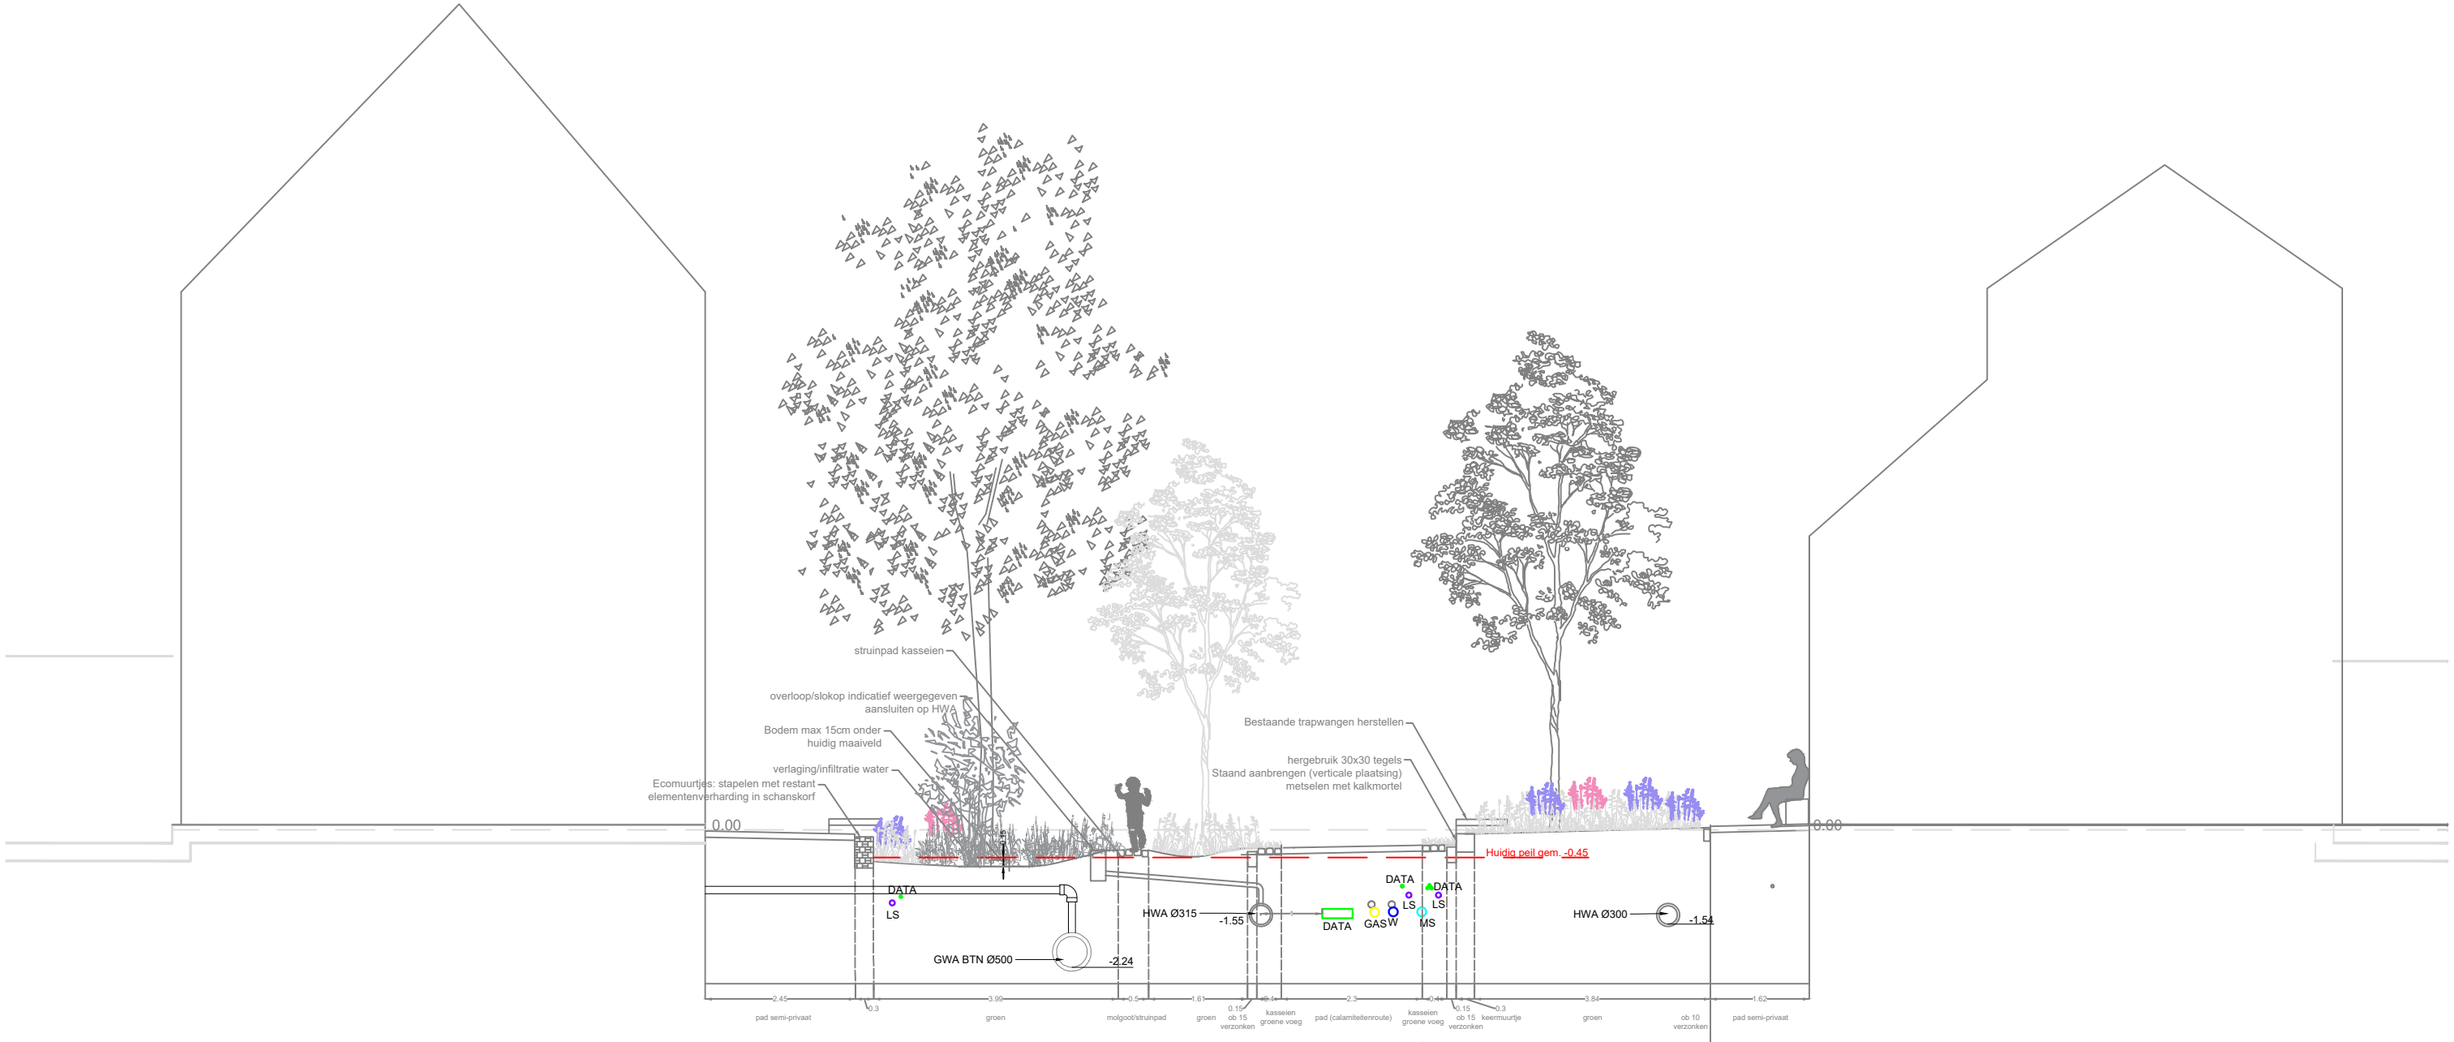

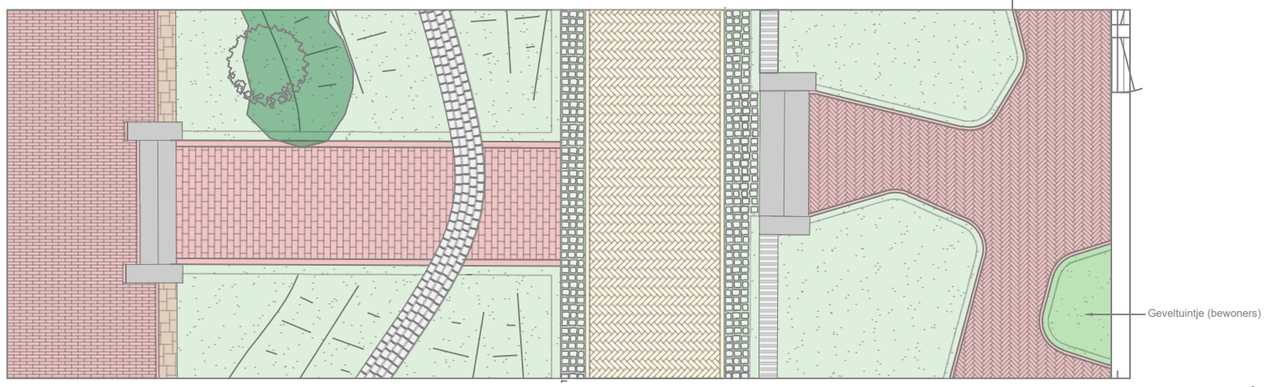

PROFIEL B

ruimte & groen
landschapsarchitectuur
ingenieursdiensten

Interreg
Co-funded by the European Union
North-West Europe
Cool Neighbourhoods

002 Profielen Edelstenenbuurt_RG.25089 - 20260317.dwg