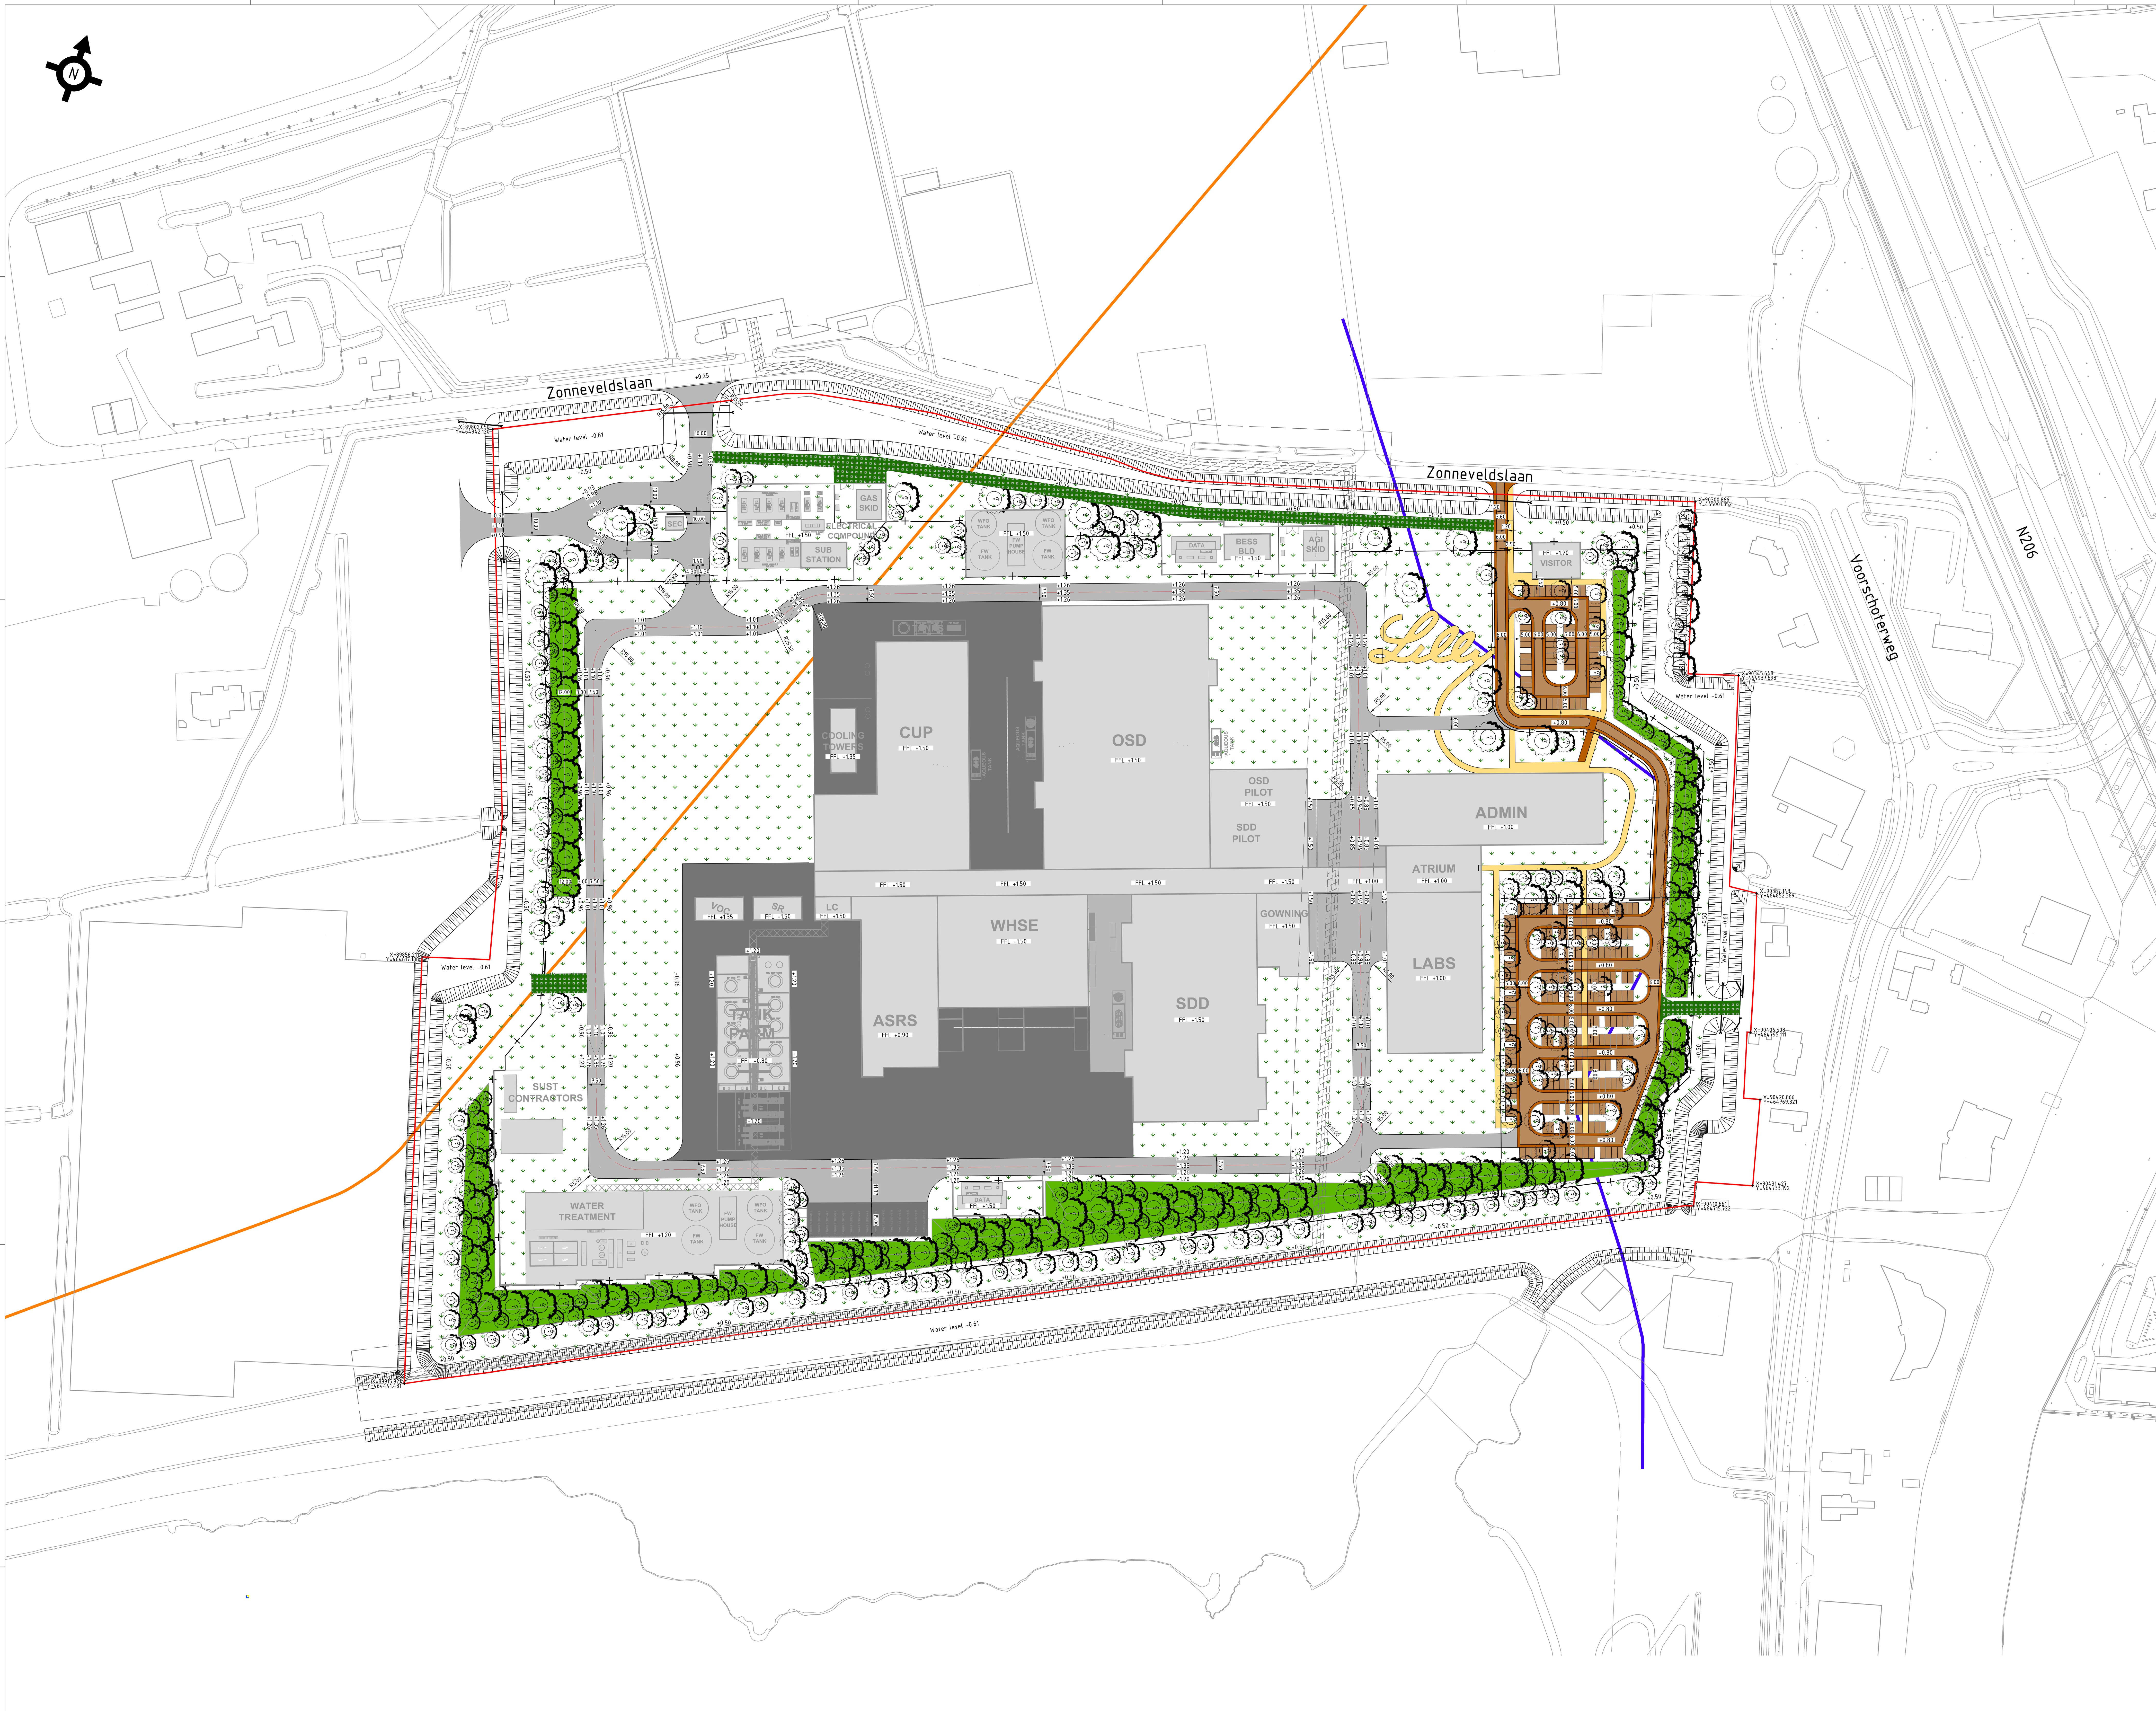



## ALGEMEEN / GENERAL

- MATEN IN METERS TENZIJ ANDERS AANGEGEVEN / DIMENSIONS IN METERS UNLESS STATED OTHERWISE
- HOOGTES IN METERS T.O.V. NAP / ELEVATIONS IN METERS IN NAP

## LEGENDA / LEGEND

Asfalt / Asphalt

Beton verharding / Concrete paving

Voetpad halfverharding / Sidewalk in gravel paving

(Waterpasserende) bestrating met infiltratie voorziening voor afvoer van regenwater / (Open) paving stones with infiltration units underneath for discharge of rainwater

(Waterpasserende) bestrating met infiltratie voorziening voor afvoer van regenwater / (Open) paving stones with infiltration units underneath for discharge of rainwater

Grasbetontegels / concrete grass tiles

Grondwallen / Landscaping groundwalls

Gras / Grass

Bomen / Trees

Watergang met natuurvriendelijke oevers 1:3, waterpeil -0.61m NAP / Watercourse with "nature friendly" banks 1:3, water level -0.61m NAP

FFL +1.50 — Begane grond niveau in meters NAP / First Floor Level in meters NAP

+1.26 — Maaiveld niveau in meters NAP / Grade level in meters NAP

| PEIL MAATVOERING | | ELEVATION LEVELS | |
|---|---|---|---|
| Maaiveld CUP,OSD,WHSE,ASRS,SDD gebouw | +1.20m NAP | Grade level CUP,OSD,WHSE,ASRS,SDD building | +1.20m NAP |
| Maaiveld ADMIN,ATRIUM,LABS gebouw | +0.70m NAP | Grade level ADMIN,ATRIUM,LABS building | +0.70m NAP |
| Maaiveld langs watergangen | +0.50m NAP | Grade level at watercourses | +0.50m NAP |
| Kruin hoofdwegen | +1.35m NAP | Center of main road | +1.35m NAP |
| Vloerpeil CUP,OSD,WHSE,ASRS,SDD gebouw | +1.50m NAP | Floor level CUP,OSD,WHSE,ASRS,SDD building | +1.50m NAP |
| Vloerpeil ADMIN,ATRIUM,LABS gebouw | +1.00m NAP | Floor level ADMIN,ATRIUM,LABS building | +1.00m NAP |
| Waterpeil watergangen | -0.61m NAP | Water level watercourses | -0.61m NAP |

Waterleiding DN1000 Dunea / Water line DN1000 Dunea

Gastransportleiding DN900 Gasunie / Gas transport line DN900 Gasunie


-0.75m NAP Binnen beschermingszone / Inner protection zone

-0.10m NAP Kernzone waterkering / Core zone water barrier

-0.75m NAP Buiten beschermingszone / Outer protection zone

Mondrian projectgrens / Mondrian project boundary

## SLEUTELPLAN / KEYPLAN

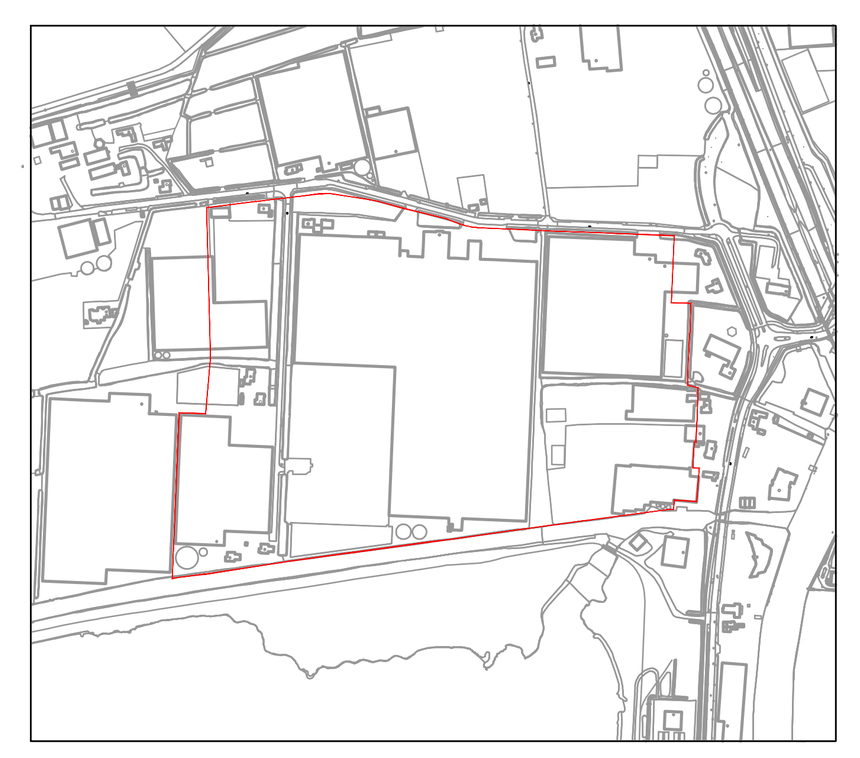

PLANT NORTH

TRUE NORTH

21.600°

REFERENCE DEFINITION RD-COORDINATE SYSTEM
SITE ZERO POINT
EASTING LOCAL = 0.0 -> EASTING WORLD = 89885.570
NORTHING LOCAL = 0.0 -> NORTHING WORLD = 464329.880

GRADE ELEVATION = 0.0 = +1.20M NAP

Jacobs

Lilly

# GRADING AND PAVING LAYOUT

| REV | ZONE | PROJECT NUMBER / DESCRIPTION | CHANGE CONTROL | DATE |
|---|---|---|---|---|
| C | | UPDATE ELEVATIONS - FOR PERMIT | | 13/05/2026 |
| B | | UPDATE ASRS BUILDING - FOR PERMIT | | 24/04/2026 |
| A | | FOR PERMIT | | 24/03/2026 |

REVISIONS

CONFIDENTIAL INFORMATION

THIS DRAWING AND THE IDEAS AND DESIGNS SHOWN THEREON ARE THE EXCLUSIVE PROPERTY OF ELI LILLY AND COMPANY AND ARE NOT TO BE USED, REPRODUCED OR DISCLOSED, EITHER IN WHOLE OR IN PART, WITHOUT THE WRITTEN CONSENT OF ELI LILLY AND COMPANY.

| | | | |
|---|---|---|---|
| SYSTEM TYPE 01SYSTEMTYPE | | EDIFICE/BUILDING | LEVEL/FLOOR |
| SUB DISCIPLINE / LOCATION CODE | LOCATION/GRID | CCI CODE | PROJECT NAME LILLY MONDRIAN |
| CRITICAL QUALITY | ENTERPRISE GROUP | DRAWING INTENTION | DRAWING SCALE 1:1000 |
| CRITICAL BUSINESS | EQUIPMENT CLASSIFICATION | ALTERNATE DOCUMENT ID | MERIDIAN REV |
| CRITICAL HSE | VENDOR | DOCUMENT ID | LED00-CP-02000101 |
| NON-CRITICAL | ENGINEERING AGENCY DOC ID | | |

File Name: -

IF YOU ARE USING A PRINTED COPY OF THIS DOCUMENT, IT IS AN UNCONTROLLED PRINT. CONFIRM WITH THE OFFICIAL "ELECTRONIC RECORD" DOCUMENT IN THE GLOBAL ENGINEERING CONTENT MANAGEMENT SYSTEM.

IF YOU ARE USING A PRINTED COPY OF THIS DOCUMENT, IT IS AN UNCONTROLLED PRINT. CONFIRM WITH THE OFFICIAL "ELECTRONIC RECORD" DOCUMENT IN THE GLOBAL ENGINEERING CONTENT MANAGEMENT SYSTEM.