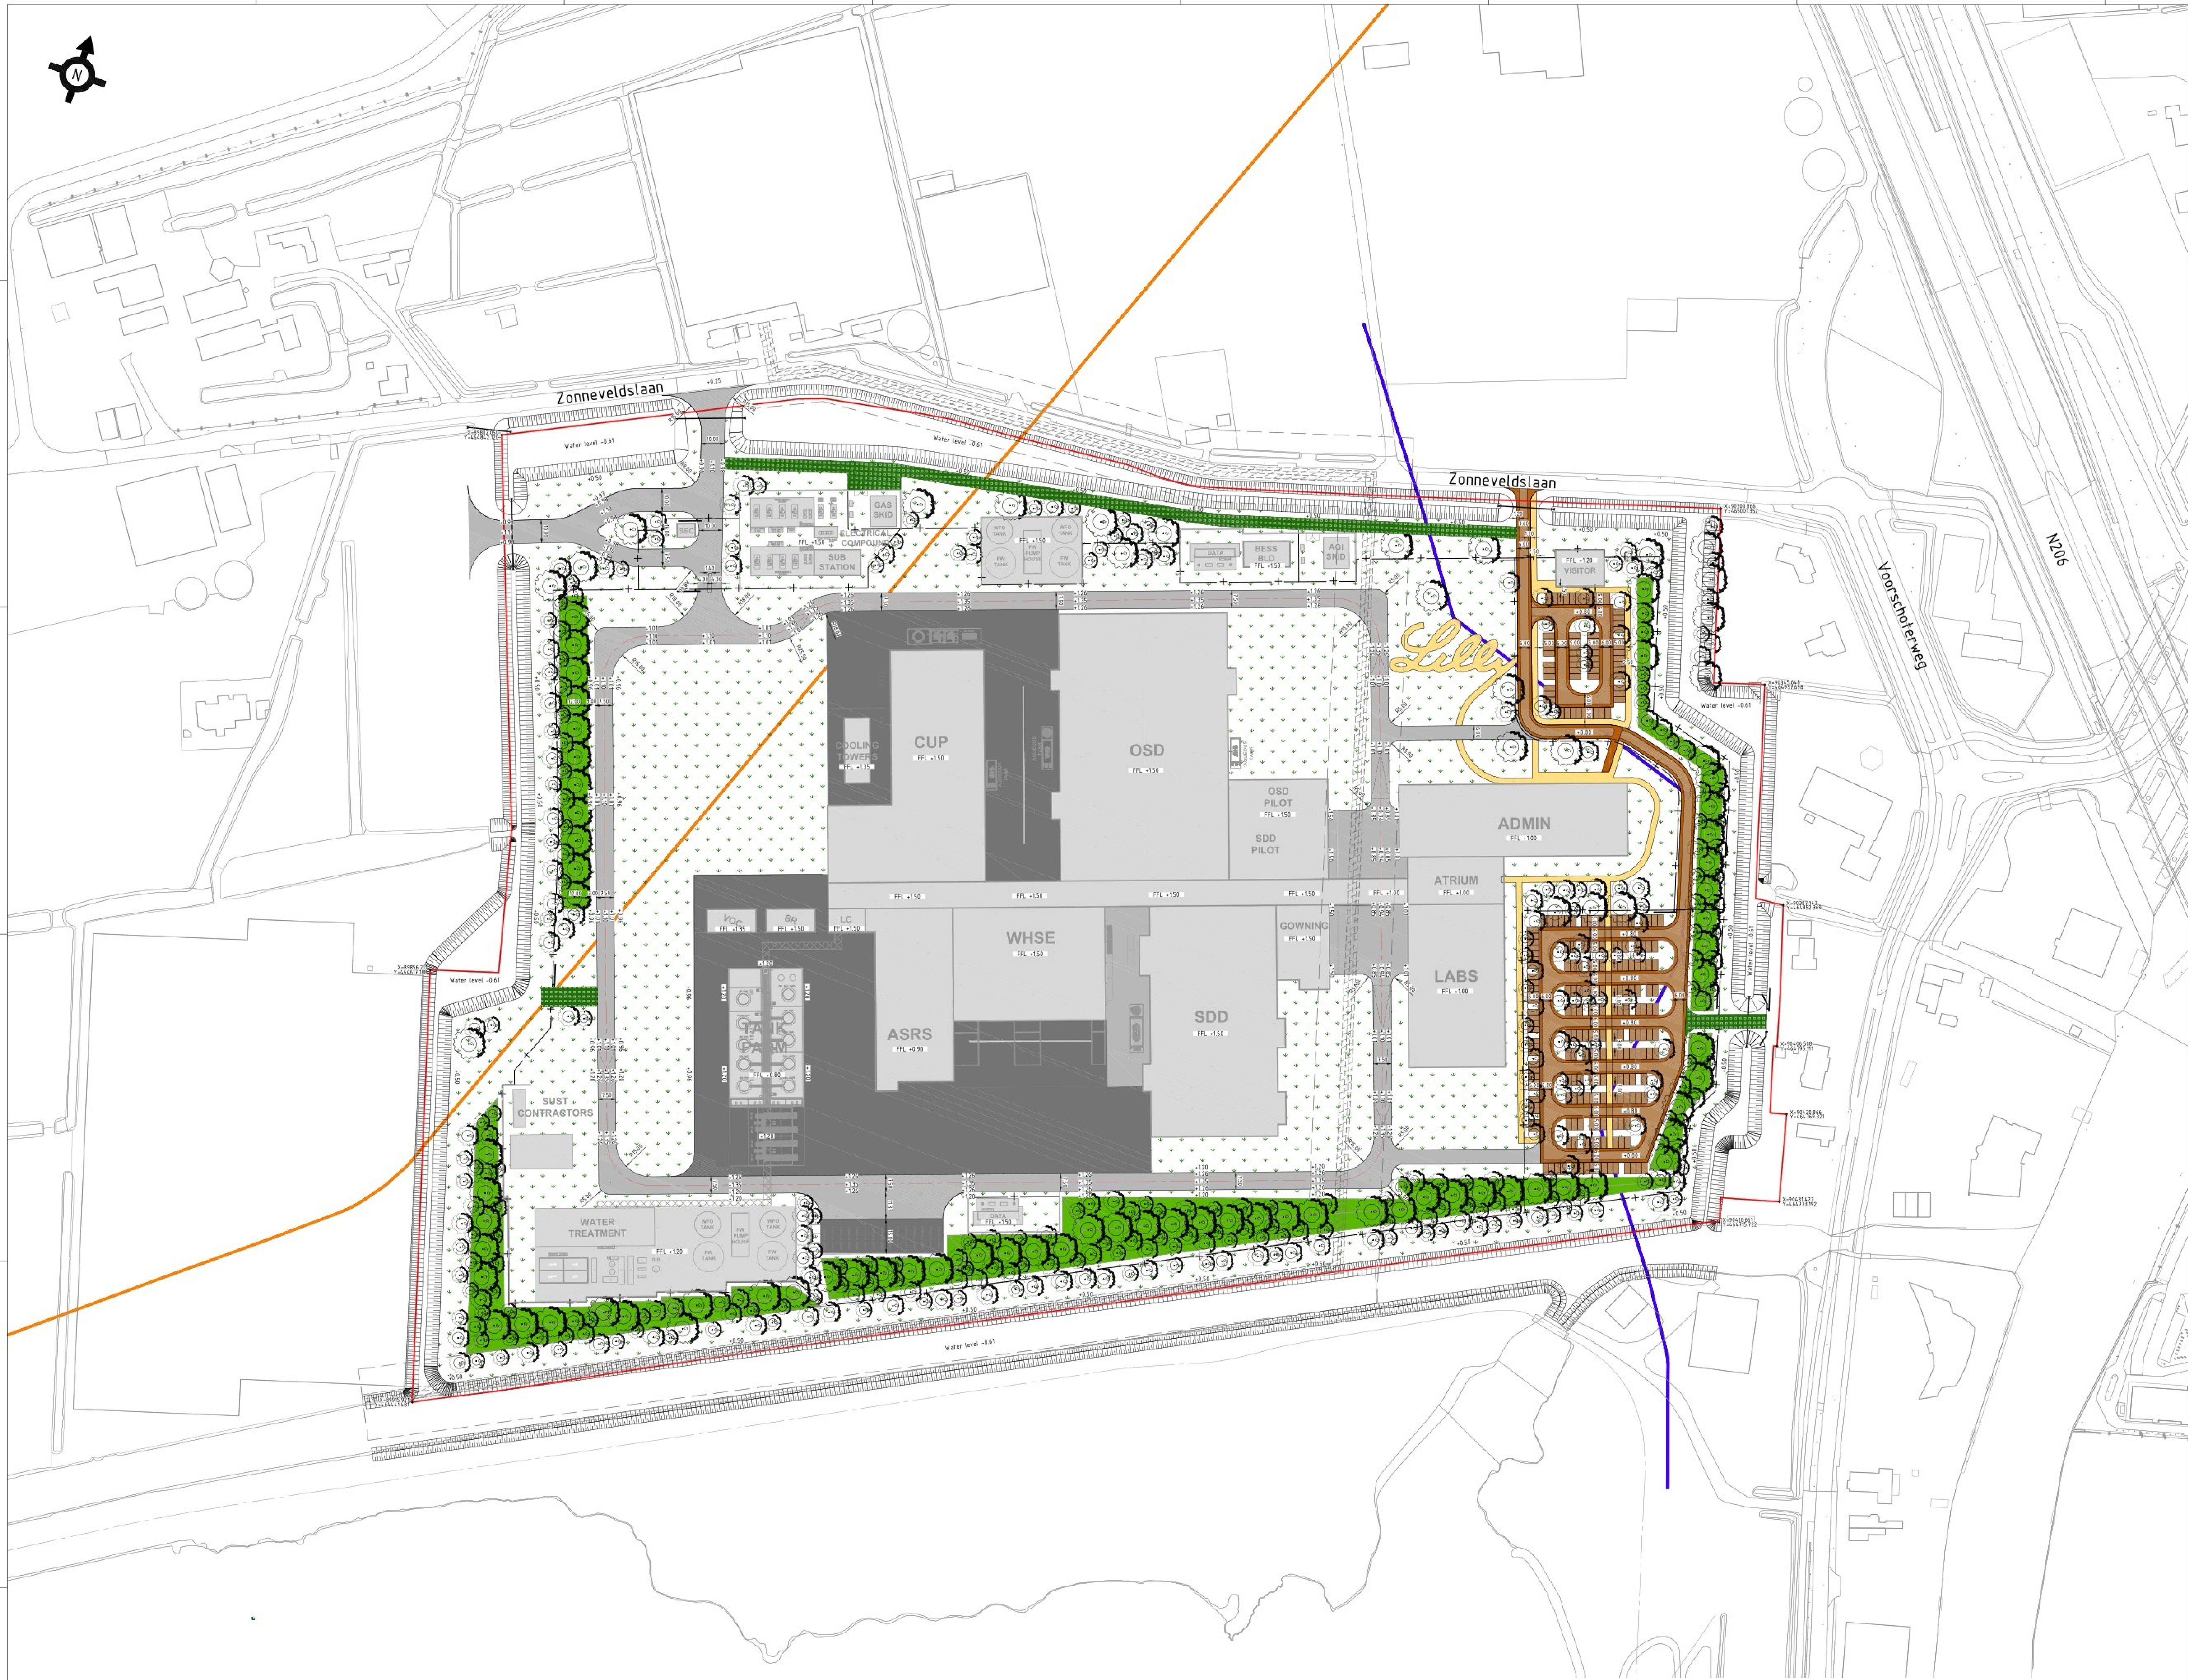


ALGEMEEN / GENERAL

- MATEN IN METERS TENZIJ ANDERS AANGEGEVEN / DIMENSIONS IN METERS UNLESS STATED OTHERWISE
- HOOGTES IN METERS T.O.V. NAP / ELEVATIONS IN METERS IN NAP

LEGENDA / LEGEND

Asfalt / Asphalt

Beton verharding / Concrete paving

Voetpad halfverharding / Sidewalk in gravel paving

(Waterpasserende) bestrating met infiltratie voorziening voor afvoer van regenwater / (Open) paving stones with infiltration units underneath for discharge of rainwater

(Waterpasserende) bestrating met infiltratie voorziening voor afvoer van regenwater / (Open) paving stones with infiltration units underneath for discharge of rainwater

Grasbetontegels / concrete grass tiles

Grondwallen / Landscaping groundwalls

Gras / Grass

Bomen / Trees

Watergang met natuurvriendelijke oevers 1:3, waterpeil -0.61m NAP / Watercourse with "nature friendly" banks 1:3, water level -0.61m NAP

FFL +1.50 — Begane grond niveau in meters NAP / First Floor Level in meters NAP

+1.26 — Maaiveld niveau in meters NAP / Grade level in meters NAP

PEIL MAATVOERING		ELEVATION LEVELS	
Maaiveld CUP,OSD,WHSE,ASRS,SDD gebouw	+1.20m NAP	Grade level CUP,OSD,WHSE,ASRS,SDD building	+1.20m NAP
Maaiveld ADMIN,ATRIUM,LABS gebouw	+0.70m NAP	Grade level ADMIN,ATRIUM,LABS building	+0.70m NAP
Maaiveld langs watergangen	+0.50m NAP	Grade level at watercourses	+0.50m NAP
Kruin hoofdwegen	+1.35m NAP	Center of main road	+1.35m NAP
Vloerpeil CUP,OSD,WHSE,ASRS,SDD gebouw	+1.50m NAP	Floor level CUP,OSD,WHSE,ASRS,SDD building	+1.50m NAP
Vloerpeil ADMIN,ATRIUM,LABS gebouw	+1.00m NAP	Floor level ADMIN,ATRIUM,LABS building	+1.00m NAP
Waterpeil watergangen	-0.61m NAP	Water level watercourses	-0.61m NAP

Waterleiding DN1000 Dunea / Water line DN1000 Dunea

Gastransportleiding DN900 Gasunie / Gas transport line DN900 Gasunie

-0.75m NAP	Binnen beschermingszone / Inner protection zone
-0.10m NAP	Kernzone waterkering / Core zone water barrier
-0.75m NAP	Buiten beschermingszone / Outer protection zone

Mondrian projectgrens / Mondrian project boundary

SLEUTELPLAN / KEYPLAN

PLANT NORTH

TRUE NORTH

21.600°

REFERENCE DEFINITION RD-COORDINATE SYSTEM
- SITE ZERO POINT

EASTING LOCAL = 0.0 -> EASTING WORLD = 89885.570
NORTHING LOCAL = 0.0 -> NORTHING WORLD = 464329.880

GRADE ELEVATION = 0.0 = +1.20M NAP

Jacobs

Lilly

GRADING AND PAVING LAYOUT

REV	ZONE	PROJECT NUMBER / DESCRIPTION	CHANGE CONTROL	DATE
C		UPDATE ELEVATIONS - FOR PERMIT		[illegible]
B		UPDATE ASRS BUILDING - FOR PERMIT		24/04/2026
A		FOR PERMIT		24/03/2026

REVISIONS

CONFIDENTIAL INFORMATION
THIS DRAWING AND THE IDEAS AND DESIGNS SHOWN THEREON ARE THE EXCLUSIVE PROPERTY OF ELI LILLY AND COMPANY AND ARE NOT TO BE USED, REPRODUCED OR DISCLOSED, EITHER IN WHOLE OR IN PART, WITHOUT THE WRITTEN CONSENT OF ELI LILLY AND COMPANY.

SYSTEM TYPE: 01SYSTEMTYPE		EDIFICE/BUILDING	LEVEL/FLOOR
SUB DISCIPLINE / LOCATION CODE	LOCATION/GRID	CCI CODE	PROJECT NAME: LILLY MONDRIAN
CRITICAL QUALITY	ENTERPRISE GROUP	DRAWING INTENTION	DRAWING SCALE: 1:1000
CRITICAL BUSINESS	EQUIPMENT CLASSIFICATION	ALTERNATE DOCUMENT ID	MERIDIAN REV
CRITICAL HSE	VENDOR	DOCUMENT ID: LED00-CP-02000101	
NON-CRITICAL	ENGINEERING AGENCY DOC ID		

File Name: -

IF YOU ARE USING A PRINTED COPY OF THIS DOCUMENT, IT IS AN UNCONTROLLED PRINT. CONFIRM WITH THE OFFICIAL "ELECTRONIC RECORD" DOCUMENT IN THE GLOBAL ENGINEERING CONTENT MANAGEMENT SYSTEM.

IF YOU ARE USING A PRINTED COPY OF THIS DOCUMENT, IT IS AN UNCONTROLLED PRINT. CONFIRM WITH THE OFFICIAL "ELECTRONIC RECORD" DOCUMENT IN THE GLOBAL ENGINEERING CONTENT MANAGEMENT SYSTEM.