
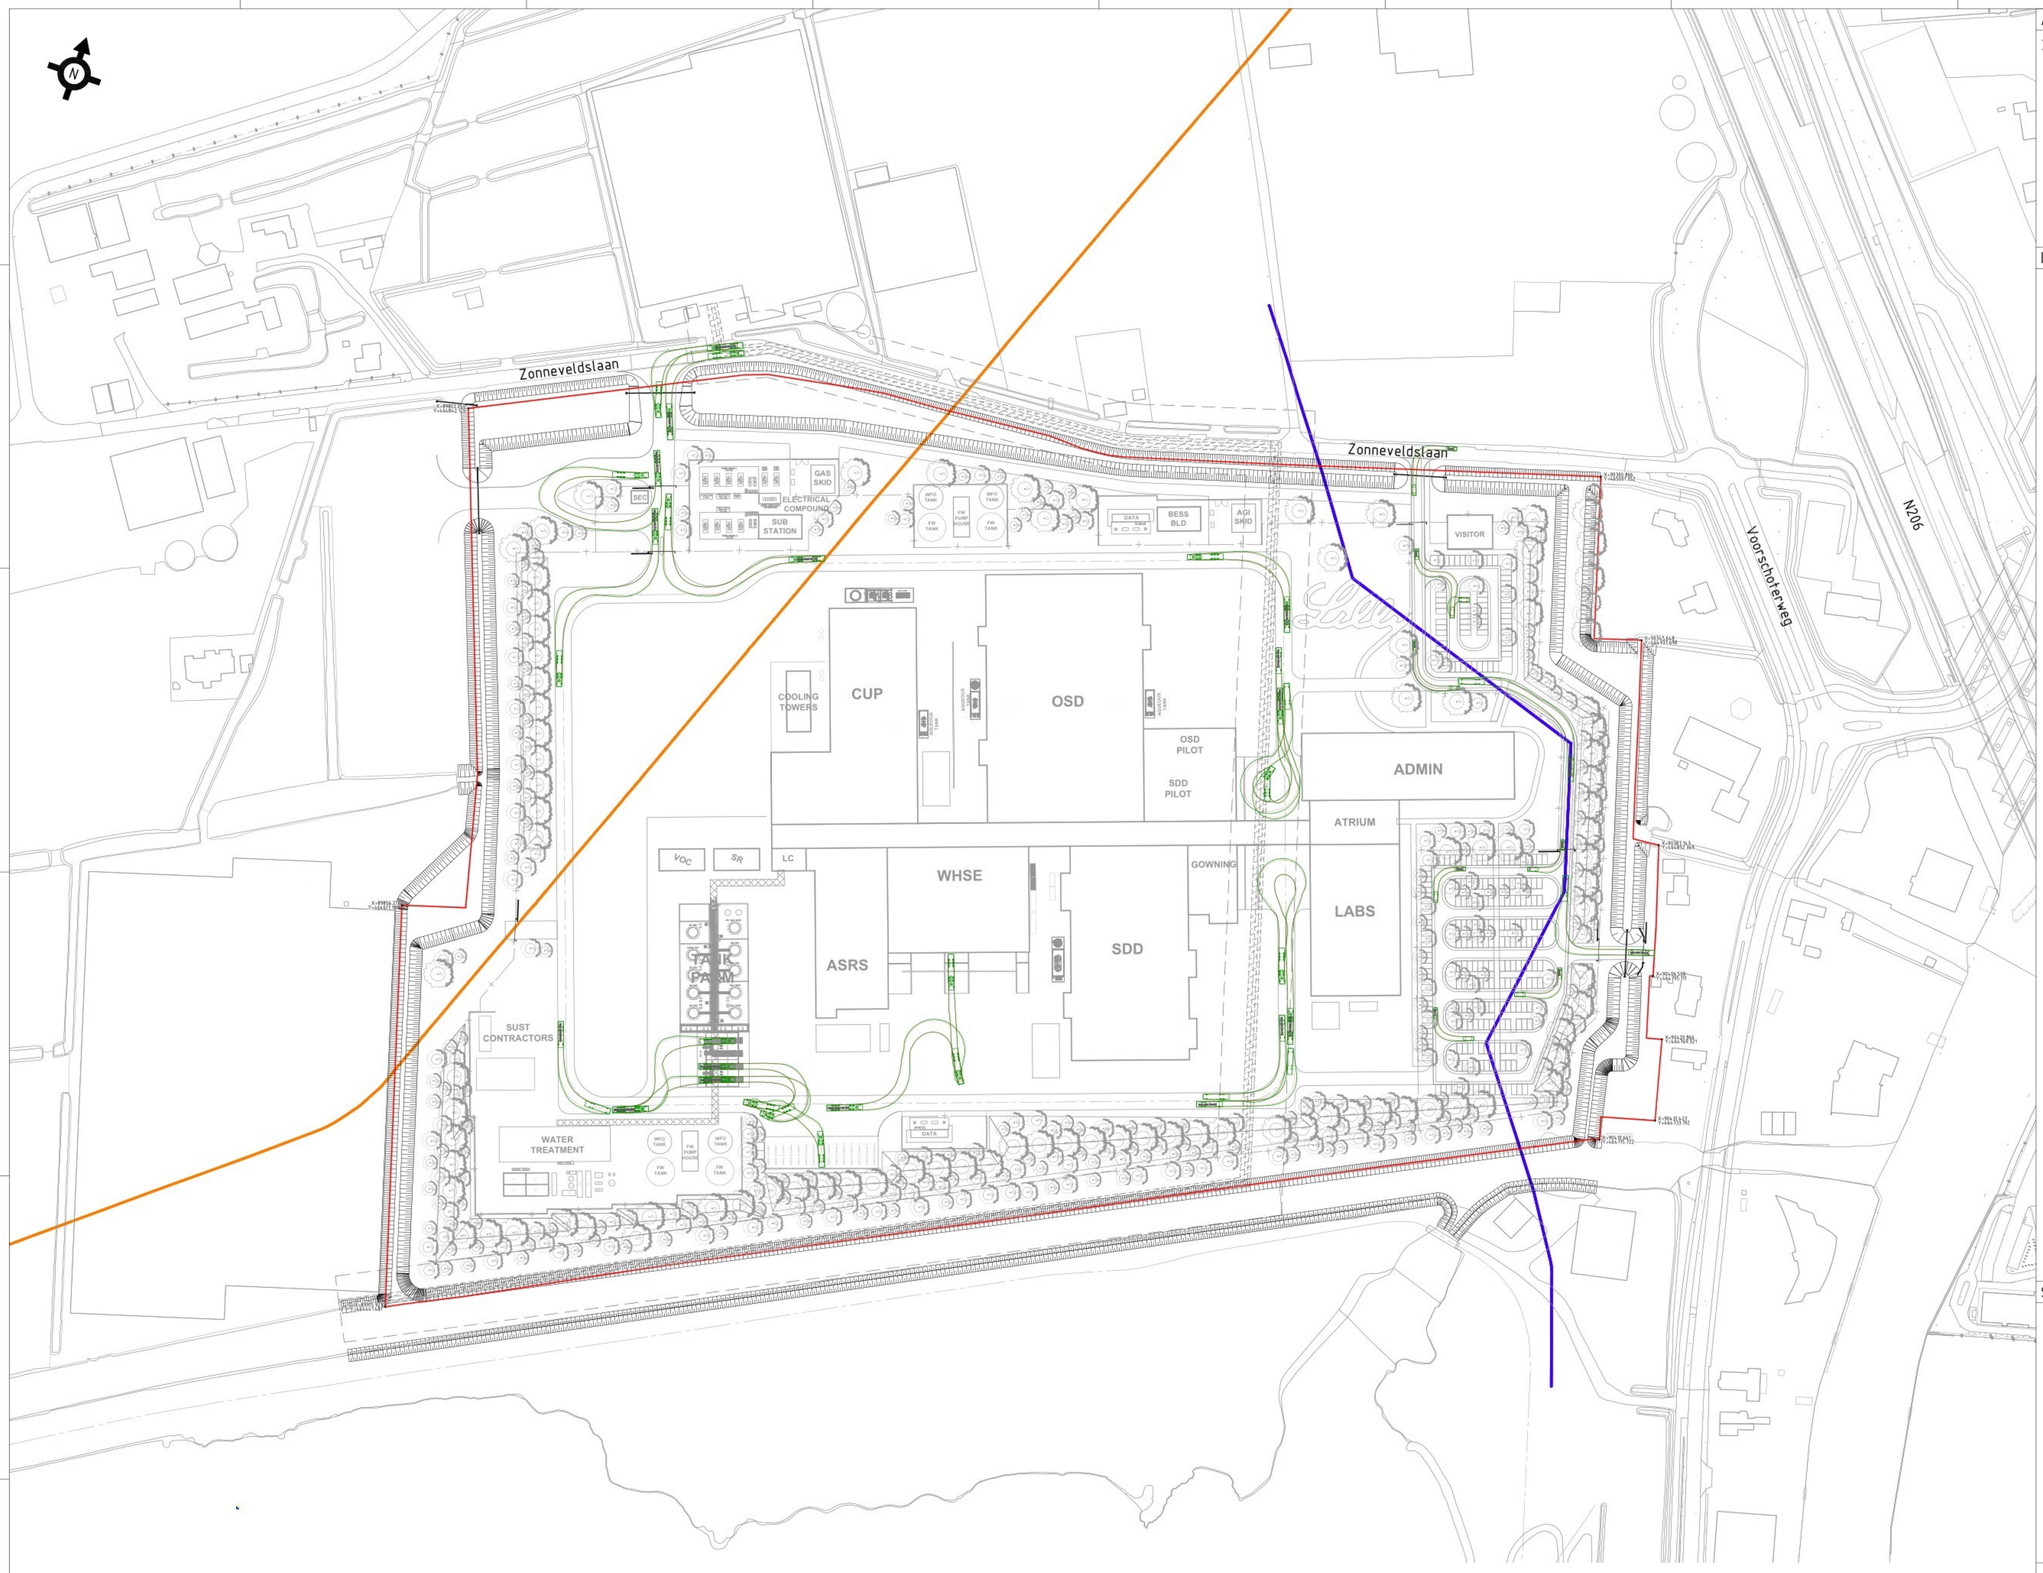


ALGEMEEN / GENERAL


- MATEN IN METERS TENZIJ ANDERS AANGEGEVEN / DIMENSIONS IN METERS UNLESS STATED OTHERWISE
- HOOGTES IN METERS T.O.V. NAP / ELEVATIONS IN METERS IN NAP

LEGENDA / LEGEND

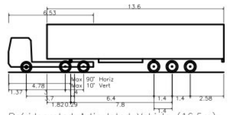

Refridgerated Articulated Vehicle (16.5m)

Overall Length	16.560m
Overall Width	2.600m
Overall Body Height	3.681m
Min Body Ground Clearance	0.411m
Max Track Width	2.500m
Lock-to-lock time	6.00s
Curb to Curb Turning Radius	6.330m

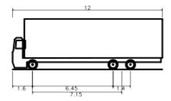

Ongelede vrachtauto (Normvoertuig)

Overall Length	12.000m
Overall Width	2.550m
Overall Body Height	4.040m
Min Body Ground Clearance	0.130m
Track Width	2.150m
Lock-to-lock time	6.00s
Wall to Wall Turning Radius	13.300m



Personenauto

Overall Length	4.880m
Overall Width	1.830m
Overall Body Height	1.730m
Min Body Ground Clearance	0.200m
Track Width	1.560m
Lock-to-lock time	4.00s
Wall to Wall Turning Radius	5.790m

Waterleiding DN1000 Dunea / Water line DN1000 Dunea

Gastransportleiding DN900 Gasunie / Gas transport line DN900 Gasunie




-0.75m NAP Binnen beschermingszone / Inner protection zone

-0.10m NAP Kernzone waterkering / Core zone water barrier

-0.75m NAP Buiten beschermingszone / Outer protection zone

Mondrian projectgrens / Mondrian project boundary

SLEUTELPLAN / KEYPLAN

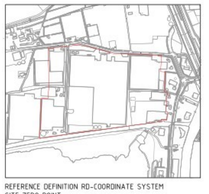

REFERENCE DEFINITION RD-COORDINATE SYSTEM
SITE ZERO POINT
EASTING LOCAL = 0.0 -> EASTING WORLD = 89885.570
NORTHING LOCAL = 0.0 -> NORTHING WORLD = 4643329.880

GRADE ELEVATION = 0.0 = +120M NAP

Jacobs

Lilly

VEHICLE TRACKING LAYOUT

REV	ZONE	PROJECT NUMBER / DESCRIPTION	CHANGE CONTROL	DATE
B		UPDATE ASRS BUILDING - FOR PERMIT		24/04/2026
A		FOR PERMIT		24/03/2026

REVISIONS

CONFIDENTIAL INFORMATION
THIS DRAWING AND THE IDEAS AND DESIGNS SHOWN THEREON ARE THE EXCLUSIVE PROPERTY OF EU LILLY AND COMPANY AND ARE NOT TO BE USED, REPRODUCED OR DISCLOSED, EITHER IN WHOLE OR IN PART, WITHOUT THE WRITTEN CONSENT OF EU LILLY AND COMPANY.

SYSTEM TYPE 01SYSTEMTYPE			EDIFICE/BUILDING	LEVEL/FLOOR
SUB DISCIPLINE	LOCATION CODE	LOCATION/GRID	CCI CODE	PROJECT NAME LILLY MONDRIAN
CRITICAL QUALITY		ENTERPRISE GROUP	DRAWING INTENTION	DRAWING SCALE 1:1000
CRITICAL BUSINESS		EQUIPMENT CLASSIFICATION	ALTERNATE DOCUMENT ID	MERIDIAN REV
CRITICAL HSE		VENDOR	DOCUMENT ID	LED00-CP-02000102
NON-CRITICAL		ENGINEERING AGENCY DOC ID		

File Name: -

IF YOU ARE USING A PRINTED COPY OF THIS DOCUMENT, IT IS AN UNCONTROLLED PRINT. CONFIRM WITH THE OFFICIAL "ELECTRONIC RECORD" DOCUMENT IN THE GLOBAL ENGINEERING CONTENT MANAGEMENT SYSTEM.

IF YOU ARE USING A PRINTED COPY OF THIS DOCUMENT, IT IS AN UNCONTROLLED PRINT. CONFIRM WITH THE OFFICIAL "ELECTRONIC RECORD" DOCUMENT IN THE GLOBAL ENGINEERING CONTENT MANAGEMENT SYSTEM.