




Dwarsprofiel DWP-01
Schaal 1:100

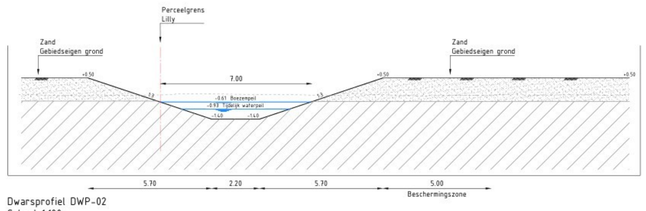


Dwarsprofiel DWP-02
Schaal 1:100

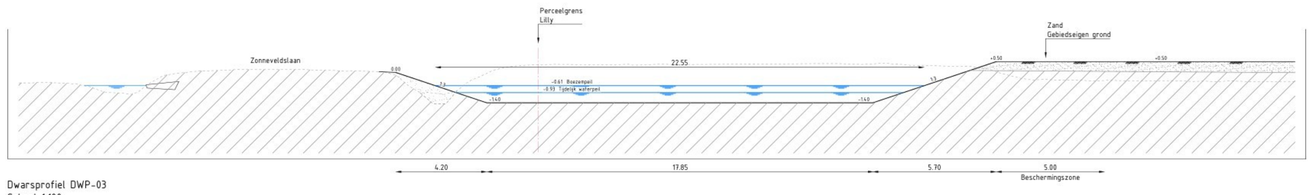


Dwarsprofiel DWP-03
Schaal 1:100

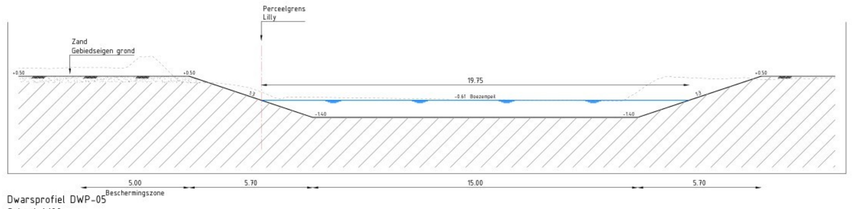


Dwarsprofiel DWP-05
Schaal 1:100

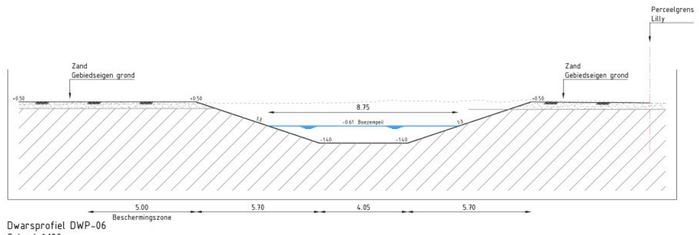


Dwarsprofiel DWP-06
Schaal 1:100

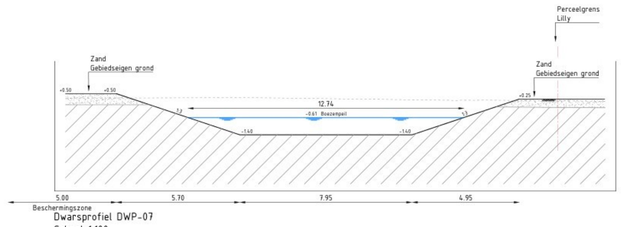


Dwarsprofiel DWP-07
Schaal 1:100

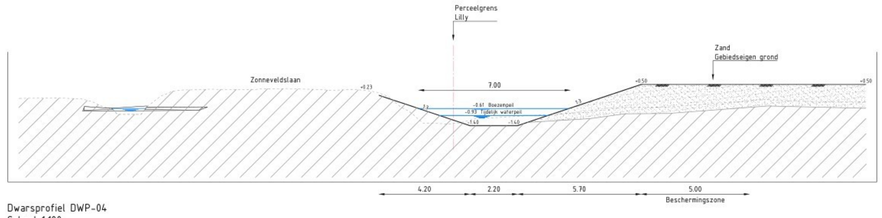


Dwarsprofiel DWP-04
Schaal 1:100

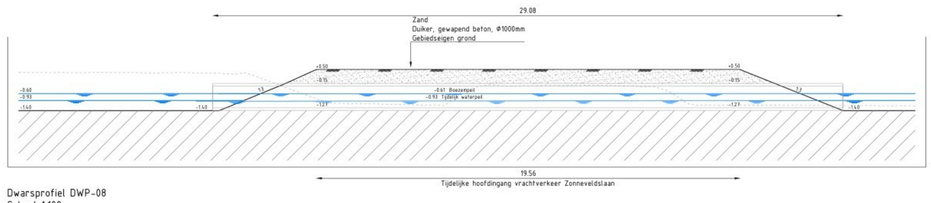


Dwarsprofiel DWP-08
Schaal 1:100

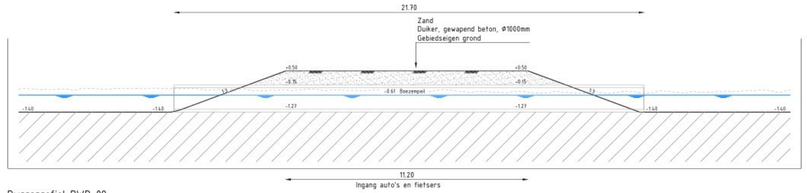

Dwarsprofiel DWP-09
Schaal 1:100

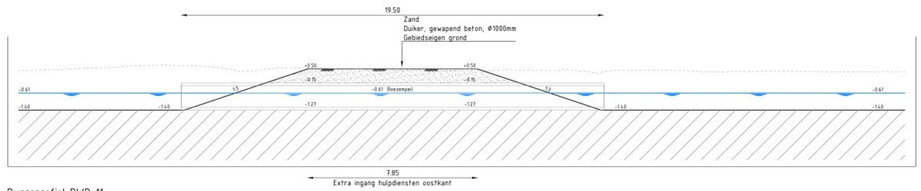

Dwarsprofiel DWP-11
Schaal 1:100

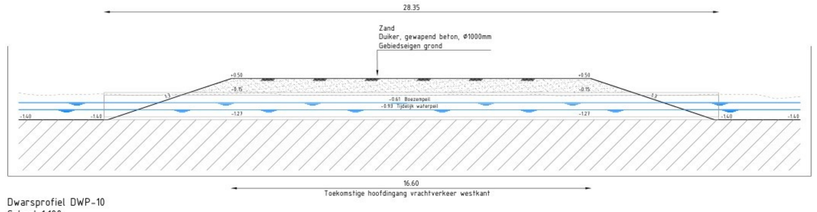

Dwarsprofiel DWP-10
Schaal 1:100

ALGEMEEN / GENERAL

- MATEN IN METERS TENZIJ ANDERS AANGEGEVEN / DIMENSIONS IN METERS UNLESS STATED OTHERWISE
- HOOGTES IN METERS T.O.V. NAP / ELEVATIONS IN METERS IN NAP

PEIL MAATVOERING		ELEVATION LEVELS	
Maaiveld CUP,0SD,WHSE,ASRS,SDD gebouw	+1.20m NAP	Grade level CUP,0SD,WHSE,ASRS,SDD building	+1.20m NAP
Maaiveld ADMIN,ATRIUM,LABS gebouw	+0.70m NAP	Grade level ADMIN,ATRIUM,LABS building	+0.70m NAP
Maaiveld langs watergangen	+0.50m NAP	Grade level at watercourses	+0.50m NAP
Kruin hoofdwegen	+1.35m NAP	Center of main road	+1.35m NAP
Vloerpeil CUP,0SD,WHSE,ASRS,SDD gebouw	+1.50m NAP	Floor level CUP,0SD,WHSE,ASRS,SDD building	+1.50m NAP
Vloerpeil ADMIN,ATRIUM,LABS gebouw	+1.00m NAP	Floor level ADMIN,ATRIUM,LABS building	+1.00m NAP
Waterpeil watergangen	-0.61m NAP	Water level watercourses	-0.61m NAP

Jacobs

Lilly

NEW WATERCOURSES CROSS SECTIONS

REV	ZONE	FOR PERMIT	PROJECT NUMBER / DESCRIPTION	CHANGE CONTROL	DATE
A					

REVISIONS

CONFIDENTIAL INFORMATION:
THIS DRAWING AND THE IDEAS AND DESIGNS SHOWN THEREON ARE THE EXCLUSIVE PROPERTY OF ELI LILLY AND COMPANY AND ARE NOT TO BE USED, REPRODUCED OR DISCLOSED, EITHER IN WHOLE OR IN PART, WITHOUT THE WRITTEN CONSENT OF ELI LILLY AND COMPANY.

SYSTEM TYPE (SYSTEMTYPE)		EDIFICE/BULDING	LEVEL/FLOOR
SUB DISCIPLINE	LOCATION CODE	LOCATION/GRID	CCI CODE	PROJECT NAME: LILLY MONDRIAN
CRITICAL QUALITY		ENTERPRISE GROUP	DRAWING INTENTION	DRAWING SCALE: 1:100
CRITICAL BUSINESS		EQUIPMENT CLASSIFICATION	ALTERNATE DOCUMENT ID	MERIDIAN REV
CRITICAL HSE		VENDOR	DOCUMENT ID	LED00-CS-02000106
NON-CRITICAL		ENGINEERING AGENCY DOC ID		

File Name: -

IF YOU ARE USING A PRINTED COPY OF THIS DOCUMENT, IT IS AN UNCONTROLLED PRINT. CONFIRM WITH THE OFFICIAL "ELECTRONIC RECORD" DOCUMENT IN THE GLOBAL ENGINEERING CONTENT MANAGEMENT SYSTEM.

IF YOU ARE USING A PRINTED COPY OF THIS DOCUMENT, IT IS AN UNCONTROLLED PRINT. CONFIRM WITH THE OFFICIAL "ELECTRONIC RECORD" DOCUMENT IN THE GLOBAL ENGINEERING CONTENT MANAGEMENT SYSTEM.