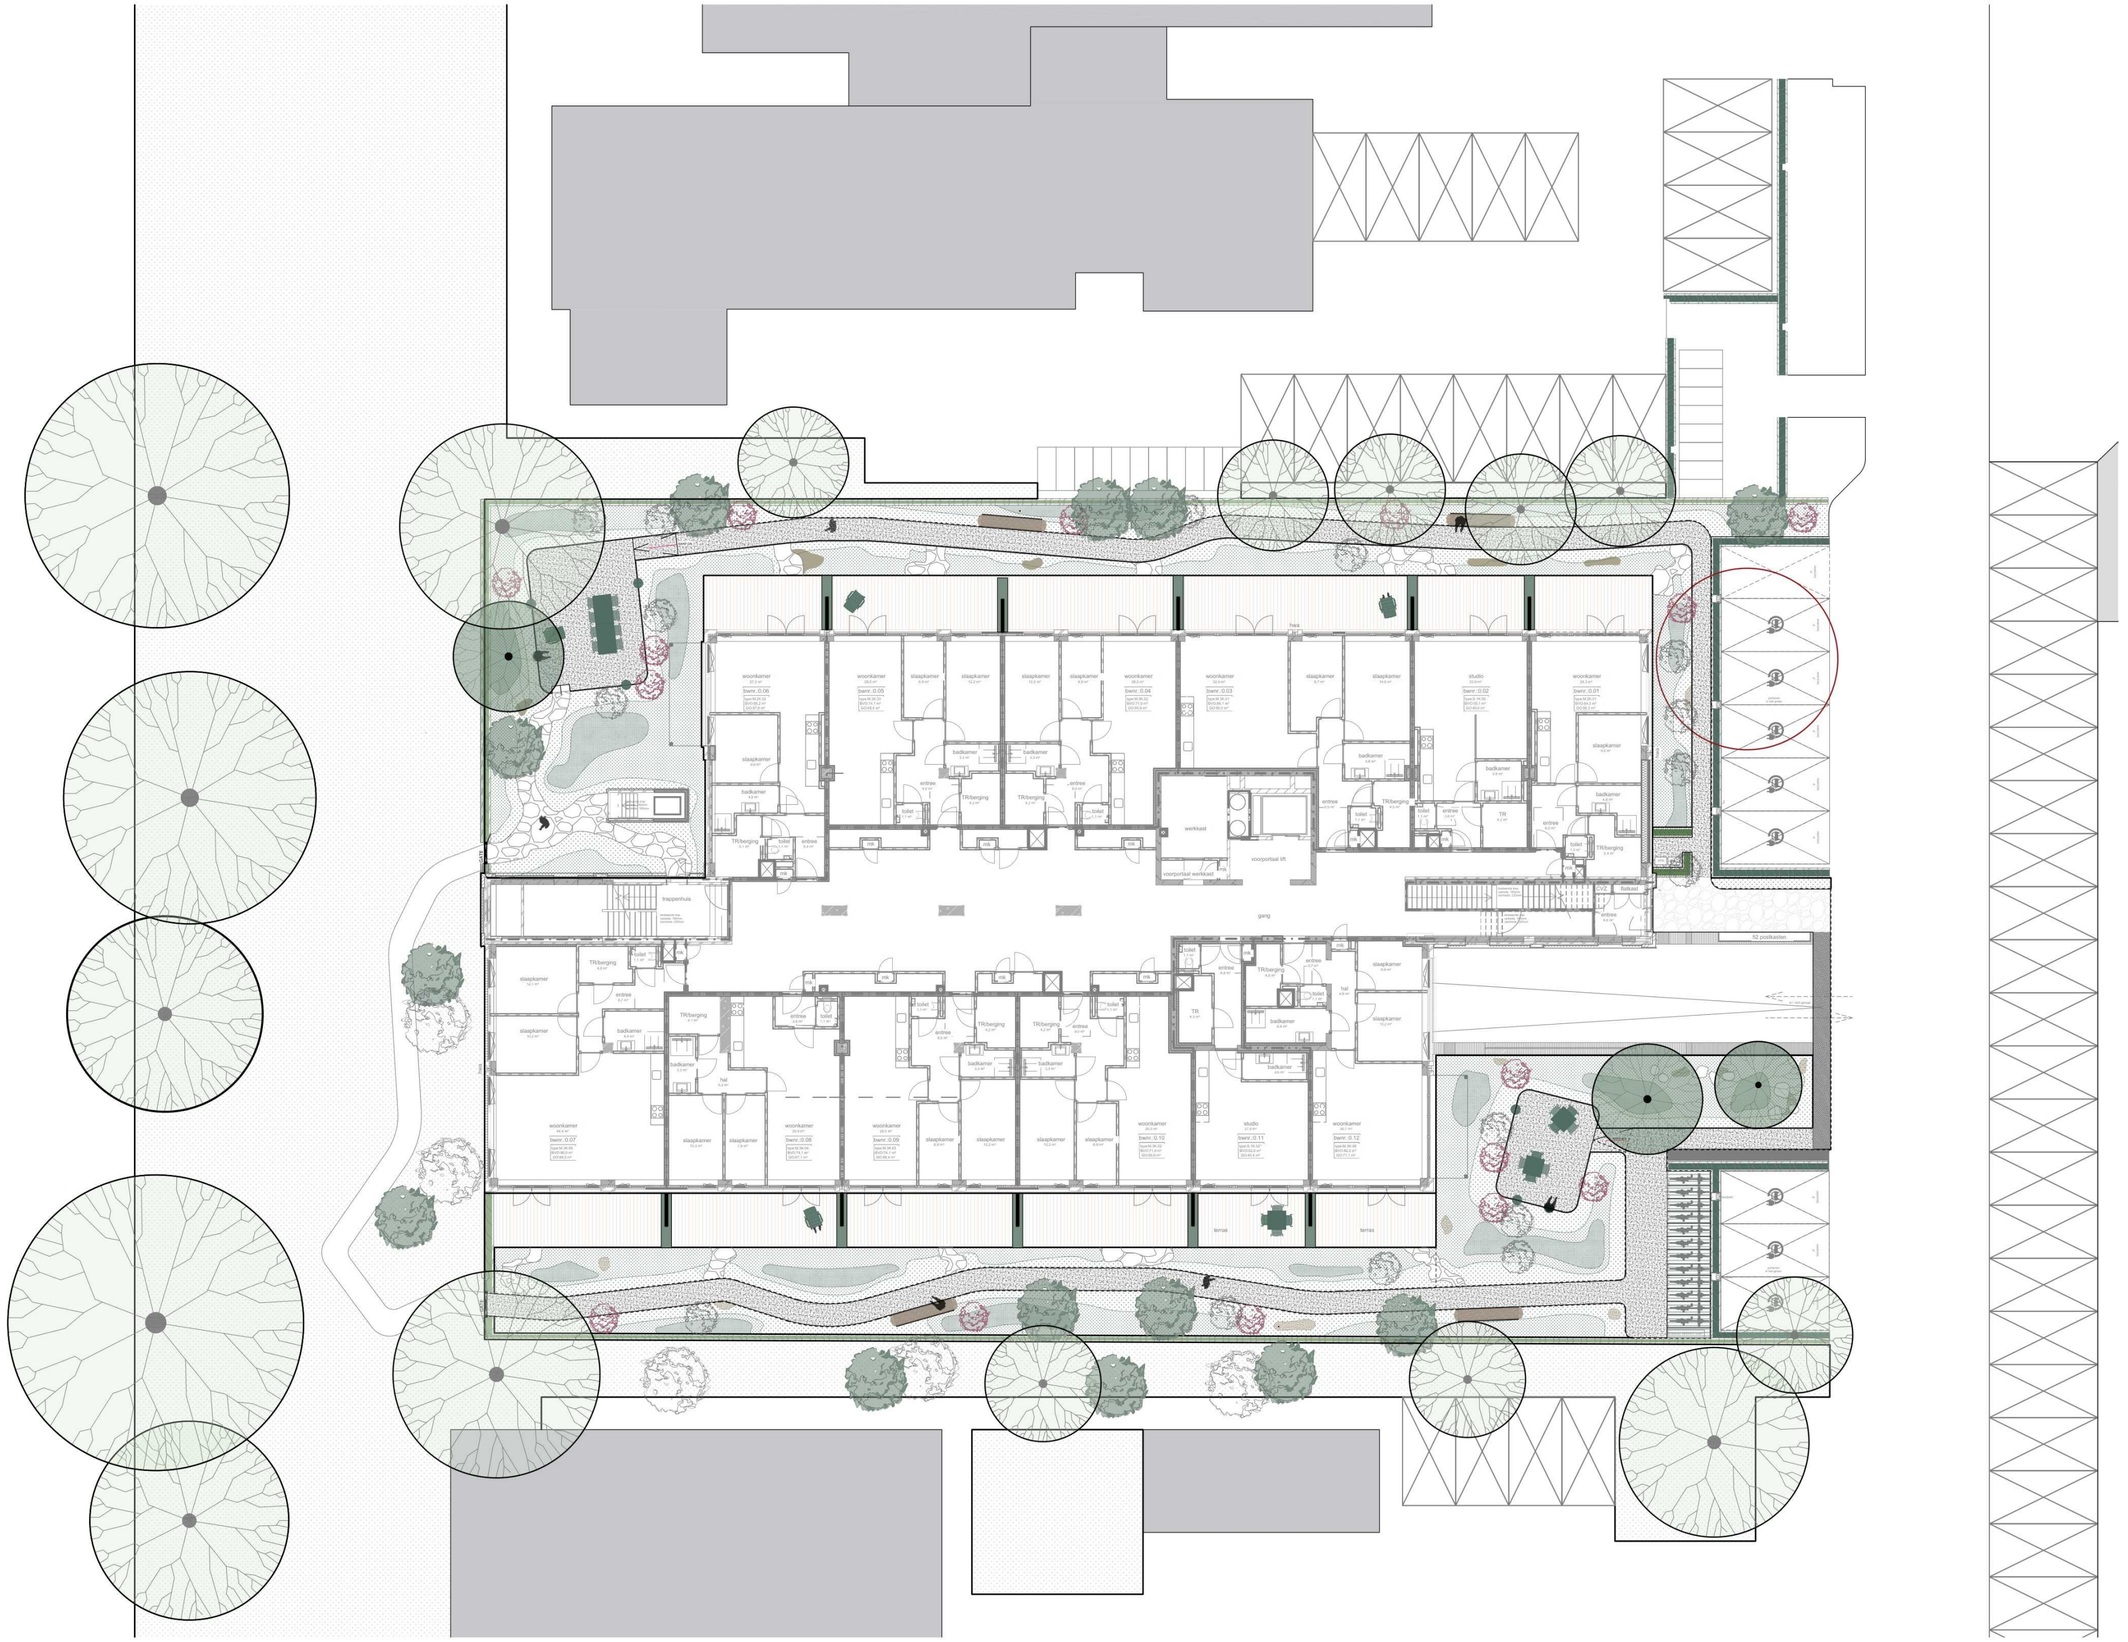


makers of sustainable spaces.


Makers of Sustainable Spaces (MOSS)

Web | http://moss.amsterdam
Email | info@moss.amsterdam
Phone | +31-085-060-8065

TITEL

BEGANE GROND TUIN

OVERZICHT

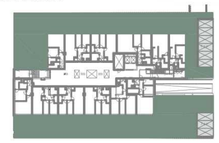

WERK ELFI - Alkmaar

ONDERWERP Green Layer - Begane grond (MOSS_ELFIAL_GF)

DATUM 20-09-2022

LEGENDA

- Nectar onder het mes
- Heem
- Bonteberm + Stinzen vegetatie
- Grastegels
- Houten Terras
- Zand
- Resin gebonden Gravel
- Flag Stones
- Houten Bank
- Boomstronk + Bank
- Struik
- Voorgestelde Boom
- Bestaande Boom
- Boom die moet worden verwijderd
- Groene heg
- Hekwerk + klimplanten

OPMERKING

MOSS stelt voor om lage struiken te gebruiken in plaats van hagen rondom het verzonken terras. Irrigatie voor struiken moet worden besproken vanwege duurzaamheidsoverwegingen.

SCHAAL

NOORD

DISCLAIMER

● Drawing measurements are approximate and are for illustrative and consultative purposes only. ● Contractors/builders/structural engineer to be responsible for all dimensions on site. ● Any variation from MOSS or as noted on drawings must be approved in writing. ● These drawings are the property of MOSS and have been prepared for the clients listed in the project name and are not to be used, reproduced, copied or distributed for any other project without written permission from MOSS Amsterdam. ● MOSS shall first see and approve contractors full size shop drawings prior to any fabrication ● The design drawings herewith represent design intent only ● It is the responsibility of the fabricator to verify and insure structural integrity of the design with a licensed structural engineer, and assure that all local codes and regulations are fulfilled ● The fabricator has the final responsibility for a full working landscape / garden ● The fabricator is responsible to fabricate gardens of a high quality. ● Use of these designs constitutes compliance with the above terms.