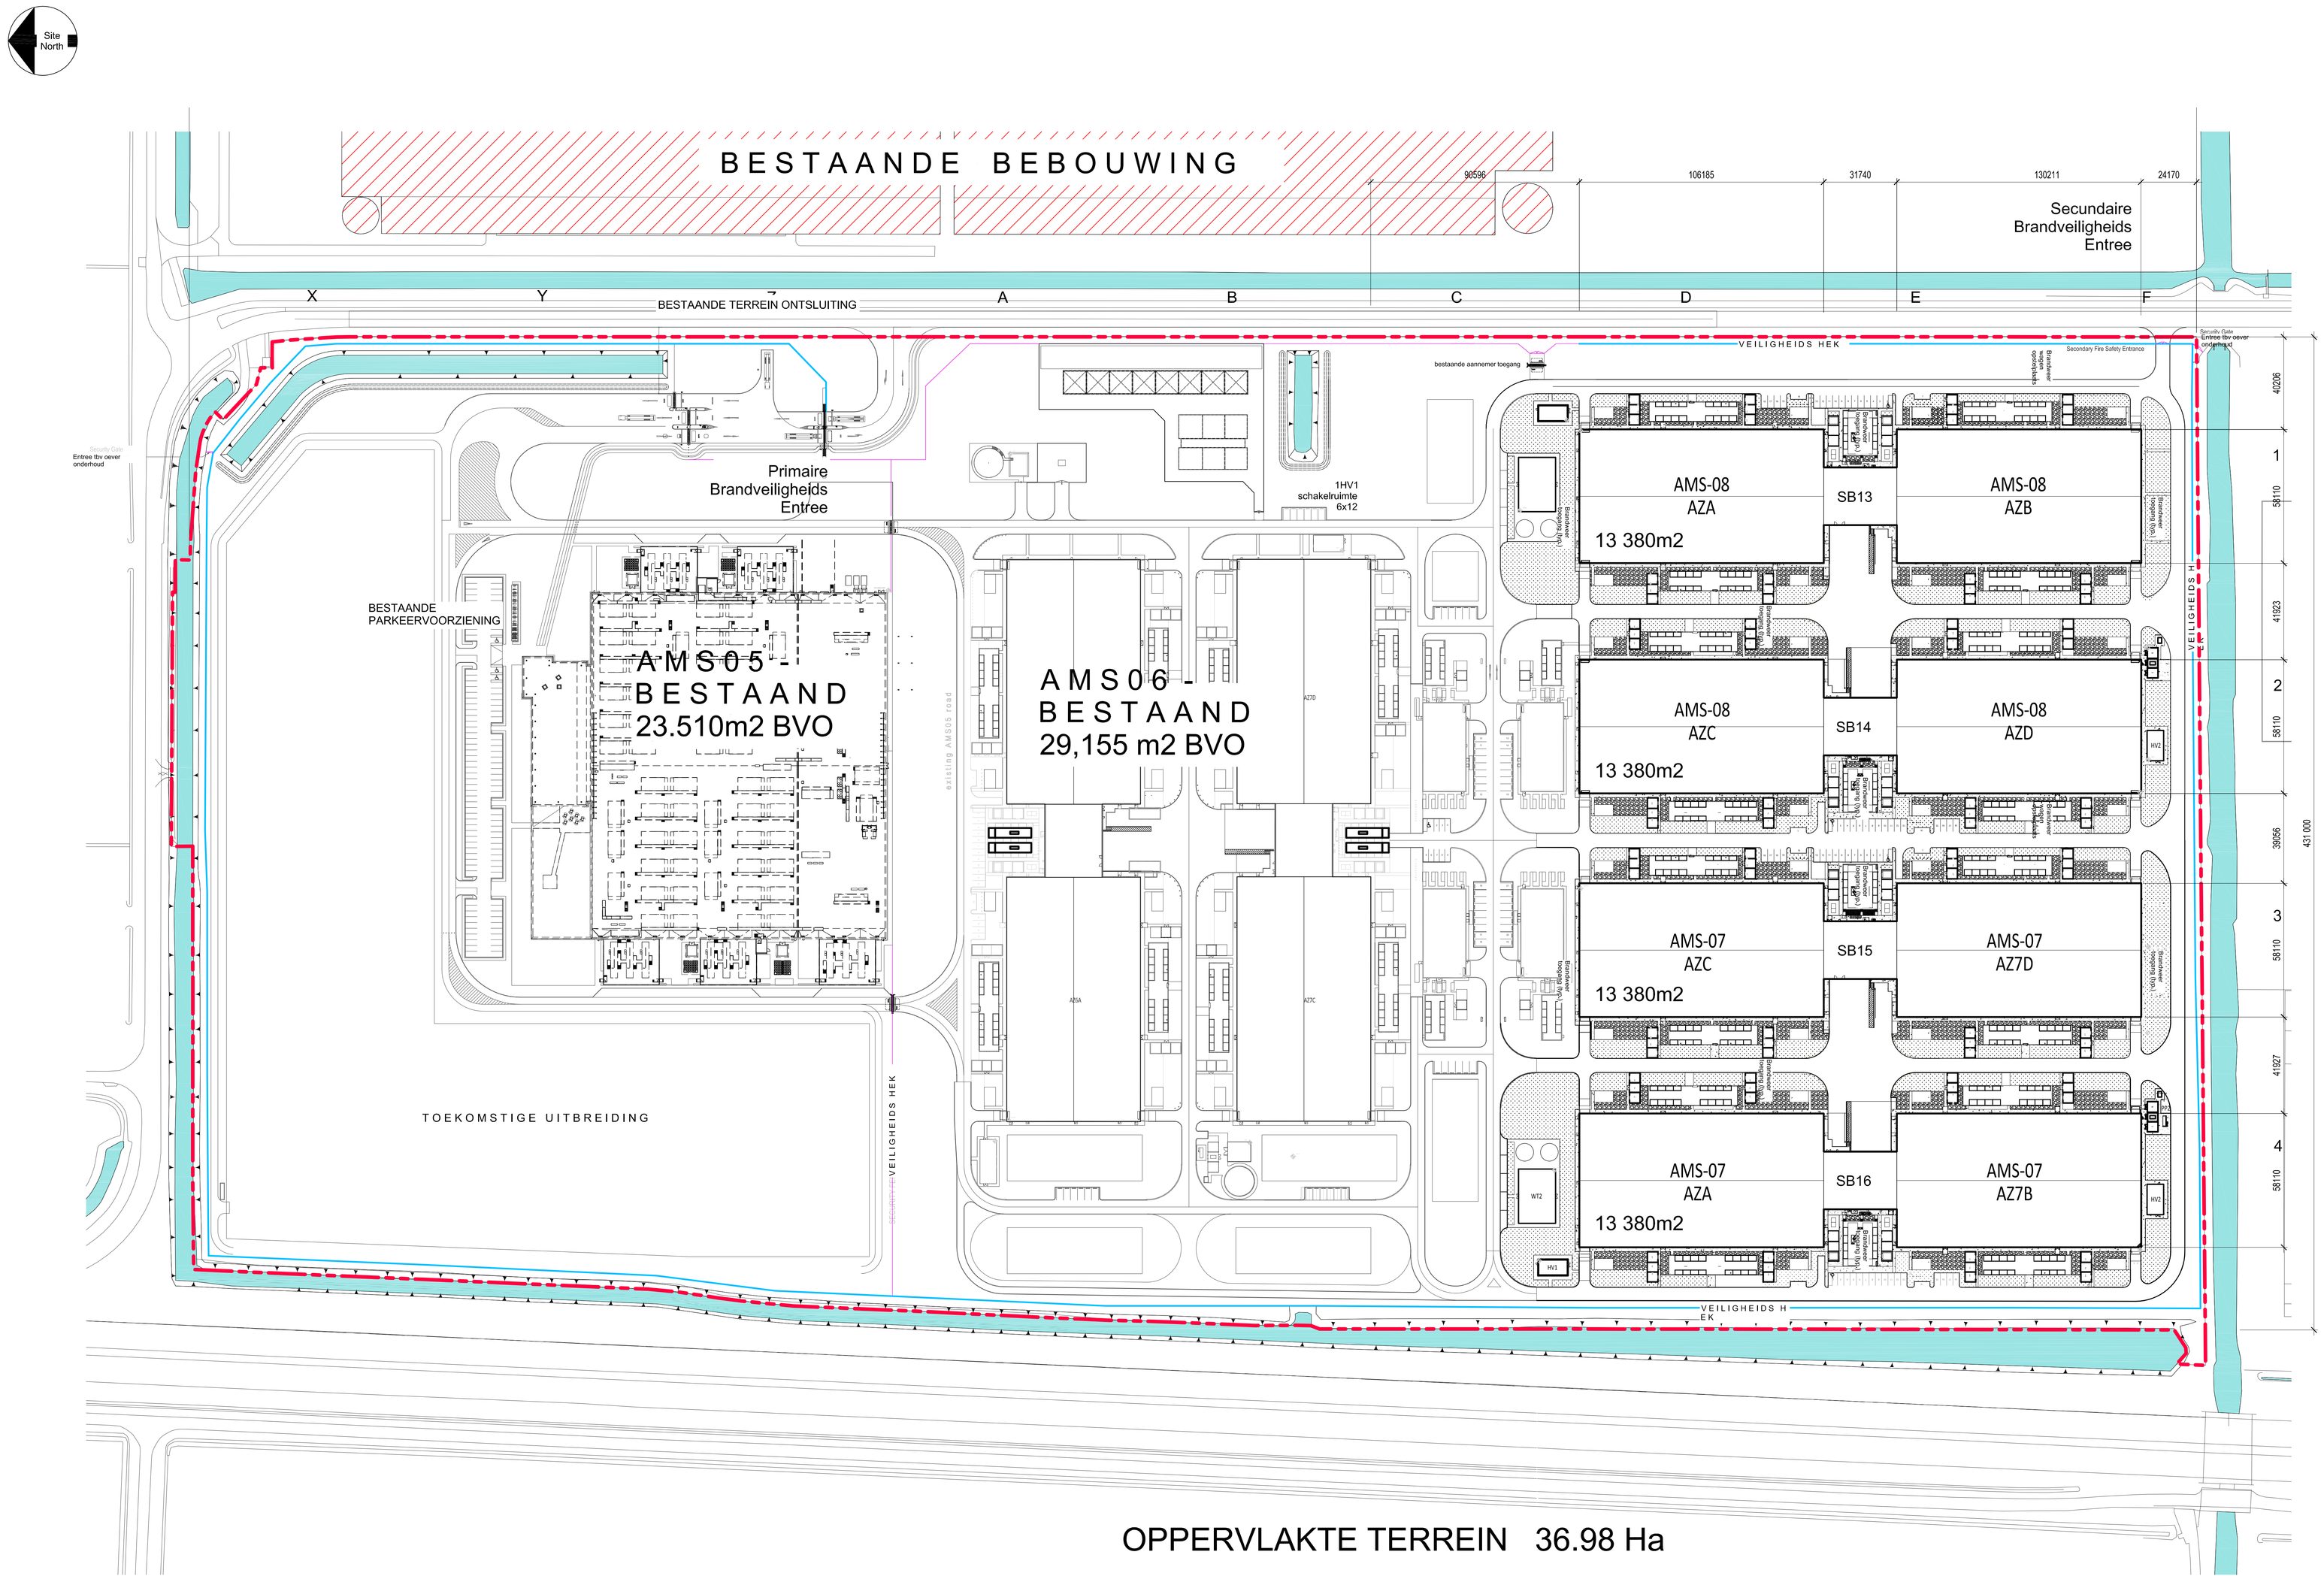

OPPERVLAKTE TERREIN 36.98 Ha

BEBOUWDE OPPERVLAK 106,185m2

GROND GEBRUIK 28.78%

SITUATIE- AMS07 & AMS08

SCALE: 1 : 1000

ALL VERTICAL DIMENSIONS ARE RELATIVE TO ASSOCIATED BUILDING SLAB LEVEL.

RED
1 Lower Farm Barns
Bainton Road, Bucknell
Bicester OX27 7LT, UK
www.red-eng.com
t: +44-(1869)355600
f: +44-(1869)250777
e: oxfordcad@red-eng.com

Gensler
Aldgate House
33 Aldgate High Street
London EC3N 1AH
United Kingdom
Tel. +44 (0)20 7073 9600

Microsoft

AMS0 7/8

AGRIPORT 570
1775TB MIDDENMEER
THE NETHERLANDS

Design Team

Design	WILLIAM RINGER GENSLER
Drawn	GARY SCHOFIELD
Checked	19.02.15
Date	R1559
Company Project No.	P13252
M.S. Project No.	

Approvals

CUSTOMER	Date
MICROSOFT	
Microsoft Mechanical Engineer	BRIAN ANDERSEN
Microsoft Electrical Engineer	CARLOS ELARMO
Microsoft Cable Engineer	STEVE STENERT
Engineering Manager	DREW REEVES
Security Manager	MICHEAL WATERS
CSA	JOHN PERKINS
PROJECT MANAGEMENT	
Project Planner	Date
Project Manager	
Senior Project Manager	
Development Manager	
Project Manager	
Quality Control Reviewer	
Quality Control FF&E	

Revisions

No.	Date	Description
A	18.12.15	Building Permit application (AMS0 7/8)

Registration

Bar Code

Sheet Title/Number

AMS 07 & 08
SITUATIE

A-B-S1SITE-7-8

D-02