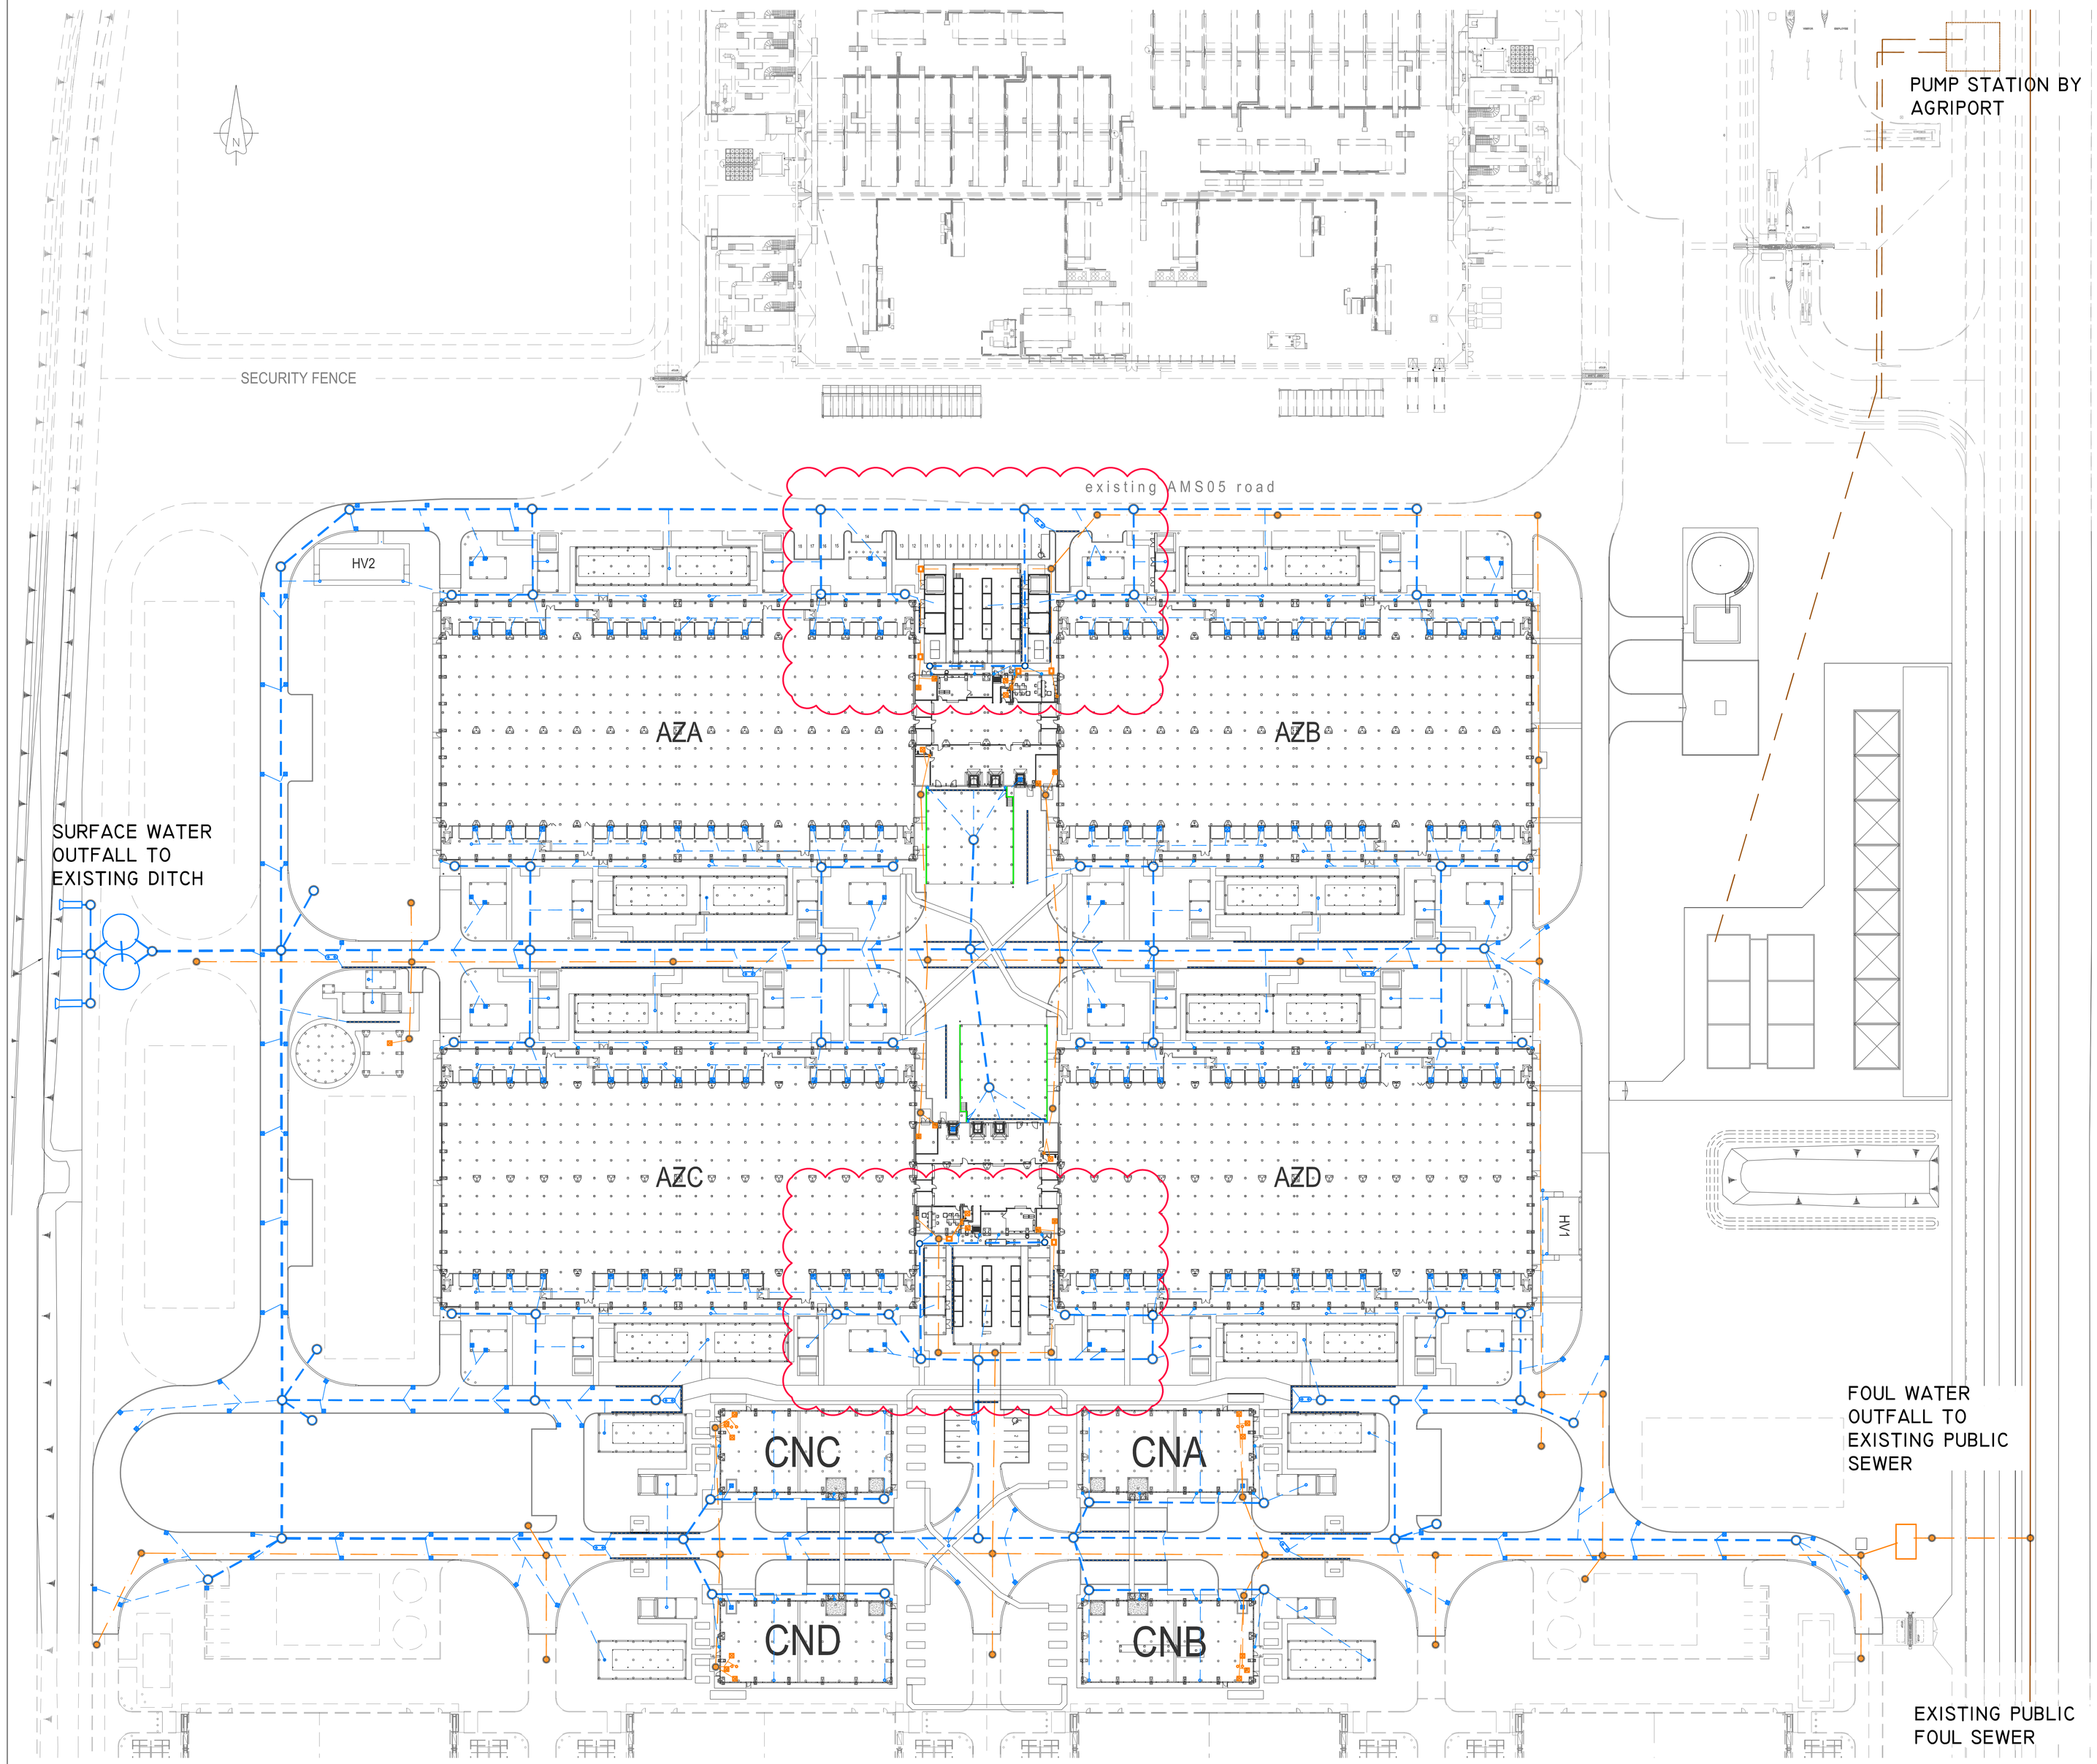

LEGEND

- PROPOSED PRIVATE SURFACE WATER SEWER
- PROPOSED HEADWALL
- PROPOSED GULLY
- PROPOSED PRIVATE FOUL WATER SEWER
- EXISTING AMS05 PRIVATE FOUL WATER SEWER

RED
1 Lower Farm Barns
Bainton Road, Bucknell
Bicester OX27 7LT, UK
www.red-eng.com

t: +44-(1869)355600
f: +44-(1869)250777
e: oxfordcad@red-eng.com

PINNACLE
CONSULTING ENGINEERS
Woolverstone House
61 Berners Street
London
W1T 3NJ
www.pinnacleconsultingengineers.com

t: +44-(207) 043 3410
e: london@ukpinnacle.com

Microsoft

AMS06

AGRIPORT 570
1775TB MIDDENMEER
THE NETHERLANDS

Design Team

Design	KAY ELVY / NATHAN ROWE
Drawn	KAY ELVY / NATHAN ROWE
Checked	KAY ELVY / MARK WESTON
Date	01.08.14
Company Project No.	140622
M.S. Project No.	P13252

Approvals

CUSTOMER	Date
MICROSOFT	
Microsoft Mechanical Engineer	Date
Microsoft Cable Engineer	
Microsoft Electrical Engineer	
Engineering Manager	
Security Manager	
CSA	
PROJECT MANAGEMENT	
Project Planner	Date
Project Manager	
Senior Project Manager	
Development Manager	
Project Manager	
Quality Control Reviewer	
Quality Control FF&E	

Revisions

No.	Date	Description
01	01-08-14	30% DESIGN SUBMISSION
02	26-09-14	60% DESIGN SUBMISSION
03	23-10-14	UPDATED TO LATEST SITE PLAN
04	07-11-14	90% DESIGN SUBMISSION
05	20-03-15	IFC
06	24-04-15	SPRINKLER TANK AREA UPDATED
07	24-07-15	FIVE 5-5
08	12-08-15	FIVE5 UPDATES FOR IFR

Key Plan

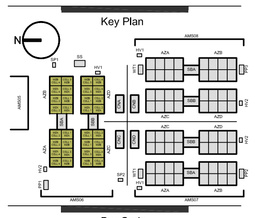

Bar Code

Sheet Title/Number

CIVIL
FOUL & STORM
DRAINAGE
MASTERPLAN

C-E-01

C-D-X1-01

A0

MICROSOFT CONFIDENTIAL

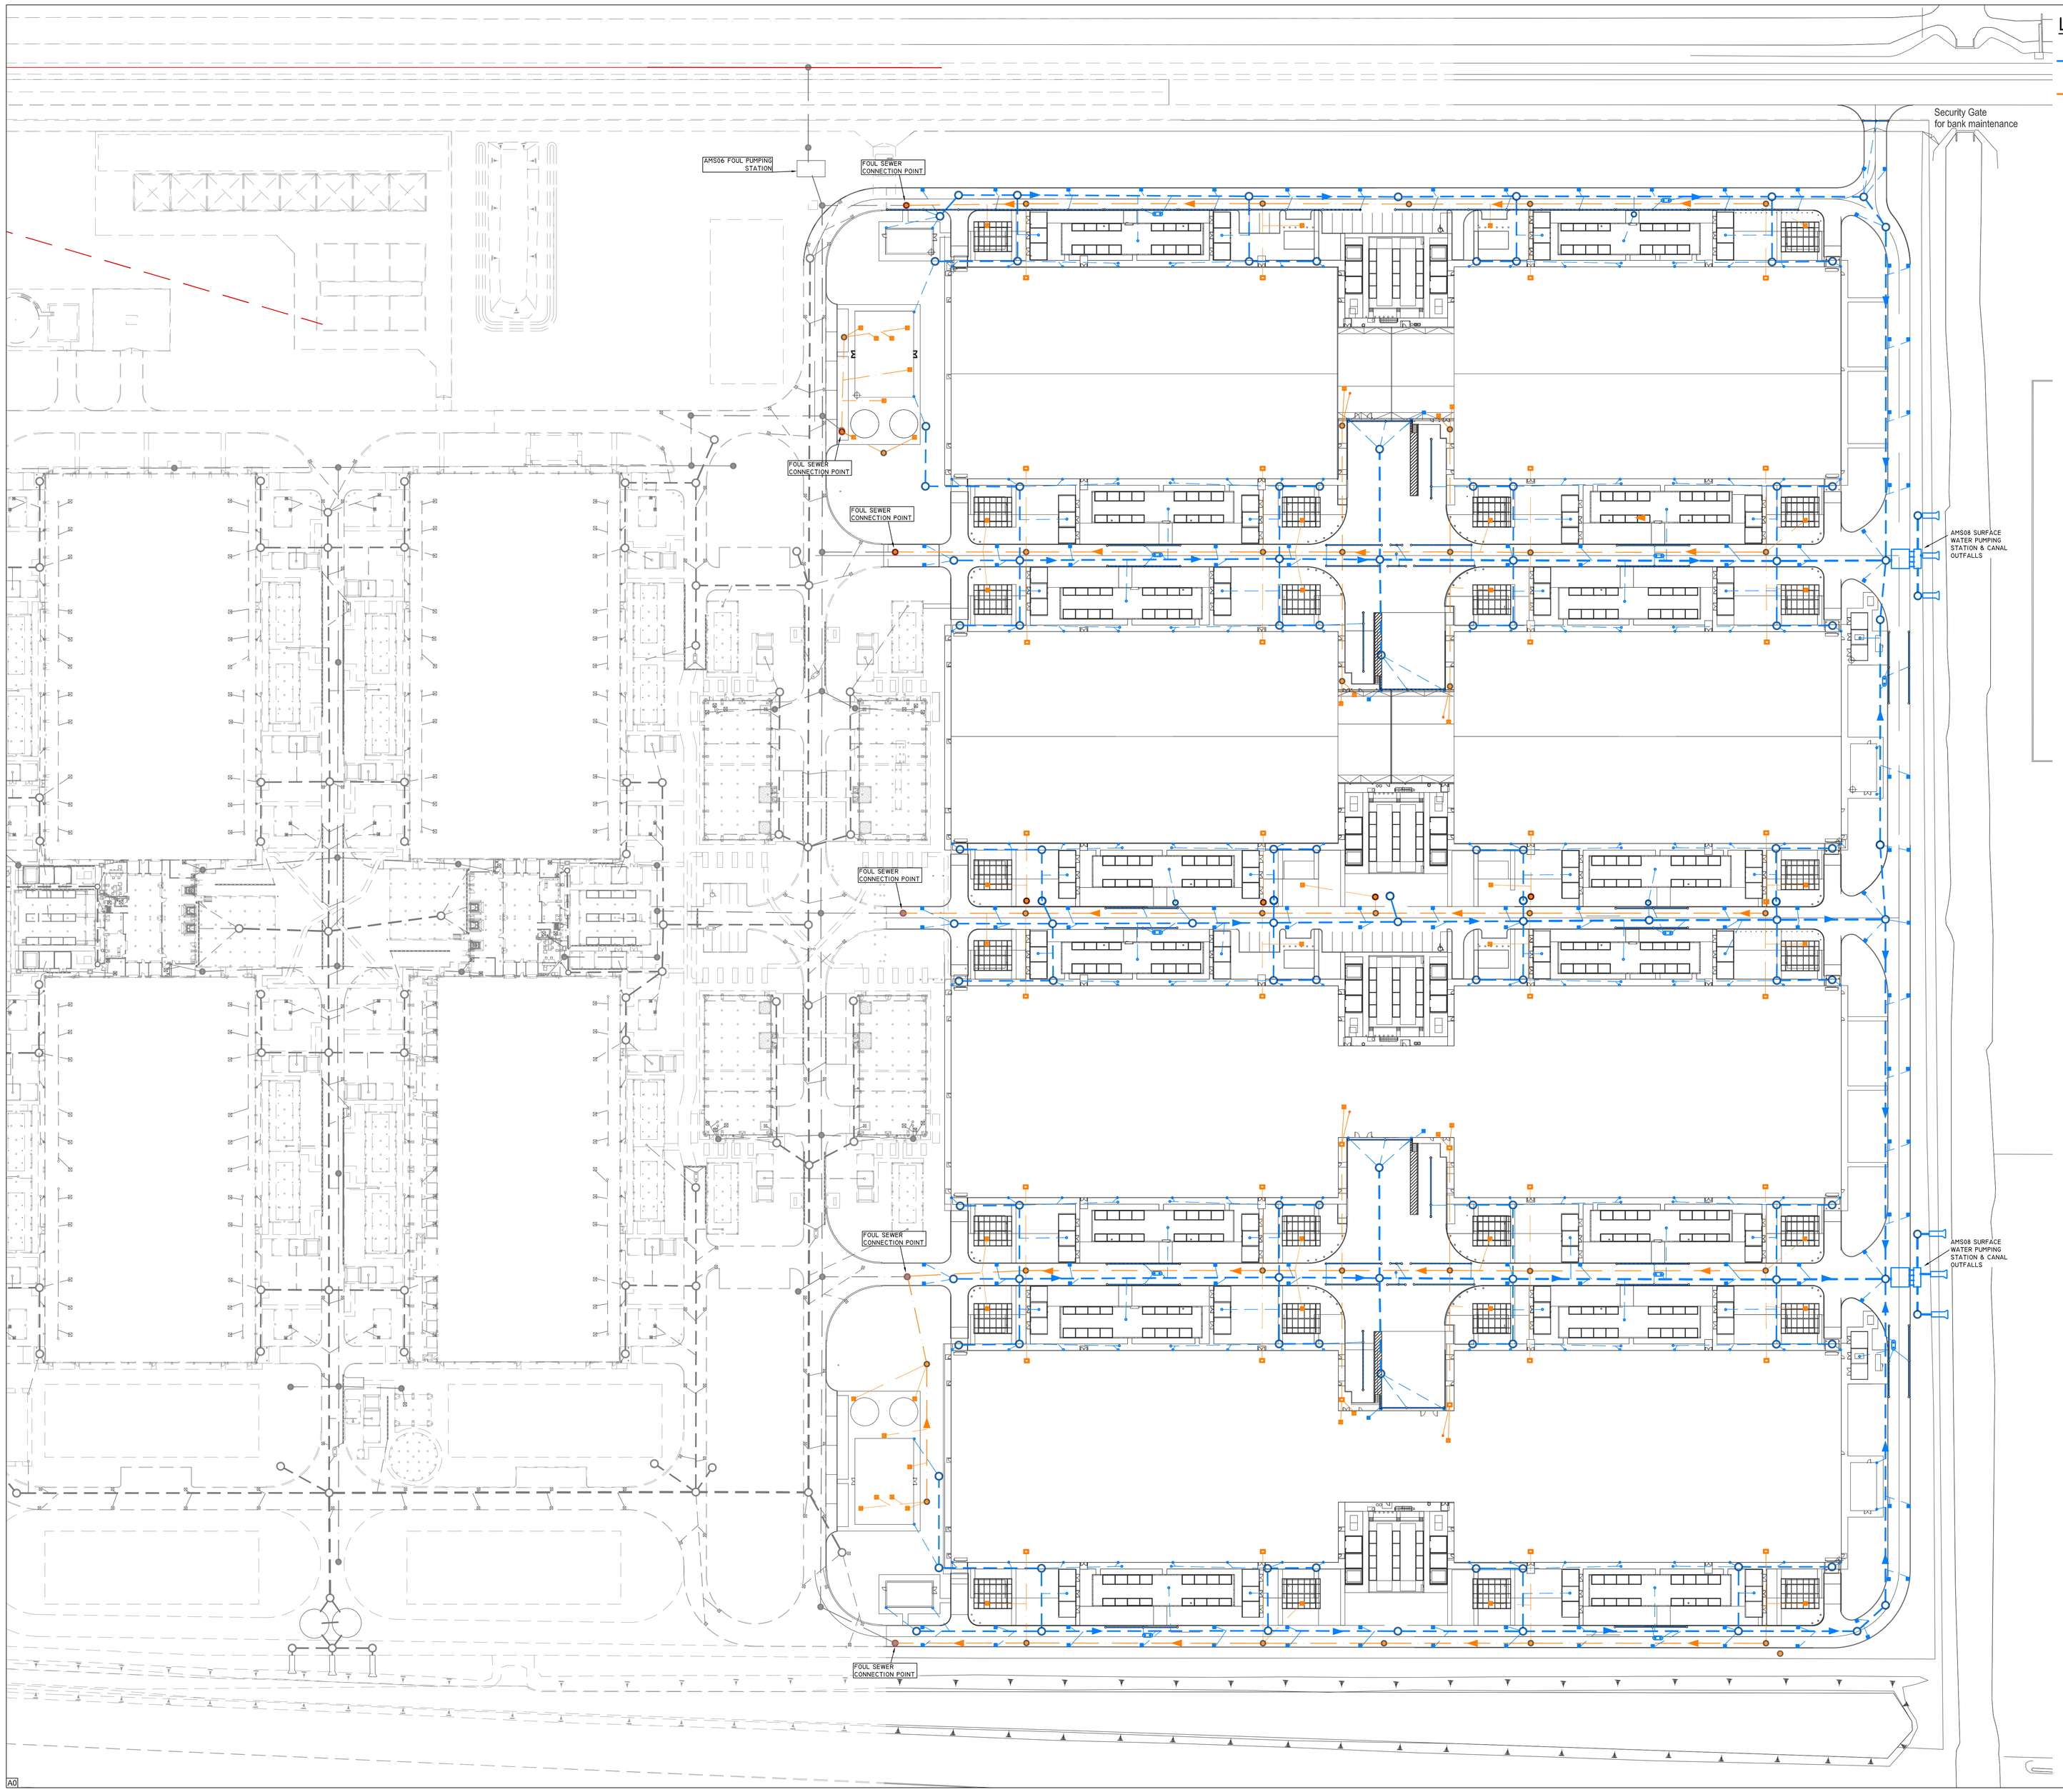

LEGEND

- PROPOSED PRIVATE SURFACE & CLEAN PROCESS WATER SEWER
- PROPOSED PRIVATE FOUL WATER SEWER

SCALE: NTS

RED
1 Lower Farm Barns
Bainton Road, Bucknell
Bicester OX27 7LT, UK
www.red-eng.com

t: +44-(1869)355600
f: +44-(1869)250777
e: oxfordcad@red-eng.com

PINNACLE
CONSULTING ENGINEERS

Woolverstone House
61 Berners Street
London
W1T 3NJ
www.pinnacleconsultingengineers.com

t: +44-(207) 043 3410
e: london@ukpinnacle.com

Microsoft

AMS07 & AMS08

AGRIPORT 570
1775TB MIDDENMEER
THE NETHERLANDS

Design Team

Design	Nathan Rowe / Ting Liu
Drawn	Nathan Rowe / Ting Liu
Checked	Mark Weston
Date	11.12.2015
Company Project No.	150406 / 150506
M.S. Project No.	P13252

Approvals

CUSTOMER	Date
MICROSOFT	
BRIAN ANDERSEN	
Microsoft Mechanical Engineer	Date
CARLOS ELARMO	
Microsoft Cable Engineer	
STEVE STENERT	
Microsoft Electrical Engineer	
Engineering Manager	
MICHAEL WATERS	
Security Manager	
BOB FLOGE	
CSA	
-	

PROJECT MANAGEMENT

Project Planner	Date
Project Manager	
Senior Project Manager	
Development Manager	
Project Manager	
Quality Control Reviewer	
Quality Control FF&E	

Revisions

No.	Date	Description
01	11.12.15	Issued for Building Permit

Registration

NOT FOR CONSTRUCTION

Key Plan

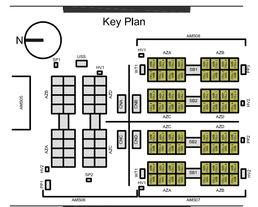

Bar Code

Sheet Title/Number

CIVIL
FOUL & STORM
DRAINAGE
MASTERPLAN

C-E-03

C-E-03

MICROSOFT CONFIDENTIAL